



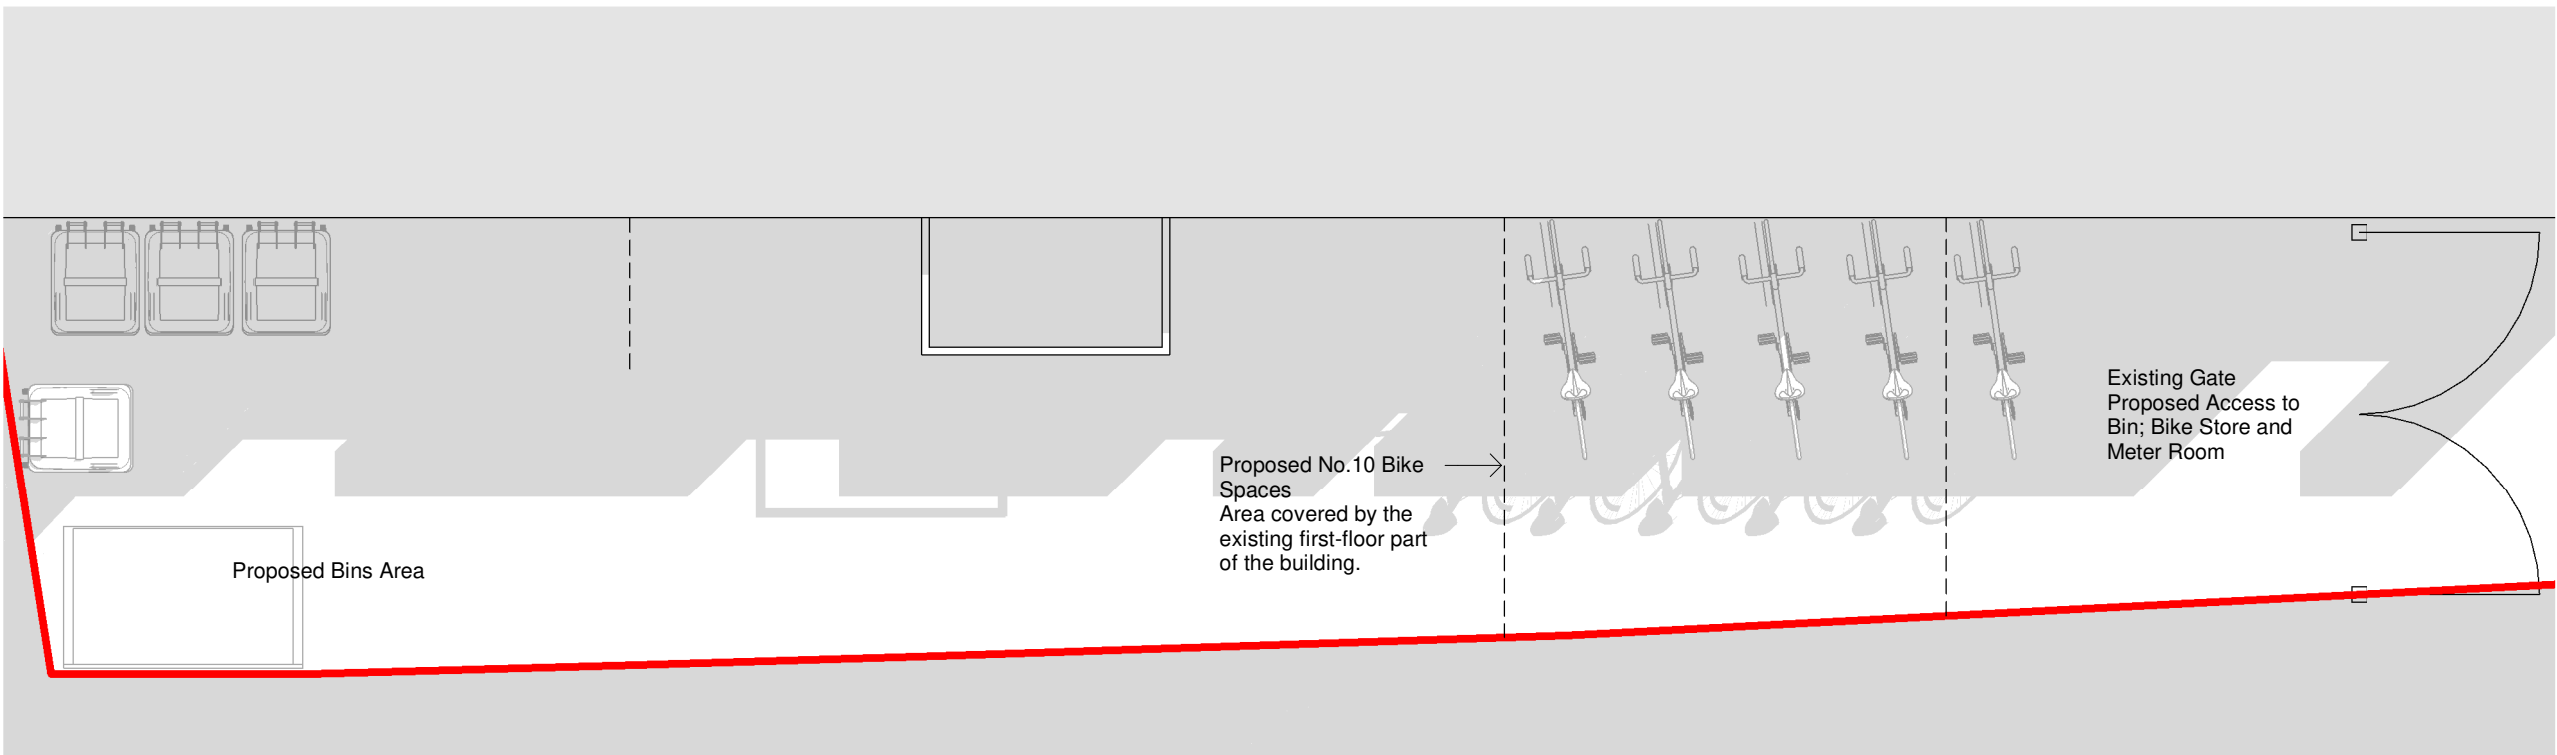


1 Detail Plan Bike and Bin Store Area


1 : 50

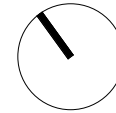

0 0.5 1 1.5 2m
1:50

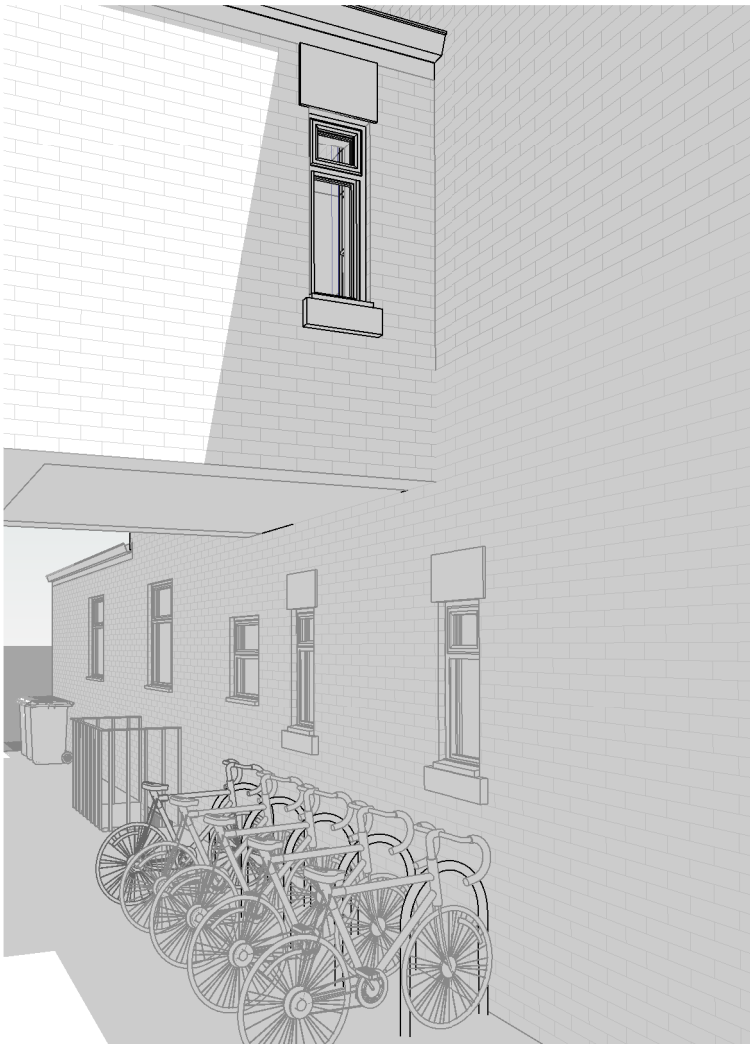

2 View 1

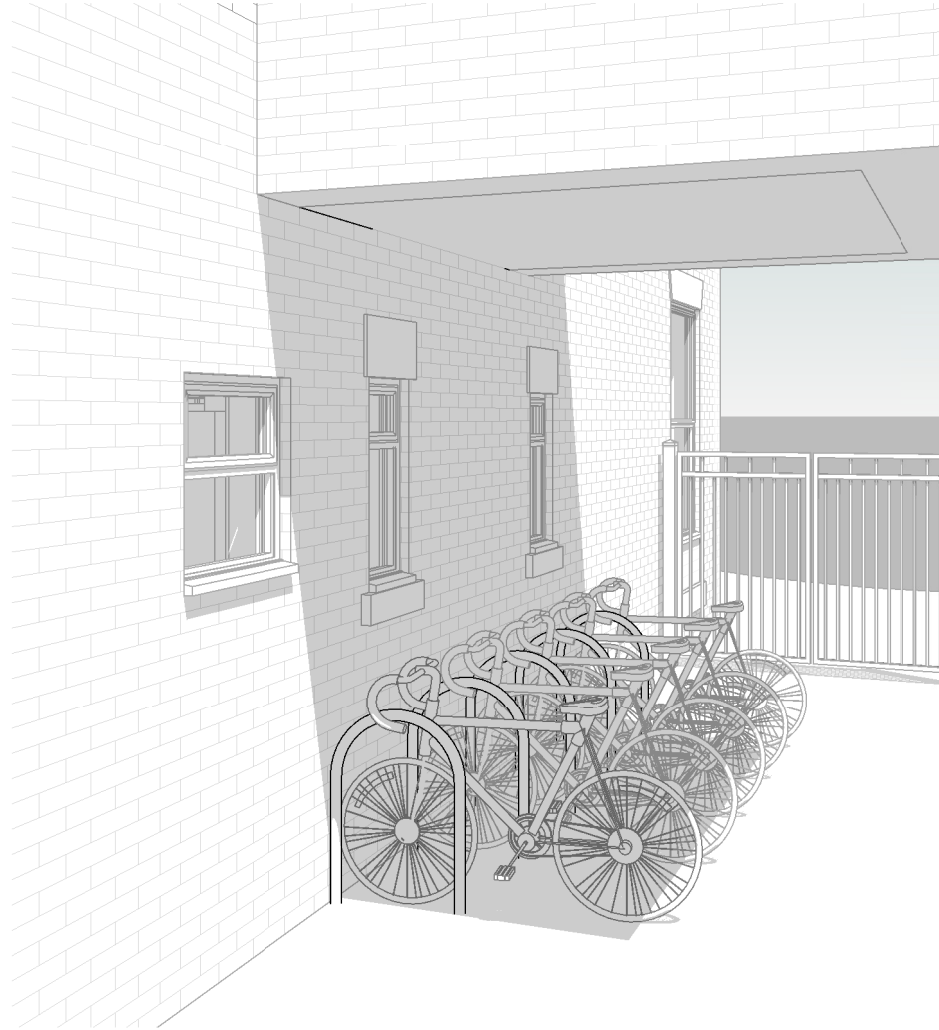

3 View 2

Cycle Hoop Bike Stand



Manufactured from stainless steel, the bike stand is designed for below ground fixing and is available in two versions, with or without pre-formed concrete feet.

Bike stand Dimensions
Standard sizes are as follows:
Length: 600mm, Height: 1325mm (Below ground fix)
Length: 600mm, Height: 1145mm (with concrete feet)

Tube diameter of the bike stand is Ø42.4mm.

General Notes

The Architect shall have no responsibility for any use made of this document other than for that which it was prepared and issued.

All dimensions should be checked on site. Do not scale from this drawing

To be read in conjunction with all other Consultant's drawings.

The Architect to be immediately notified of any discrepancies.

Copyright on this drawing retained by the Architect.

P3 26/11/25 SA SH Amended Proposal
P2 11/02/25 SA SH Amended Drawings
P1 05/12/24 SA SH Initial Issue
No. Date Dwn Chk App Revision or reason for issue

Client
Brightwise Properties

createitstudios
... leave an impression
Create It Studios (NW) Ltd
3 Stevenson Square,
Manchester
M1 1DN
info@createitstudios.co.uk

Project Title
**Reed Hotel, 1 Reed Hill, Rochdale,
Manchester, OL16 1DF**

Scale / North Point
1 : 50

Drawing Title
Bike Store Details

Drawing Number A1559(02)AP011	Revision P3
Drawing Status Preliminary	