


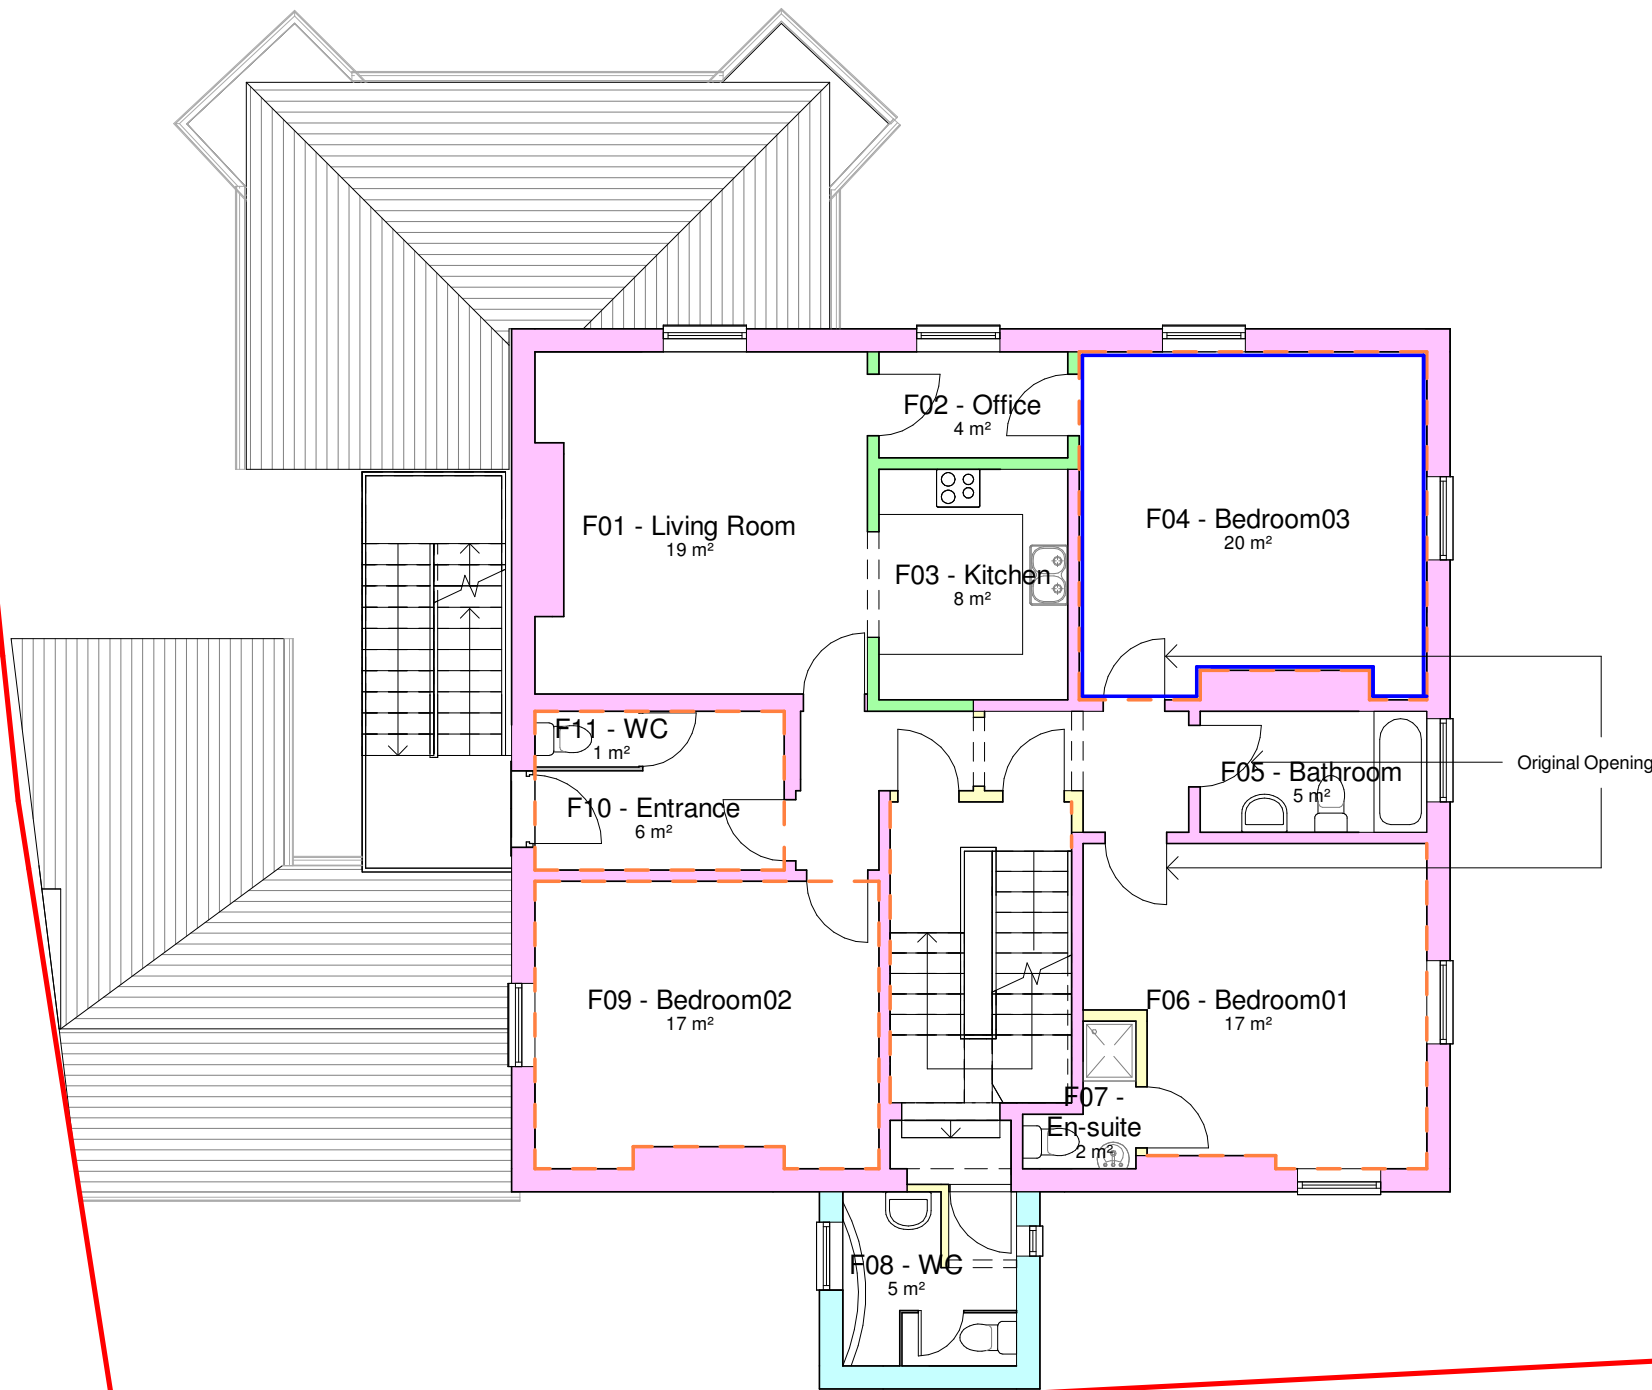

General Notes

The Architect shall have no responsibility for any use made of this document other than for that which it was prepared and issued.

All dimensions should be checked on site. Do not scale from this drawing

To be read in conjunction with all other Consultant's drawings.

The Architect to be immediately notified of any discrepancies.

Copyright on this drawing retained by the Architect.

LEGEND

Site Boundary

Original skirting

Original cornice

Original walls

Alterations between 1820-1940's

Alterations between 1940-1980's

Alterations between 1980-2000's

P2 17/10/25 SA SH Amended Proposal

P1 21/02/25 AK SH Initial Issue

No. Date Dwn Chk App Revision or reason for issue

Client

Brightwise Properties

create **it** studios
... leave an impression

Create It Studios (NW) Ltd
3 Stevenson Square,
Manchester
M1 1DN

info@createitstudios.co.uk

Project Title

Reed Hotel, 1 Reed Hill, Rochdale,
Manchester, OL16 1DF

Scale / North Point

As indicated

Drawing Title

Existing First Floor Historical Plan

Drawing Number

A1559(01)AP012

Revision

P2

Drawing Status

Preliminary