




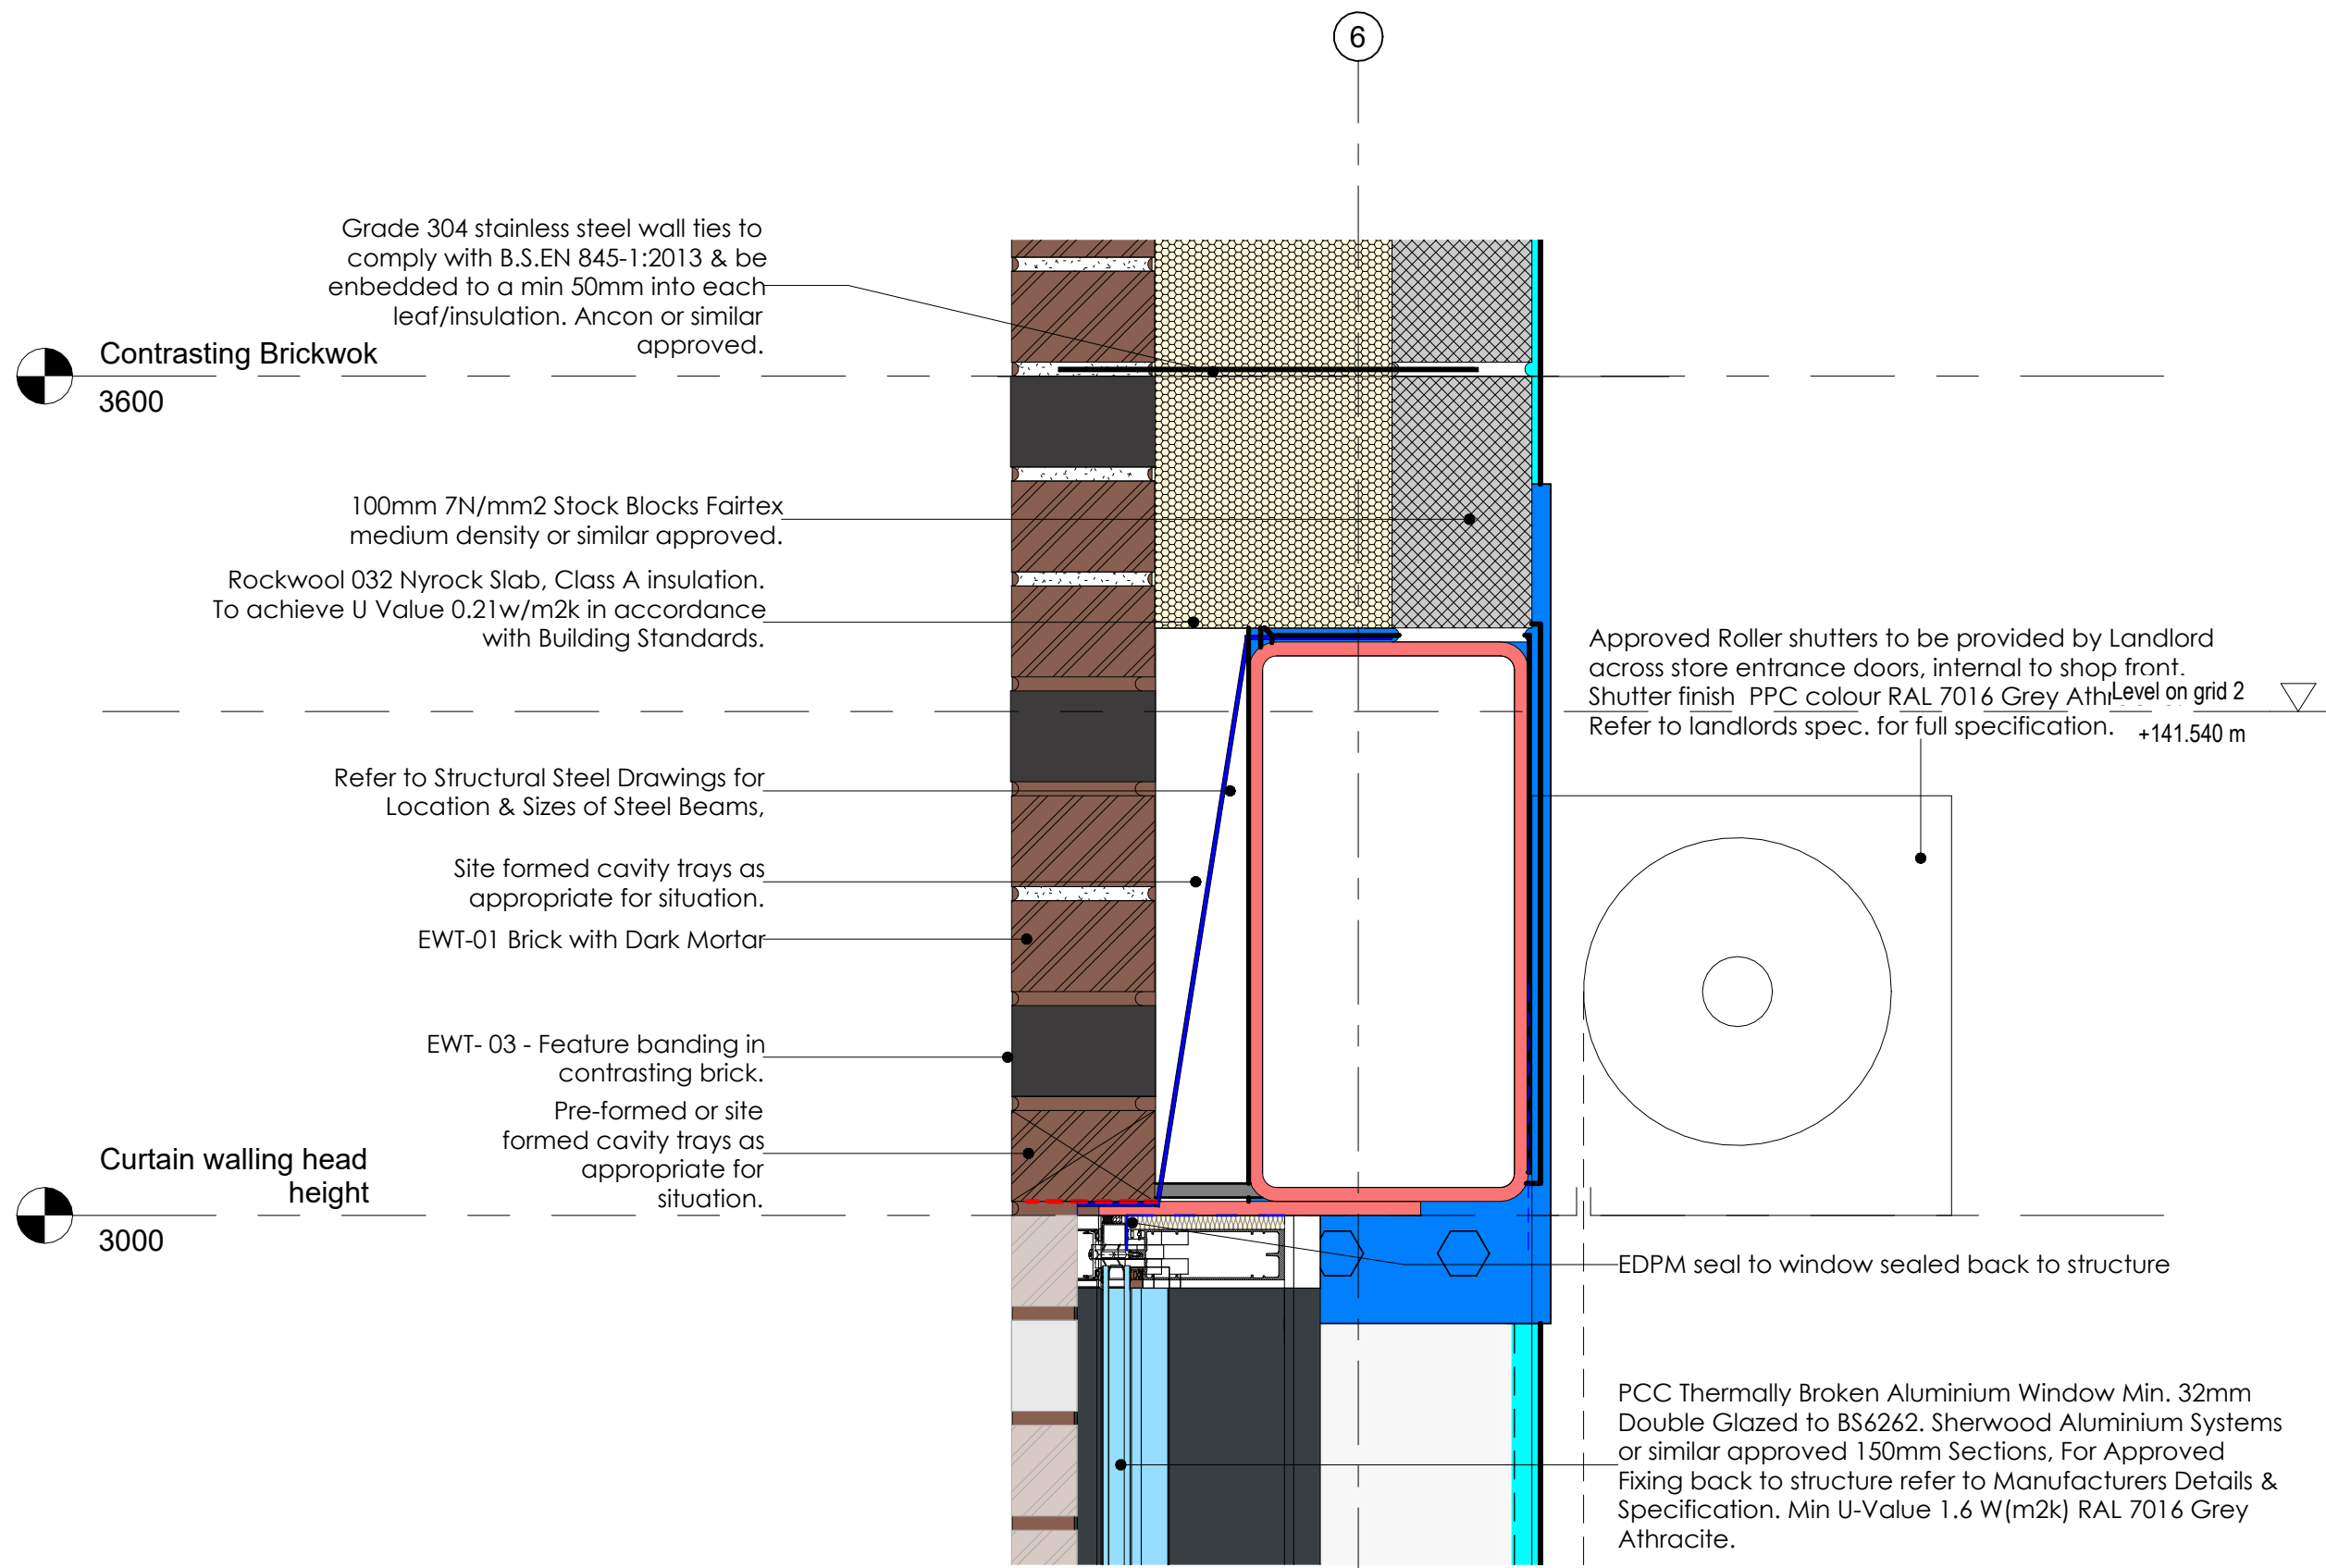


SECTION E-E WINDOW HEAD DETAIL AT GRIDLINE 6
1 : 5

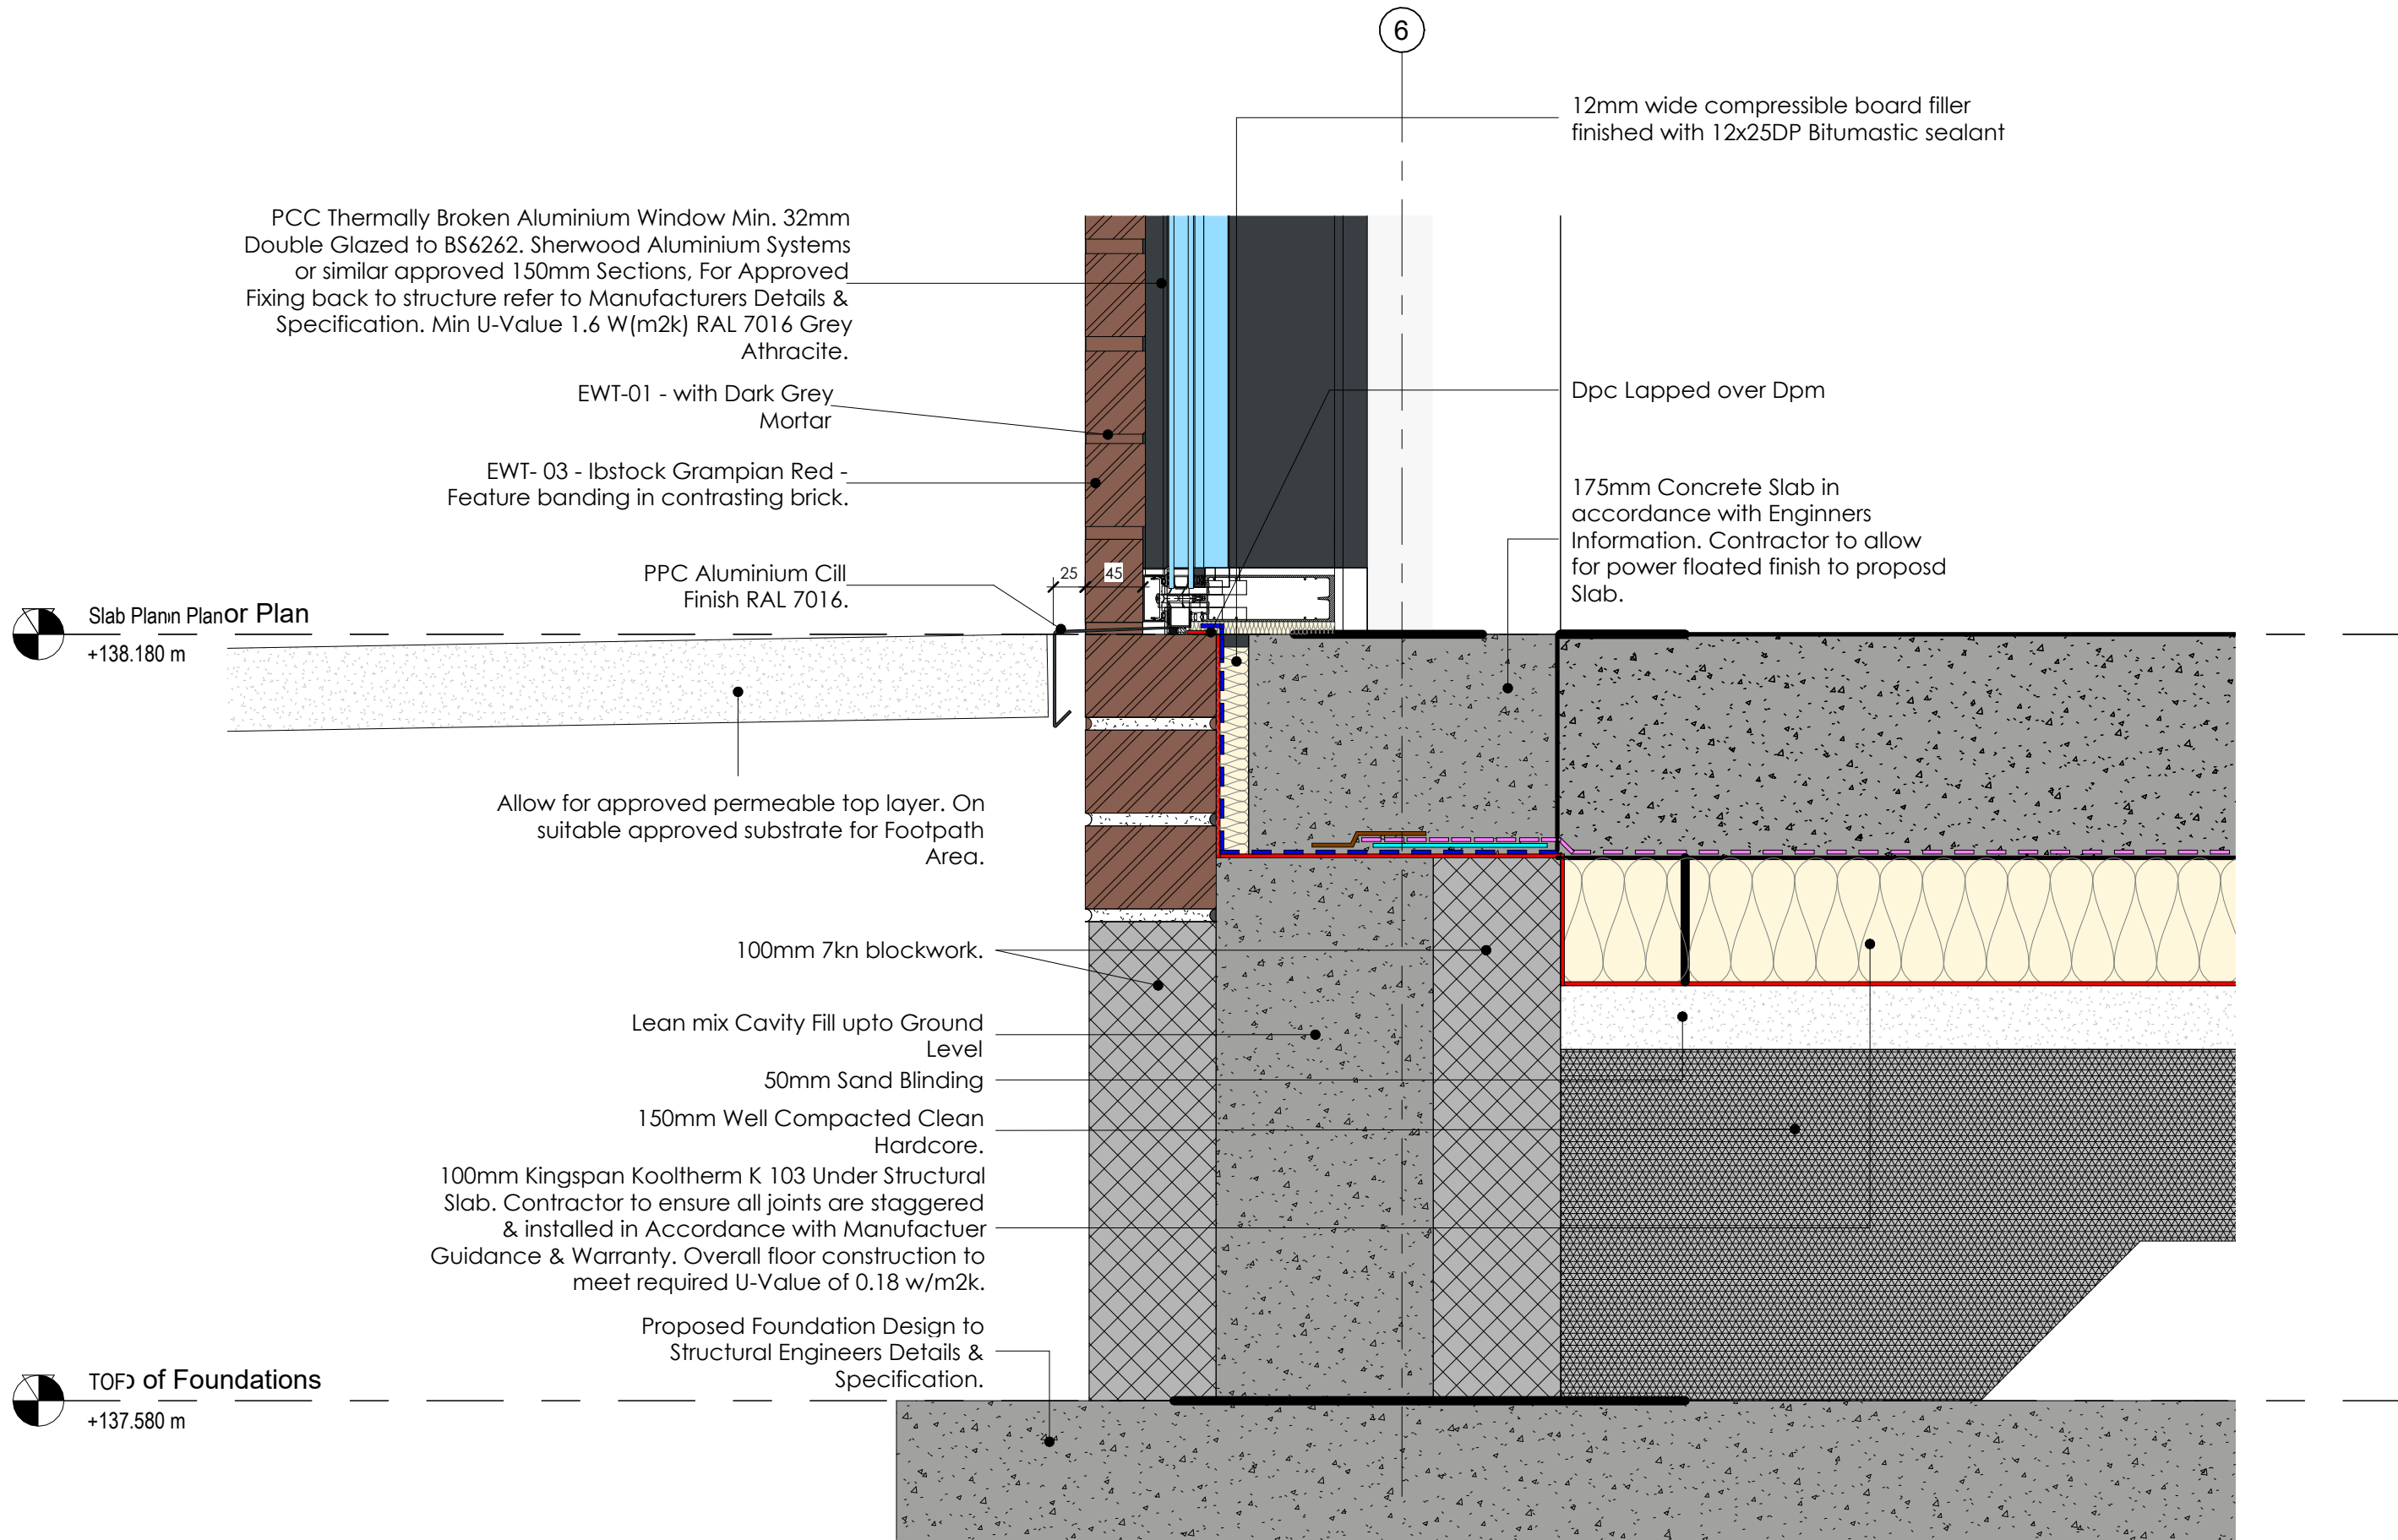

SECTION E-E WINDOW BASE DETAIL AT GRIDLINE 6
1 : 5

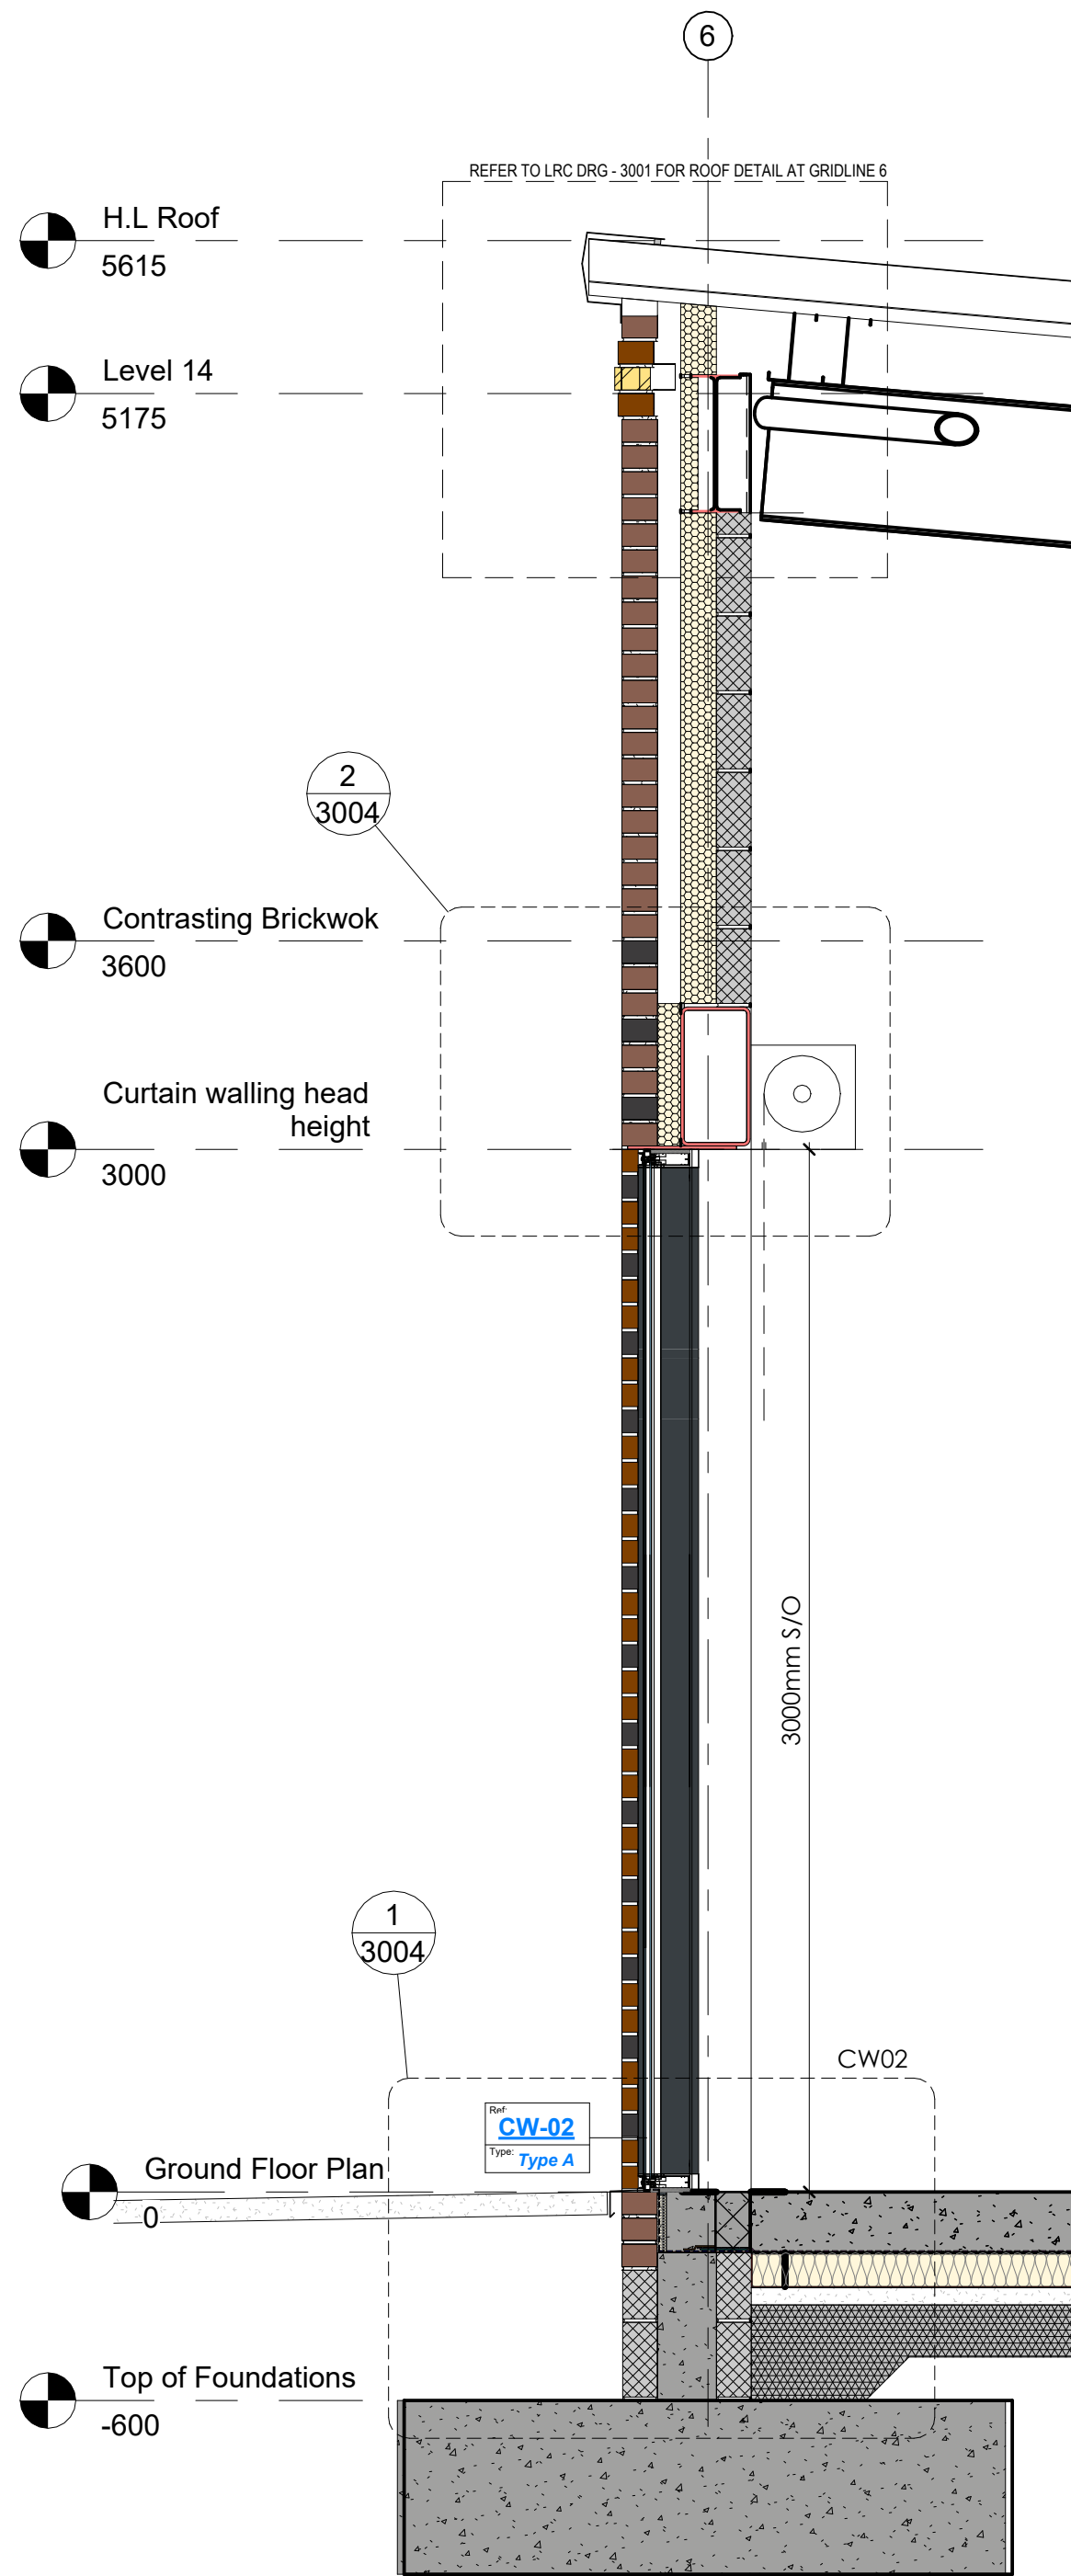

PROPOSED SECTION E-E AT GRIDLINE 6
1 : 20

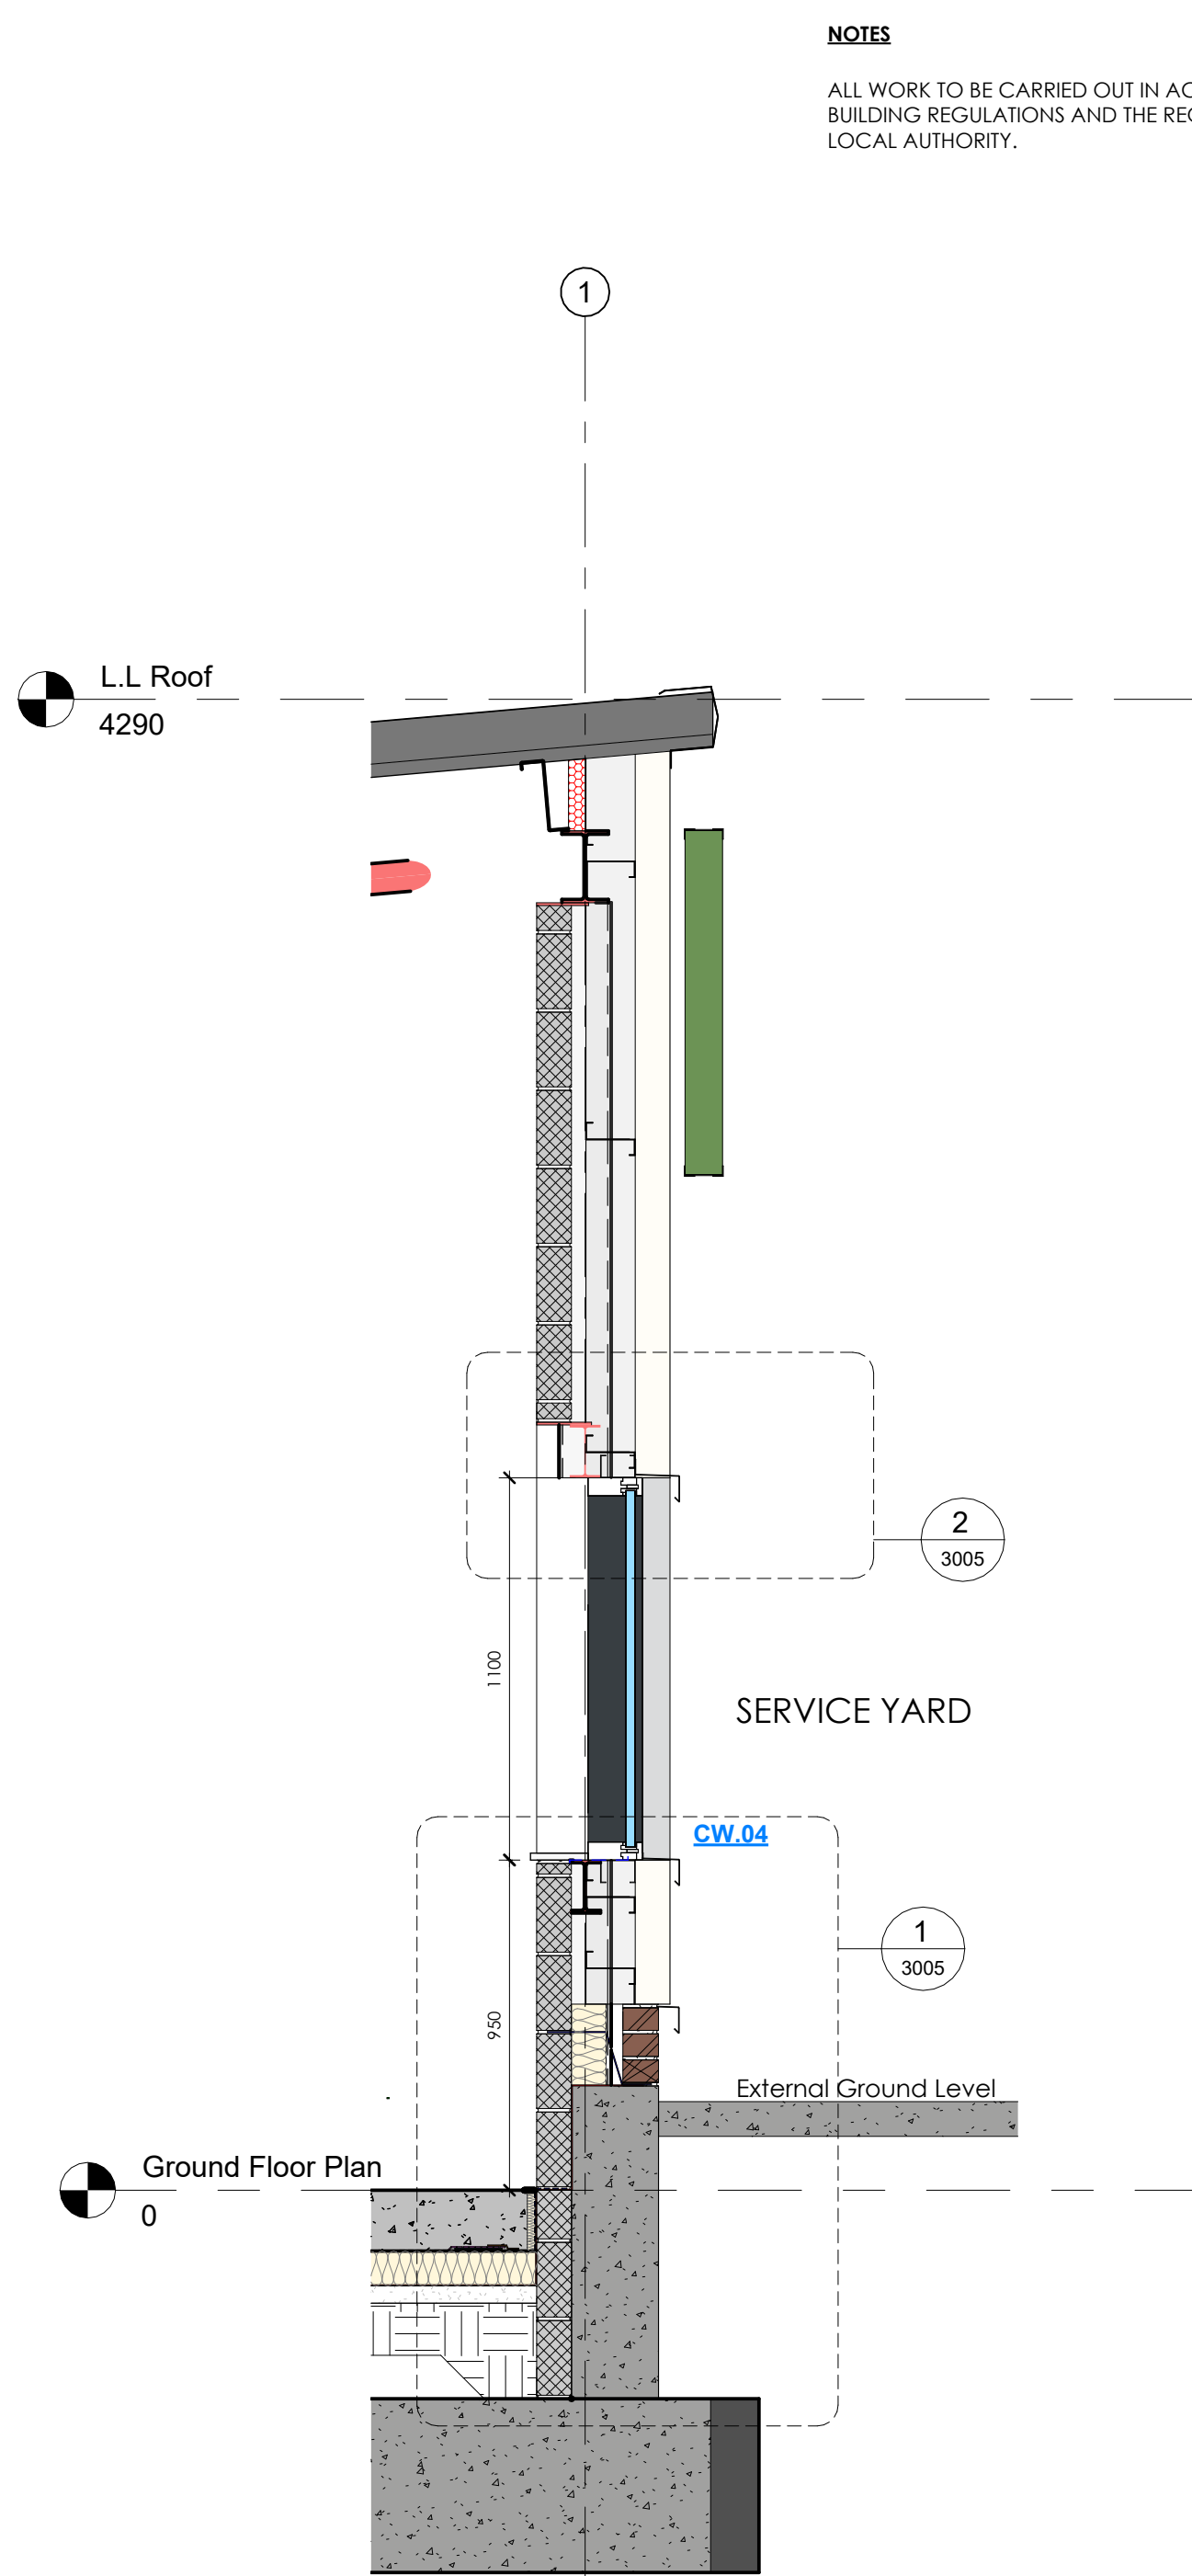

PROPOSED SECTION THRU REAR WINDOW
1 : 20

NOTES
ALL WORK TO BE CARRIED OUT IN ACCORDANCE WITH THE BUILDING REGULATIONS AND THE REQUIREMENTS OF THE LOCAL AUTHORITY.

C03 Drawings Updated with latest comments from Metacraft /Direct Detailing, etc. SD IR 27.11.25
C02 Drawings updated with metacraft comments dated 23.10.2025 Block Types Updated At Contractors E-mail dated 03.11.25. Proposed Section Detail A Drawing Number amended from 3003 to 3006. Latest Structural Engineers Model Added. SD IR 17.0.25
C01 CONSTRUCTION ISSUE

REV	DESCRIPTION	BY	CHKD	DATE
-----	-------------	----	------	------

LOROC
ARCHITECTS

2TH FLOOR, 15 ST. PAUL'S STREET, WEST, LEEDS, LS1 2JG
3RD FLOOR, 86 - 90 PAUL'S STREET, LONDON, EC2A 4NE
T: 0113 233 7755
W: www.loroc.co.uk

PROJECT
TESCO STORE - OLDHAM ROAD, ROCHDALE

TITLE
PROPOSED SECTION DETAILS 3

DRAWING NO.
1630- LRC- ZZ- XX- DR- A- 3004

PROJECT NO. 1630	REVISION C03
SCALE As indicated	DATE 15/10/25
DRAWN BY SD	CHECKED BY IR

PURPOSE OF ISSUE
☐ PLANNING
☐ COMMENT
☐ BUILDING REGS INFORMATION
☒ TENDER
☒ CONSTRUCTION

THIS DRAWING IS COPYRIGHT AND THE INTELLECTUAL PROPERTY OF LOROC ARCHITECTS LIMITED. THIS DRAWING MAY NOT BE REPRODUCED IN WHOLE OR IN PART WITHOUT WRITTEN AUTHORITY. NO DIMENSIONS TO BE SCALED FROM THIS DRAWING. ALL DIMENSIONS TO BE CHECKED ON SITE PRIOR TO COMMENCEMENT OF WORKS AND ANY DISCREPANCIES REPORTED TO THE ARCHITECT/ ENGINEER/ CONTRACTOR.