
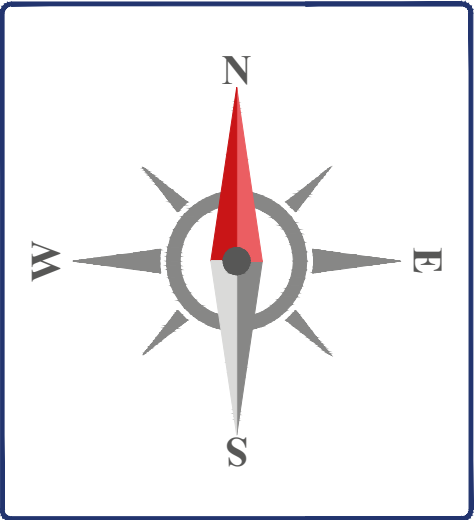


SILVERHILL FARM, KINGSWAY, ROCHDALE


Non-Material Amendment Application - Layout Plan Proposed

Sub-Station Omission & Plot 25-28 Private Drive Amendment

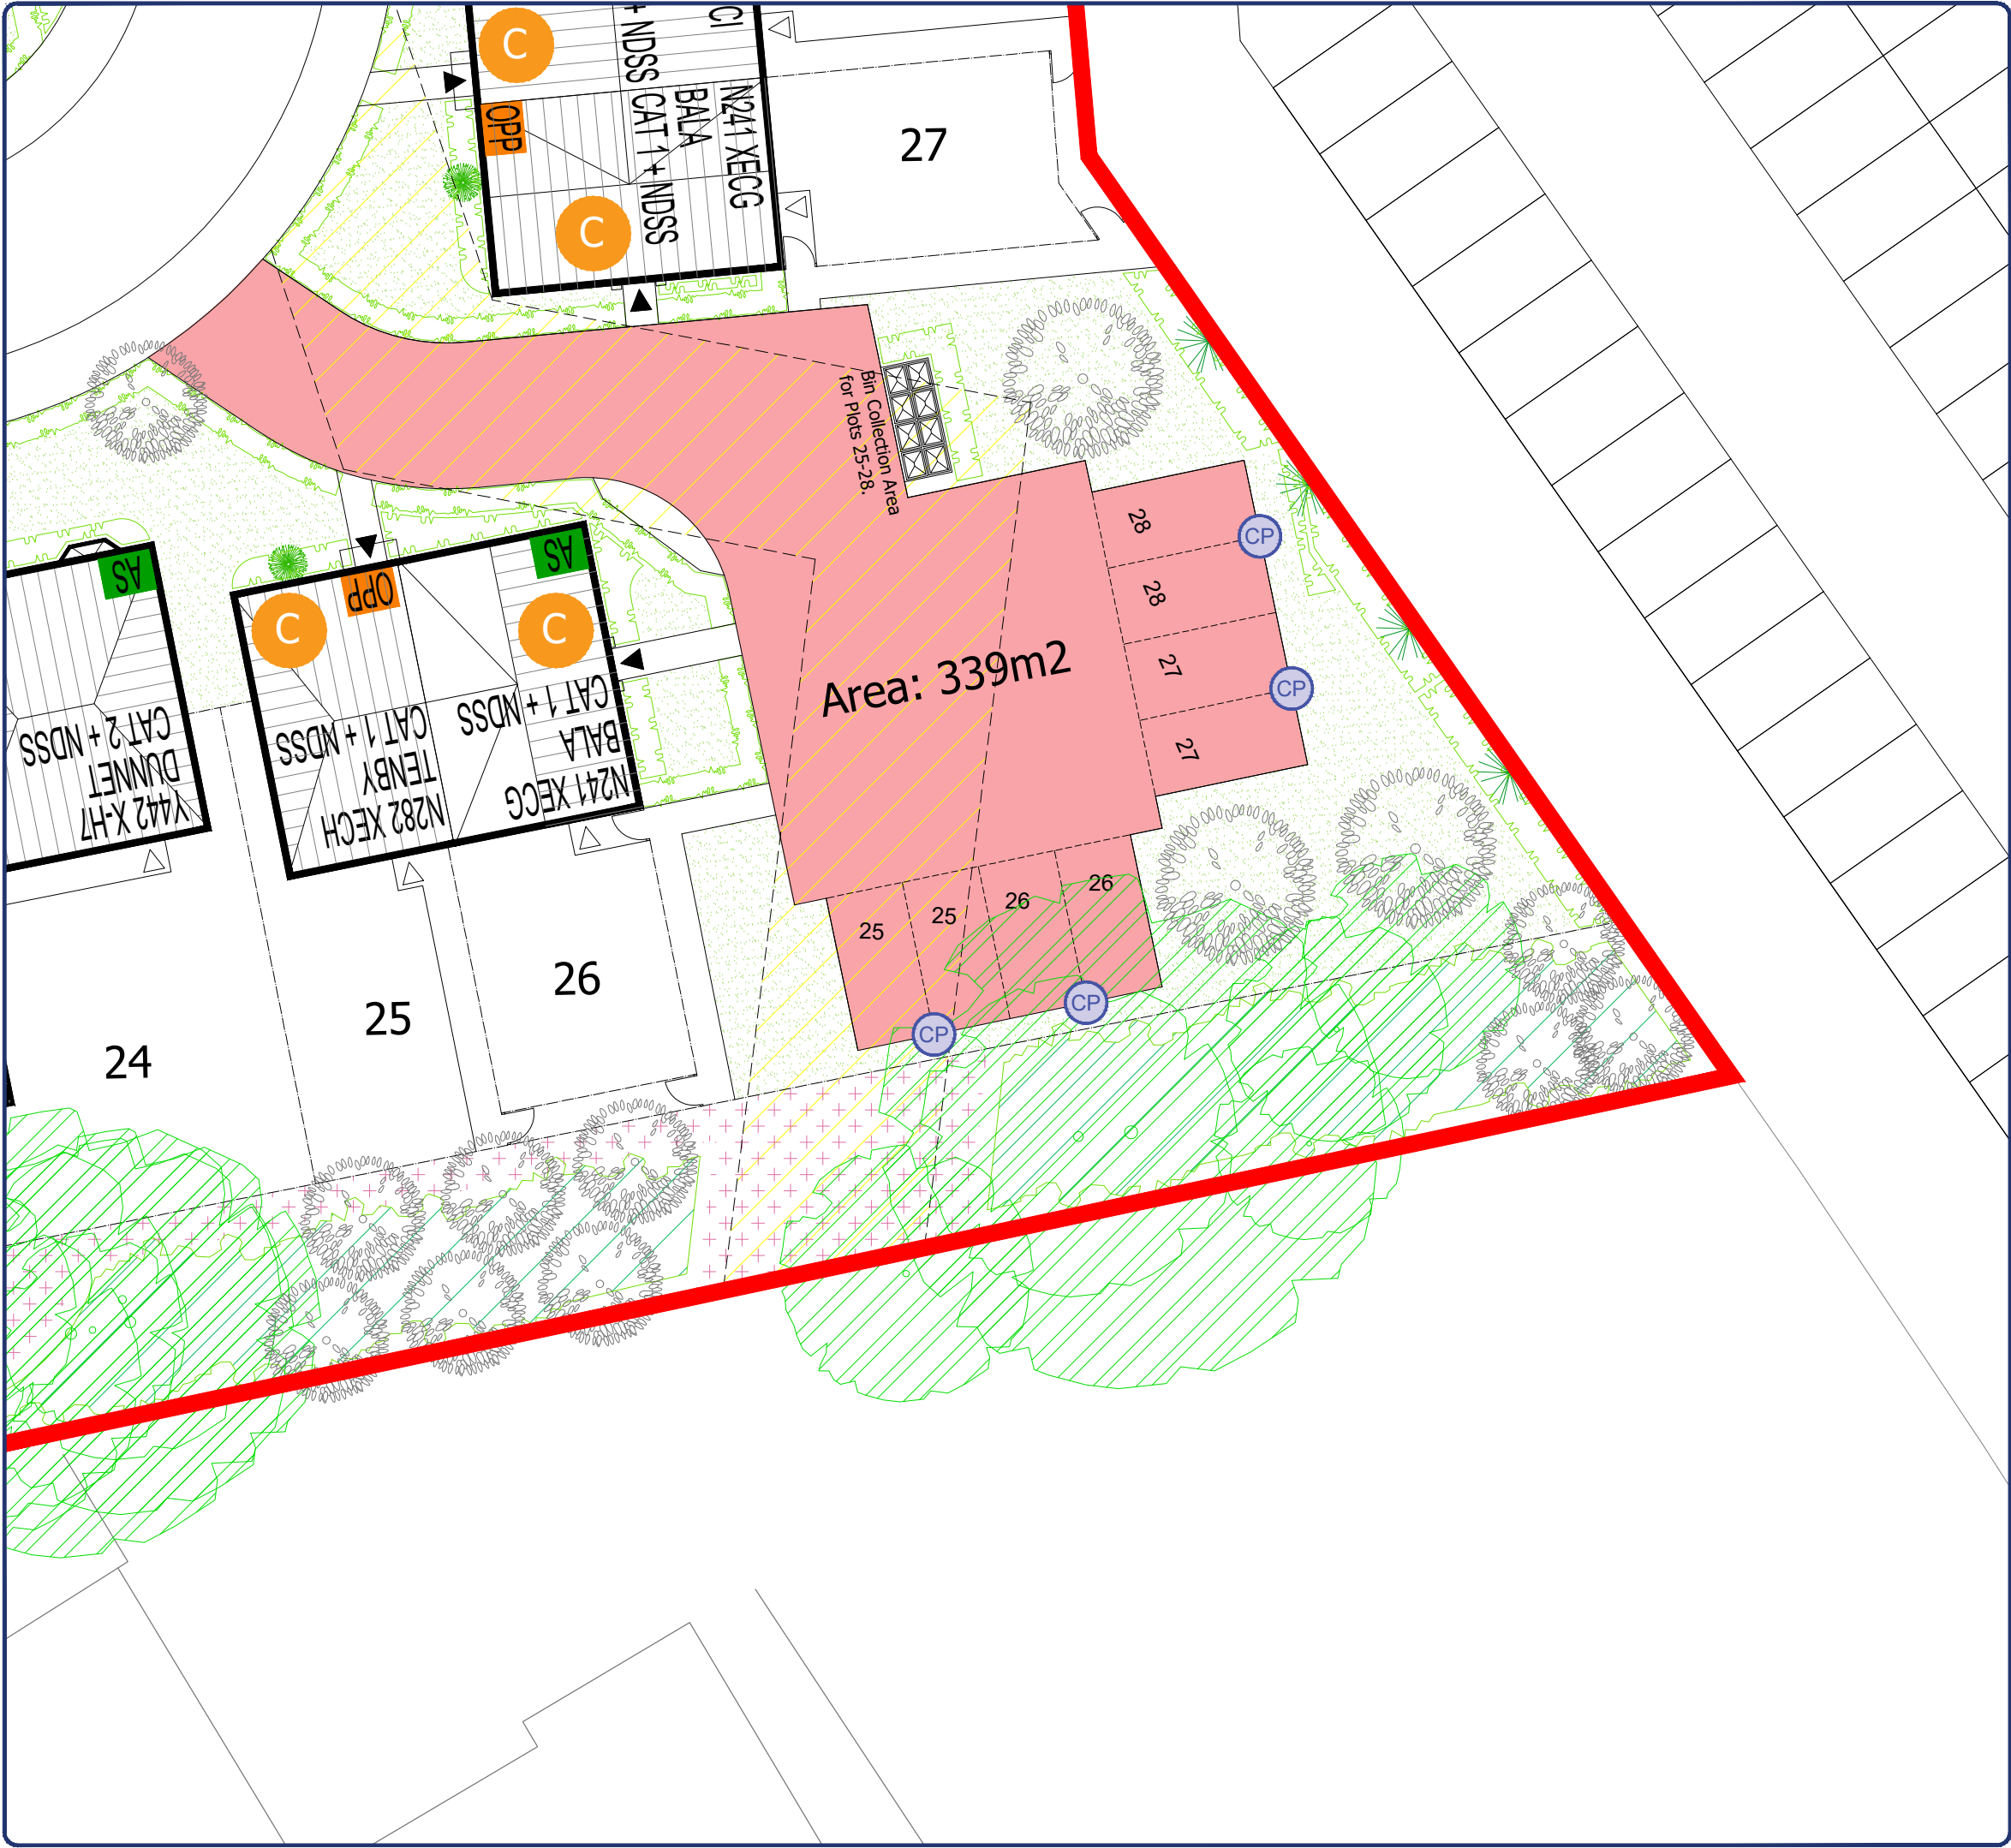

Key:

Proposed Design
The Sub-Station has been omitted, and the Private Drive serving Plot 25-28 has been amended.

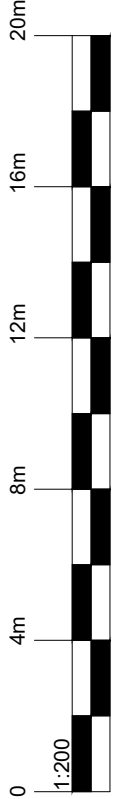

Revision	Description	Date	Design By

Project:

SILVERHILL FARM, ROCHDALE

Client:

Barnett & David Wilson Homes
North West
2nd Floor, 303 Bridgewater Place,
Bridgewater Park, Warrington
Cheshire, WA3 5EF
Telephone 01925 646600

Design By:

JR

Date:

10.02.26

Scale at A3:

1:200

Revision:

P01

Project

Originator

Functional

Spatial

Form

Discipline

Number

H7491

-DWH

-XX

-XX

-DR

-UD

-203005

DAVID WILSON HOMES

WARRINGTON

BARRATT
HOMES