




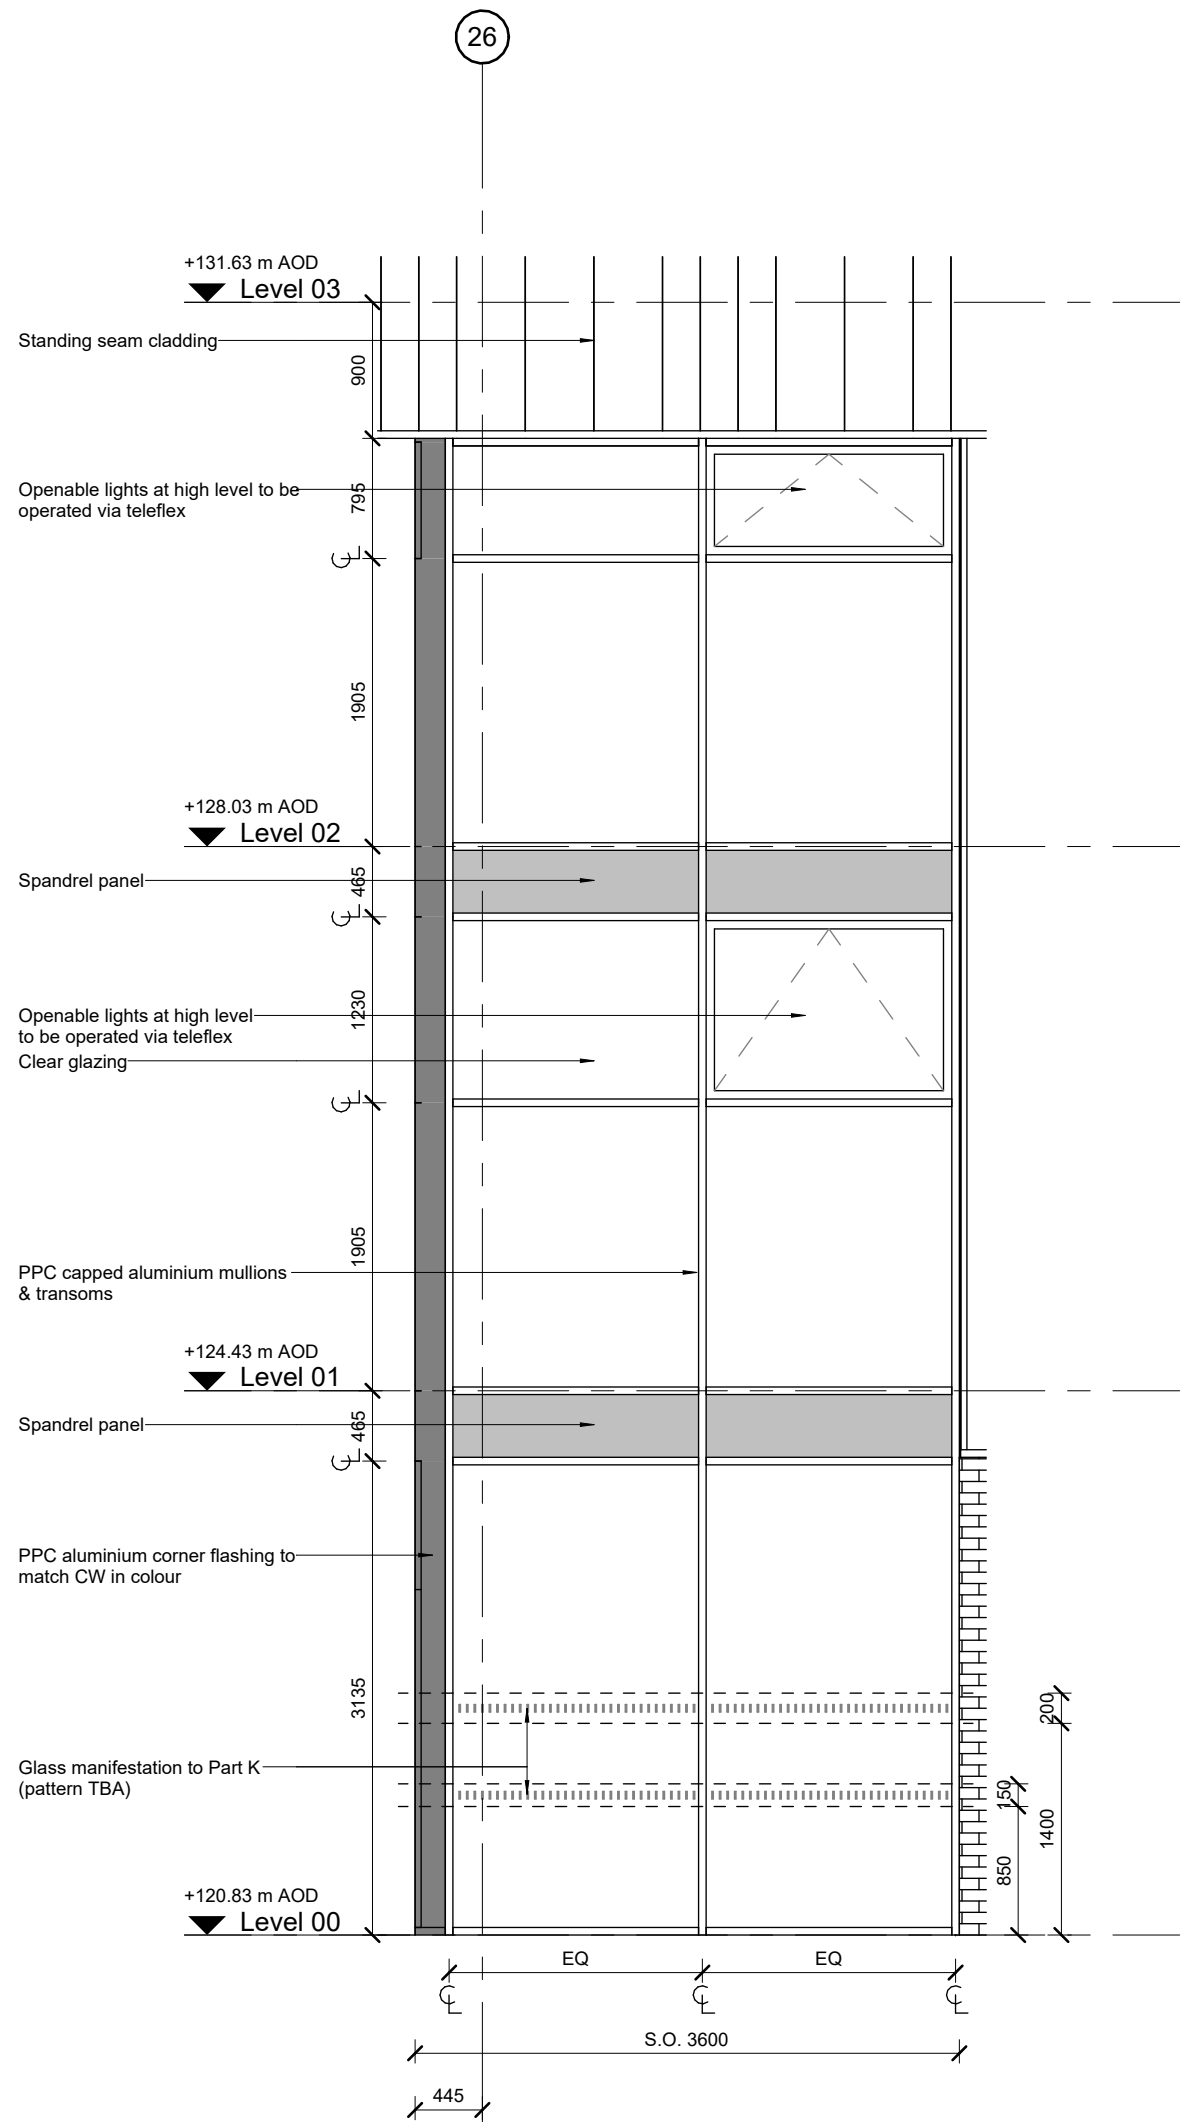


1 Curtain Wall 00-047-02 Type CW01
1 : 50

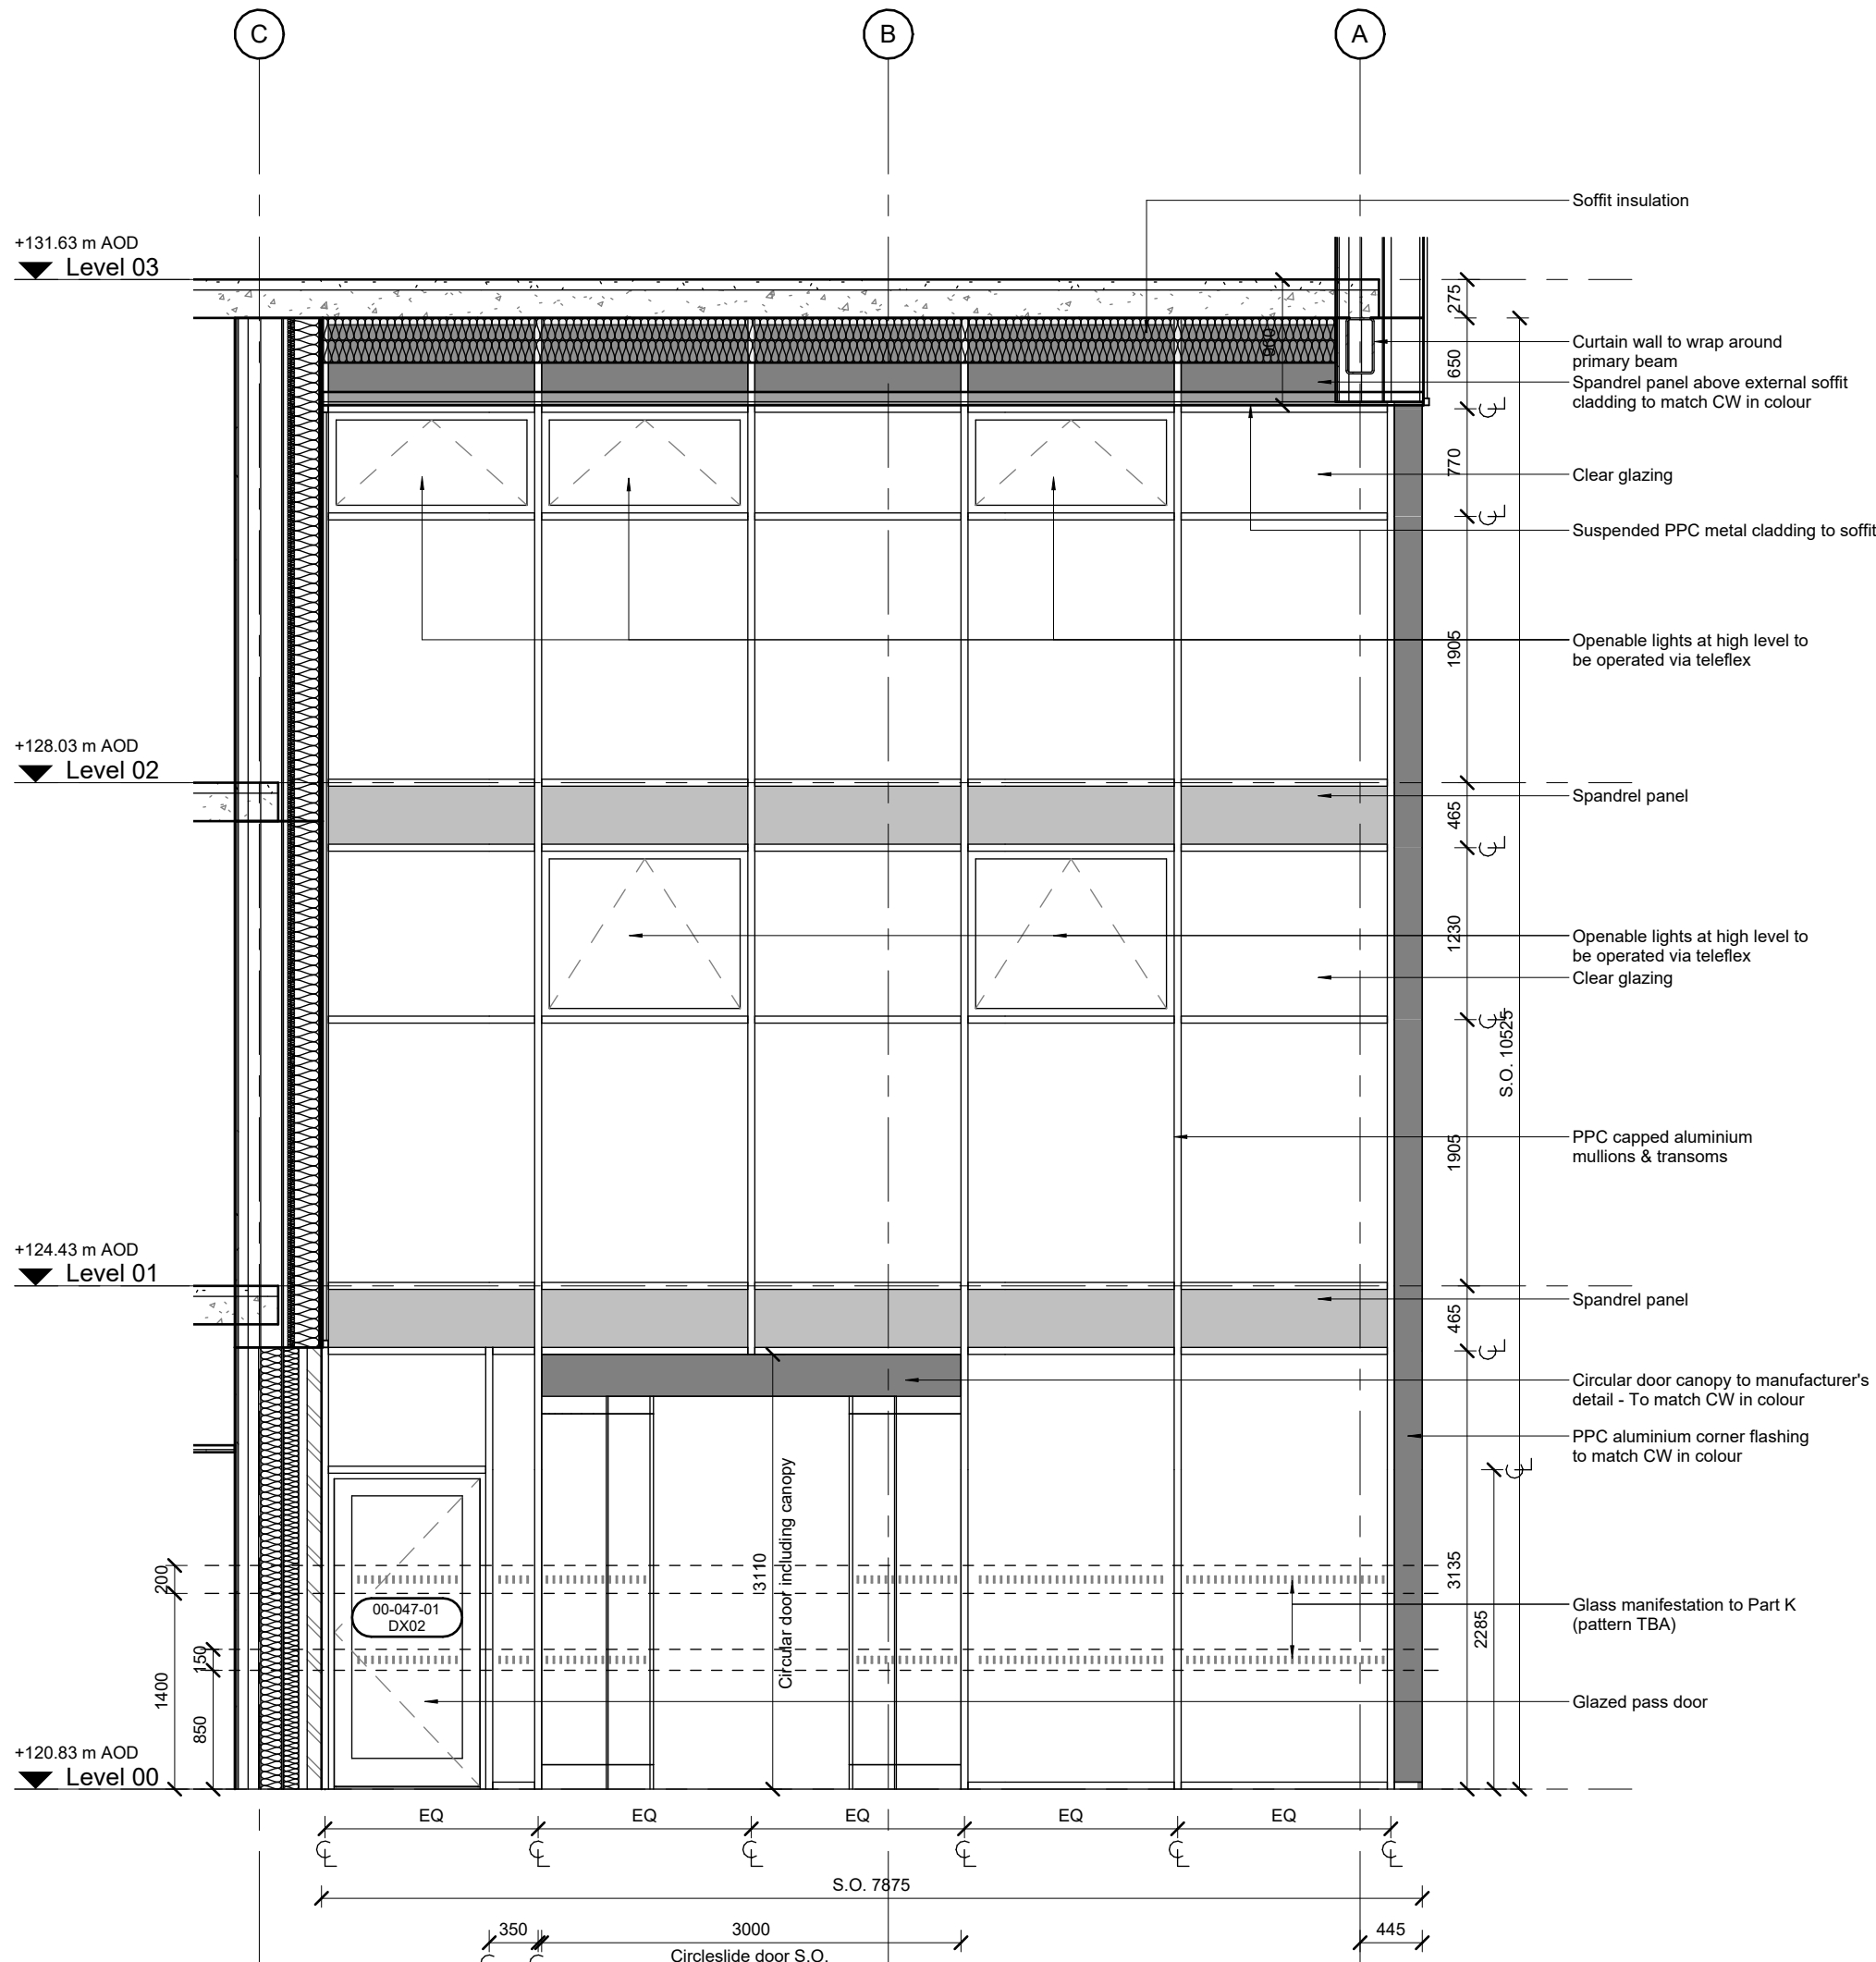

2 Curtain Wall 00-047-01 Type CW02
1 : 50

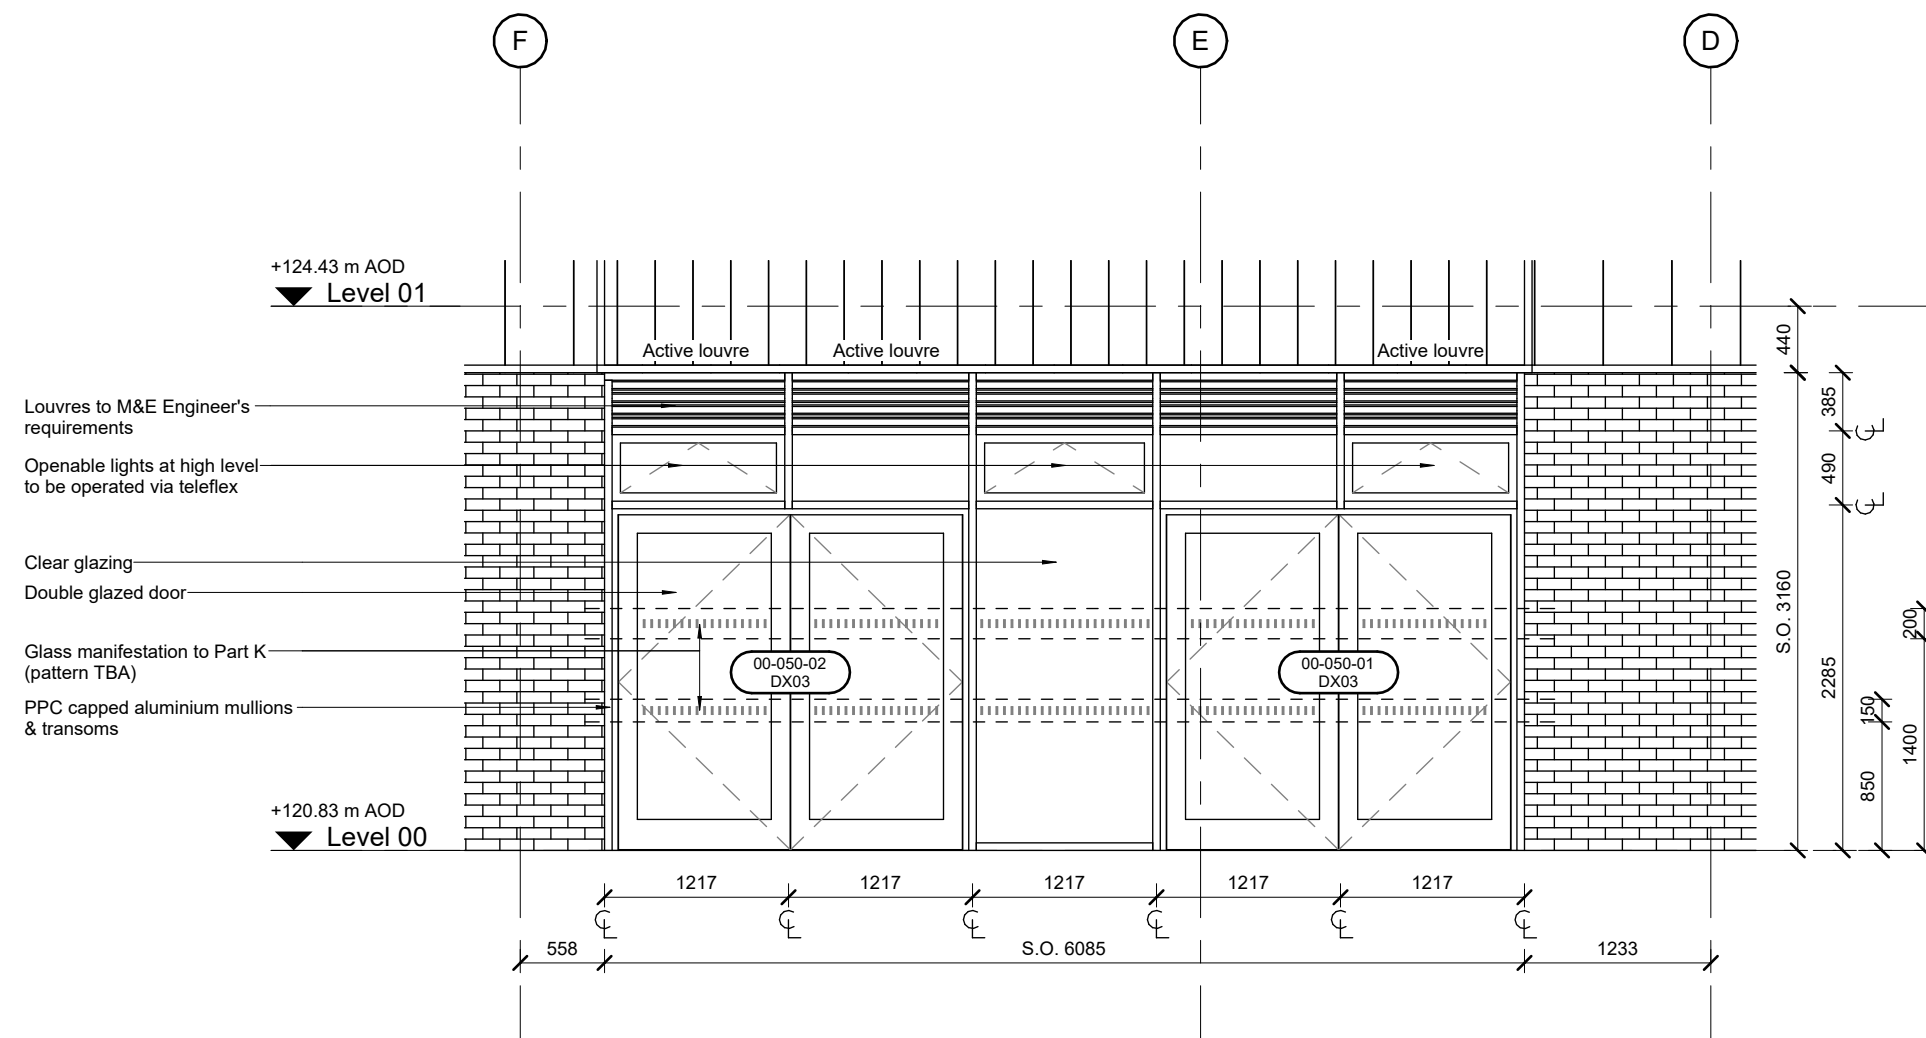

3 Curtain Wall 00-050-01 Type CW03
1 : 50

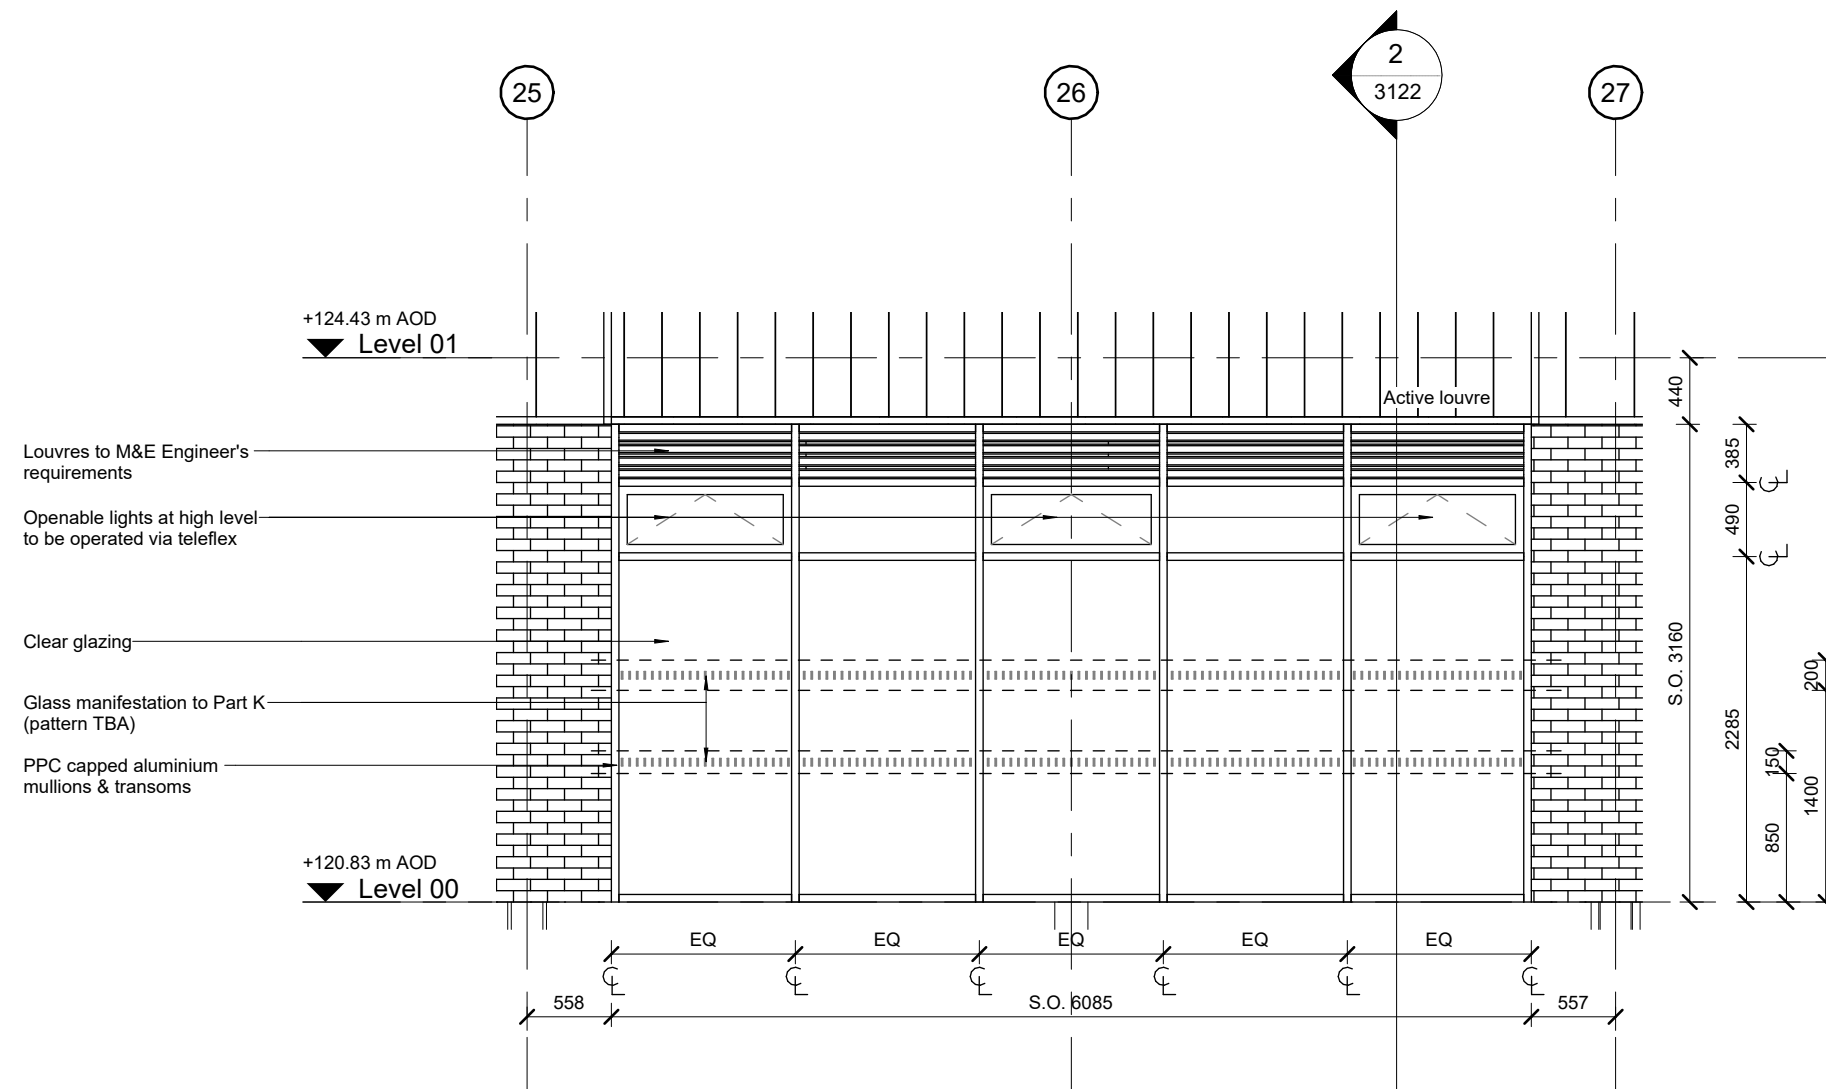

4 Curtain Wall 00-050-02 Type CW04
1 : 50

© COPYRIGHT
The copyright in this drawing is vested in Sheppard Robson and no license or assignment of any kind has been, or is, granted to any third party whether by provision of copies or originals or otherwise unless agreed in writing.

DO NOT SCALE FROM THIS DRAWING
The contractor shall check and verify all dimensions on site and report any discrepancies in writing to Sheppard Robson before proceeding work

FOR ELECTRONIC DATA ISSUE
Electronic Data / drawings are issued as "read only" and should not be interrogated for measurement. All dimensions and levels should read, only from those values stated in text on the drawing.

HAZARD IDENTIFICATION
To be read with CDM Risk Assessment FE0012-SRA-XX-XX-T-A-0094.

NOTES


Curtain Walls to Specialist Subcontractor Design. Frame drawn indicatively only.
Refer to Architect's NBS H11 specification and External Finishes Schedule FE0012-SRA-XX-XX-LA-0093.
Refer to M&E Engineer information for U, g & LT values.
Opening lights (where required) to meet MEP free area requirements.
Louvres (where required) to meet MEP free area requirements.
Curtain Walls to achieve compliance with GDB Technical Annex 2C.
External Fabric 5.1.

All external glazing on ground floor must incorporate an internal pane of glass with a 1.5mm PVB interlayer or a glass rated as P4A under EN 356.

Barrier load of 0.74 kN/m applies to upper floors curtain walls.

All information subject to further coordination and final design.

REV.	DATE	AMENDMENT
P01	18/12/2024	First Issue
P02	11/04/2025	CPs First Issue
P03	02/05/2025	CPs Revised
P04	12/05/2025	Manifestation added
P05	01/08/2025	Stage 4 Issue
C01	10/11/2025	Issued for Construction

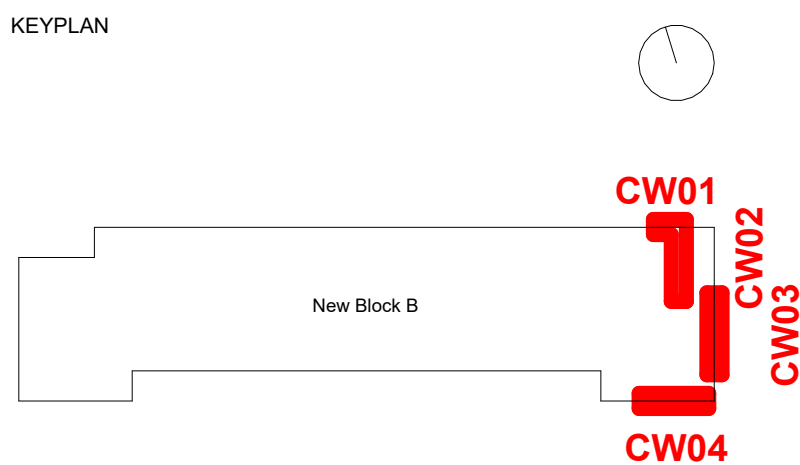

PROJECT Hopwood Hall College Rochdale				
SCALE@A1 1 : 50	DATE 10/11/2025	ORIGINATOR DC	CHECKED DC	AUTHORISED HI
DESCRIPTION 232 Curtain Wall Types				
CLASSIFICATION PM_40_40_88: Technical design drawings				
STAGE RIBA Stage 5		SR NO. 7254		

SHEPPARD ROBSON

77 Parkway Camden Town London NW1 7PU
T: +44 (0)20 7504 1700 E: enquiries@sheppardrobson.co.uk

STATUS PURPOSE FOR ISSUE
A5 Construction

DRAWING NO.
FE0012-SRA-01-XX-D-A-3122

REV.
C01