
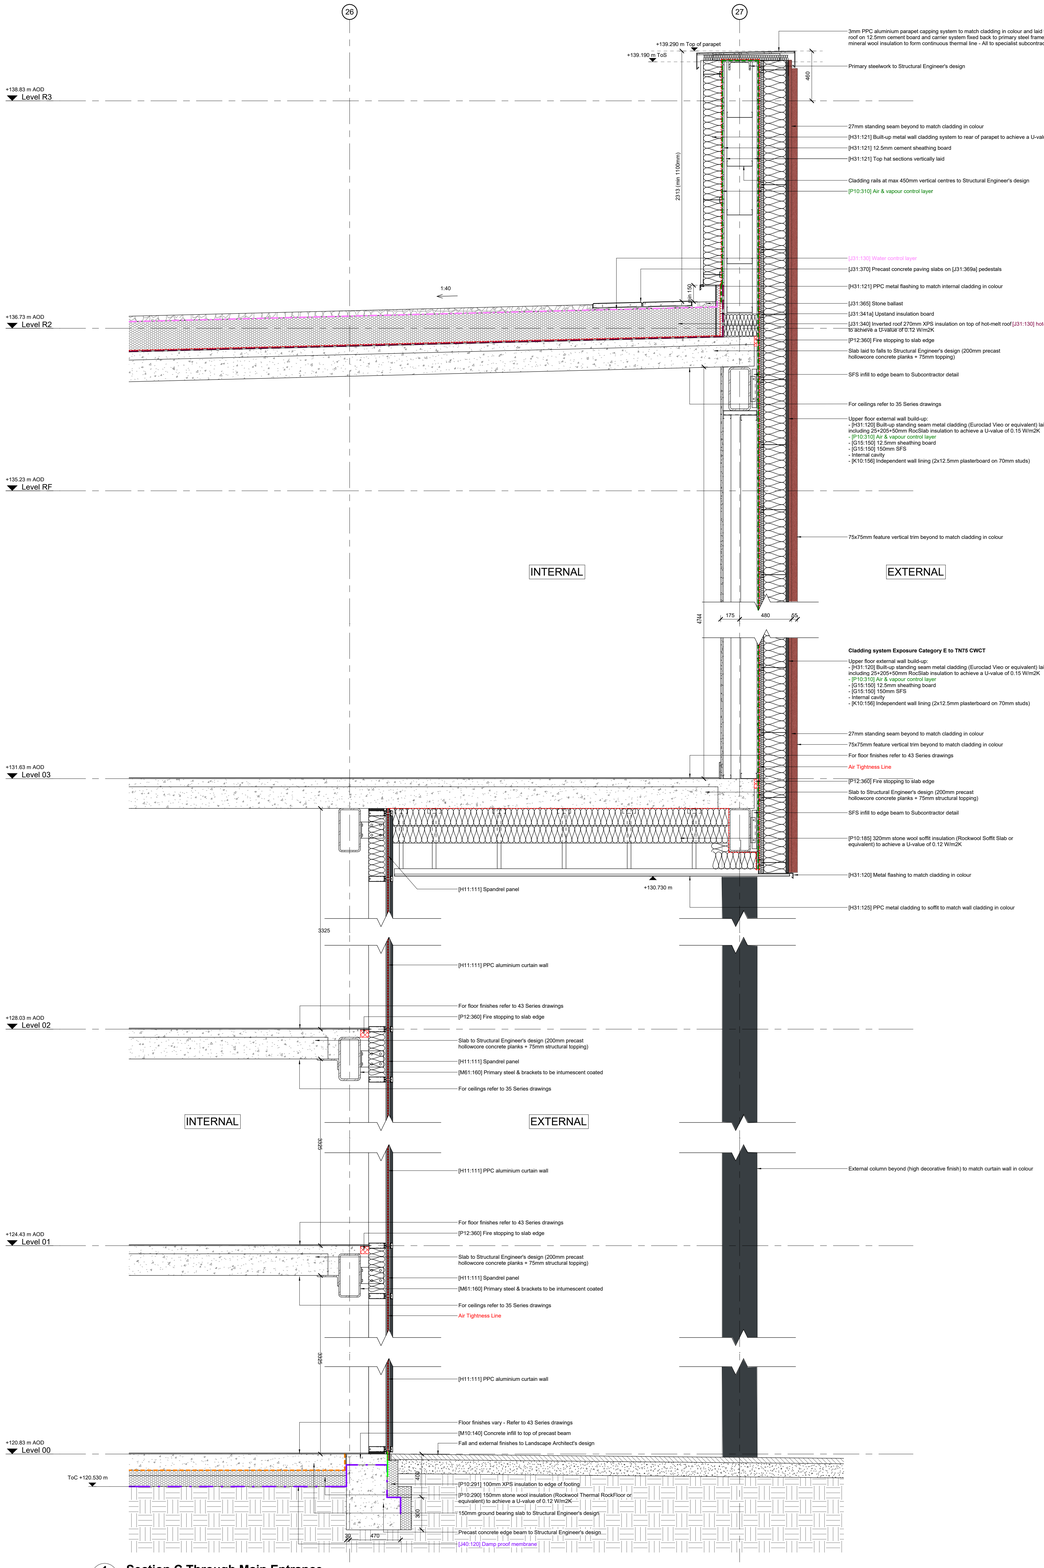


1 / 0232 Section C Through Main Entrance
1 : 20

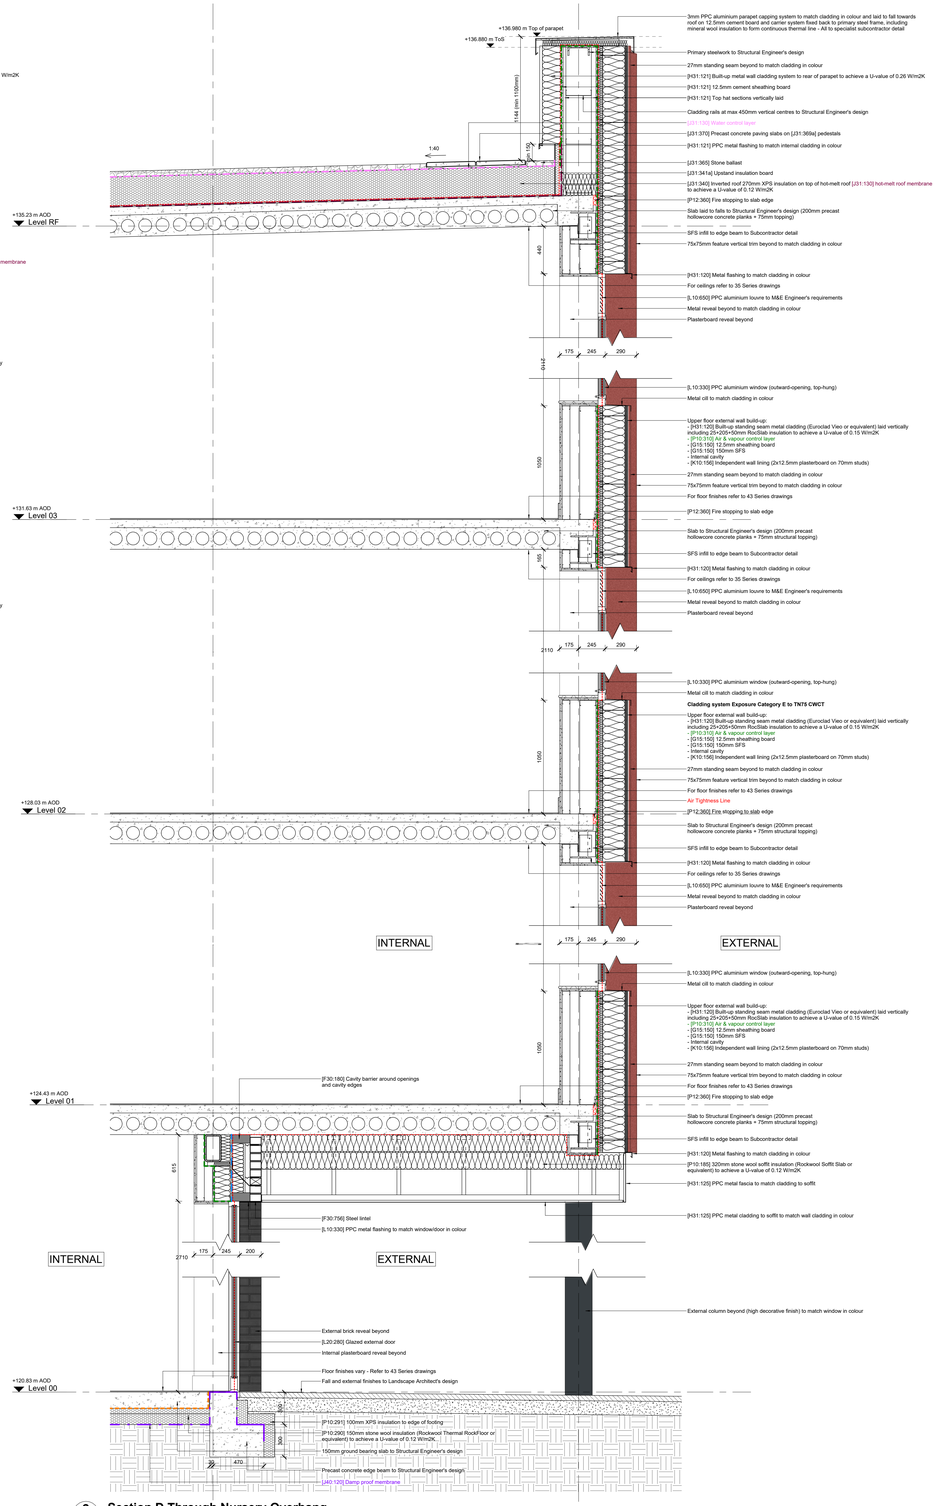

2 / 0232 Section D Through Nursery Overhang
1 : 20

0 200 400 600 800 1000 mm

© COPYRIGHT
The copyright in this drawing is vested in Sheppard Robson and no license or assignment of any kind has been, or is, granted to any third party whether by provision of copies or originals or otherwise unless agreed in writing.

DO NOT SCALE FROM THIS DRAWING
The contractor shall check and verify all dimensions on site and report any discrepancies in writing to Sheppard Robson before proceeding work

FOR ELECTRONIC DATA ISSUE
Electronic Data / drawings are issued as "read only" and should not be interrogated for measurement. All dimensions and levels should read, only from those values stated in text on the drawing.

HAZARD IDENTIFICATION
To be read with CDM Risk Assessment FE0012-SRA-XX-XX-T-A-0094.

NOTES
Roof U-Value: 0.12 (W/m2K)
External Wall U-Value: 0.15 (W/m2K)
Ground Floor U-Value: 0.12 (W/m2K)
Average window U-Value: 1.1 (W/m2K)
Door (incl glazed) U-Value: 1.6 W/m2K
Air Tightness: 3 m3/h.m2 @50Pa

LEGEND
- Air & Vapour Control Layer
- Damp Proof Membrane / Waterproofing
- Breathable Airtight Membrane
- Separation Layer
- Interface Sealing Membrane
- Water Control Layer
- Roof Waterproofing Membrane
- Air Tightness Line - Typically formed by the sheathing board, breather membrane & AVCL. All joints to be taped and sealed.

REVISIONS

REV.	DATE	AMENDMENT
P01	19/02/2026	Issued for Planning

KEYPLAN



CLIENT
Department for Education (DfE)
WILLMOTT DIXON SINCE 1852
Department for Education

PROJECT
Hopwood Hall College Rochdale

SCALE@A0	DATE	ORIGINATOR	CHECKED	AUTHORISED
1 : 20	19/02/2026	DC	DC	HI

DESCRIPTION
Perimeter Sections Sheet 2

CLASSIFICATION
PM_40_40_18: Cross section drawings

STAGE
RIBA Stage 5

SR NO.
7254

SHEPPARD ROBSON
77 Parkway Camden Town London NW1 7PU
T: +44 (0)20 7504 1700 E: enquiries@sheppardrobson.co.uk

STATUS **S2** PURPOSE FOR ISSUE **Planning**

DRAWING NO. **FE0012-SRA-01-XX-D-A-0232**

REV. **P01**