




1 Proposed Front

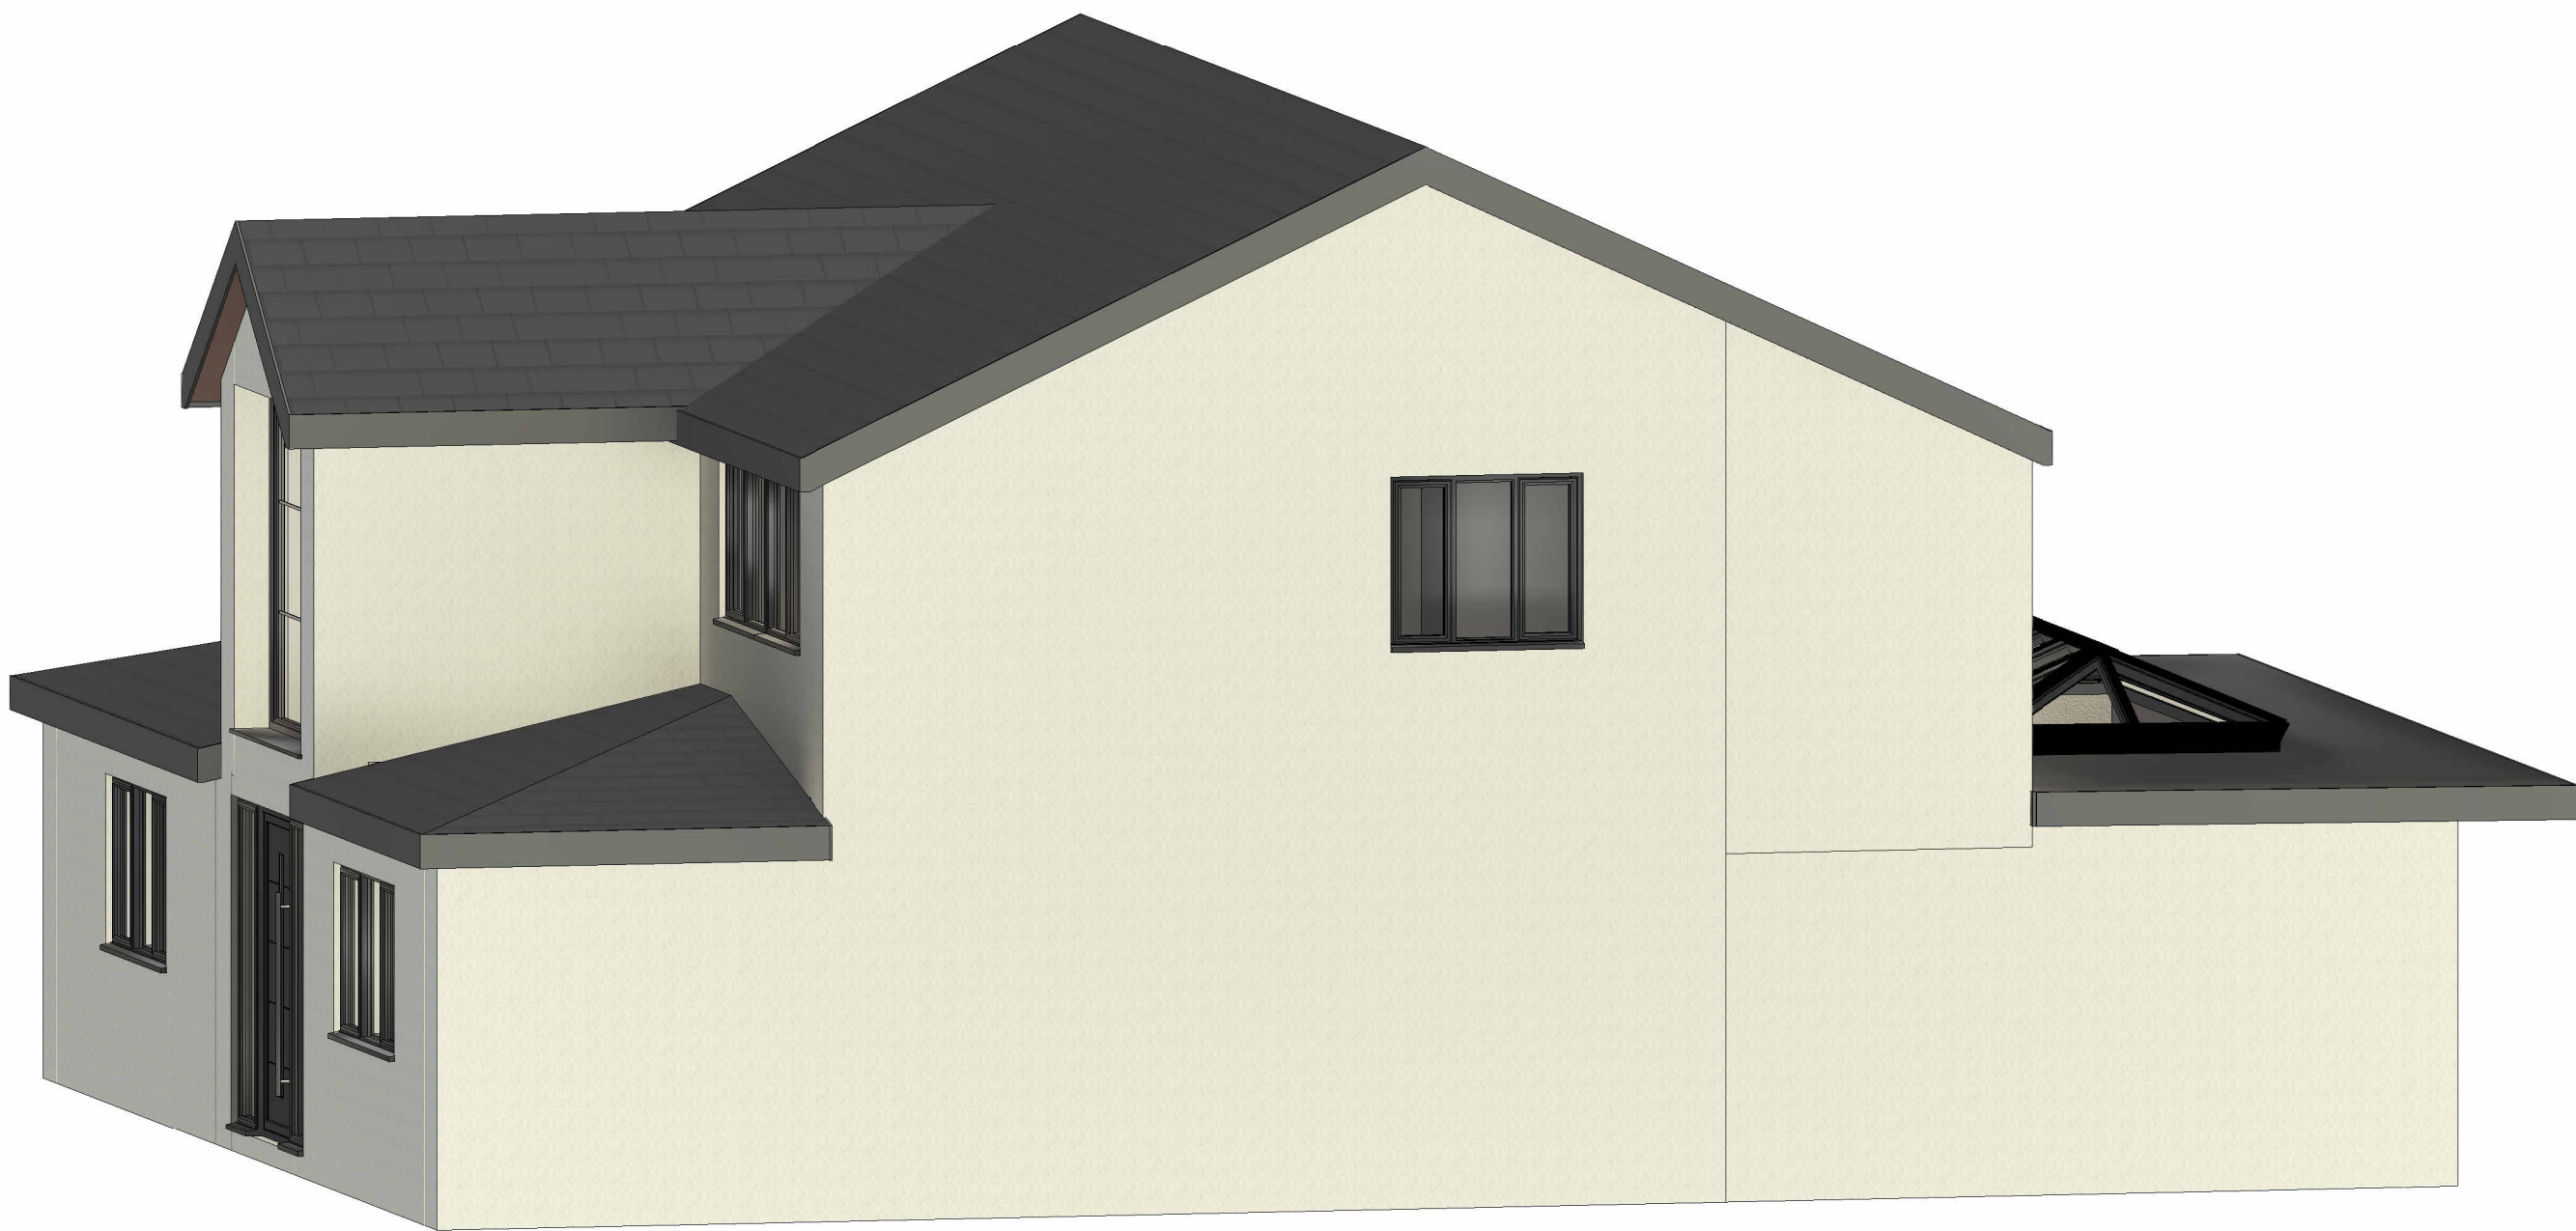

3 Proposed RHS Elevation

Note:
Joint Lines Indicated For Visual
Indication of Extension Extent.
Not For Completed Construction




2 Proposed Rear



4 Proposed LHS Elevation

00	Initial Issue			03/02/26
Rev. No.	Revision Description			Rev. Date
Title: Proposed Images				
Project: Whitfield, Buckley Hill Lane, Milnrow, Rochdale, OL16 4BU				
Client: Karis & Ashley Honeyman Whitfield, Buckley Hill Lane, Milnrow, Rochdale, OL16 4BU				
Scale (@ A1)	Drawn By: JW	Checked By: AW	Date: 03/02/26	Project Number: 501
Drawing Number JCBD-26-501-3			Revision Number 00	

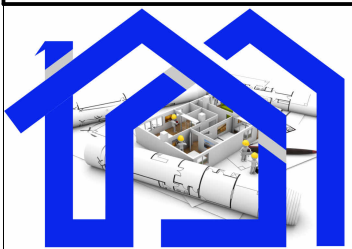

J C Building Design LTD
Tel: 01706 599352
enquiries@jcbuildingdesign.co.uk