


Dimensioning
Figured dimensions only to be taken from these designs and drawings. Work to annotated dimensions only. All dimensions to be checked on site. Architectural designers to be informed immediately of any discrepancies before work proceeds. Drawings are to be read in conjunction with relevant specifications, structural engineers and service engineers' drawings.

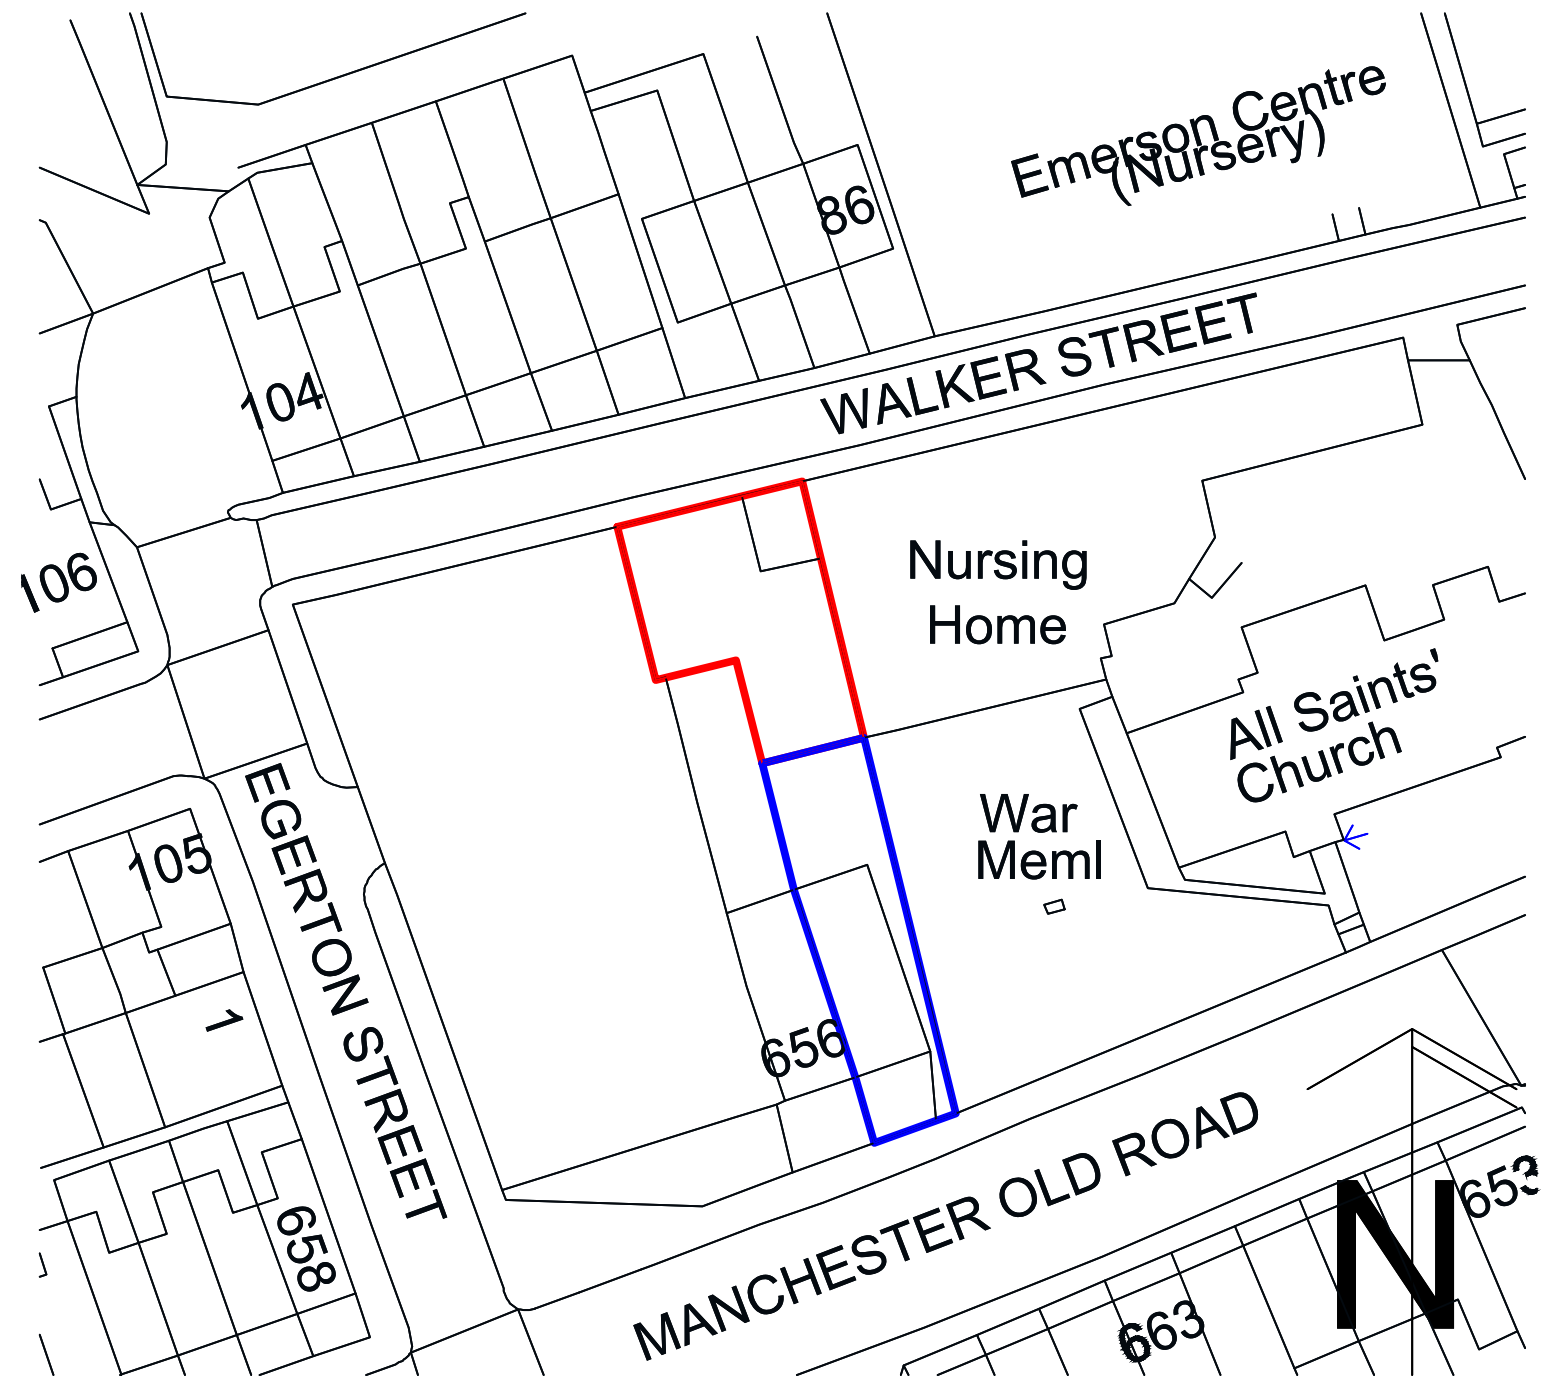

LOCATION PLAN
1:1250 @ A3



Rev	Date	Description
-	19/11/25	Issued to client for comments



S A L E M
ARCHITECTS
Architecture | Masterplanning | Graphics

CLIENT:	Property Owner
PROJECT:	Land at Walker St Middleton M24 4QF
TITLE:	Location Plan
SCALE:	1:500 @ A3
DRAWING NO.	Sheet 1