




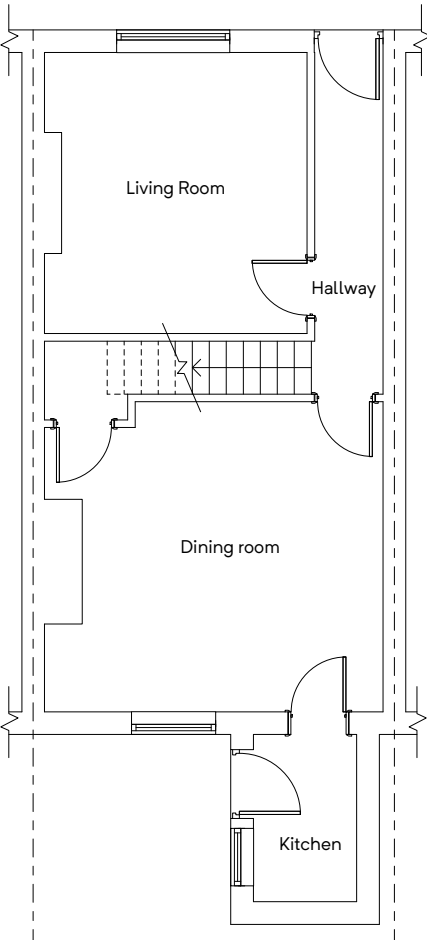


GROUND FLOOR PLAN
(EXISTING)

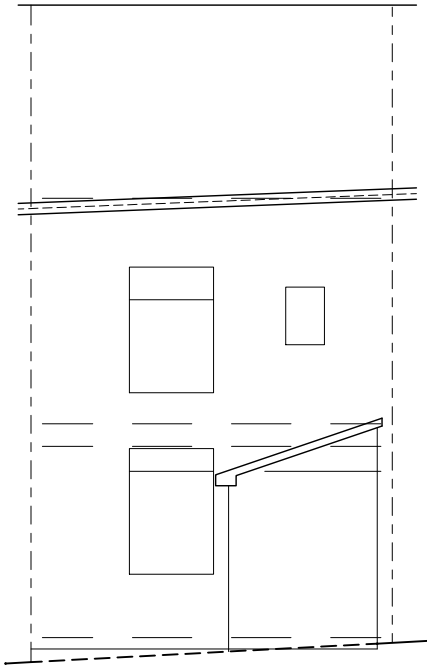



REAR ELEVATION
(EXISTING)

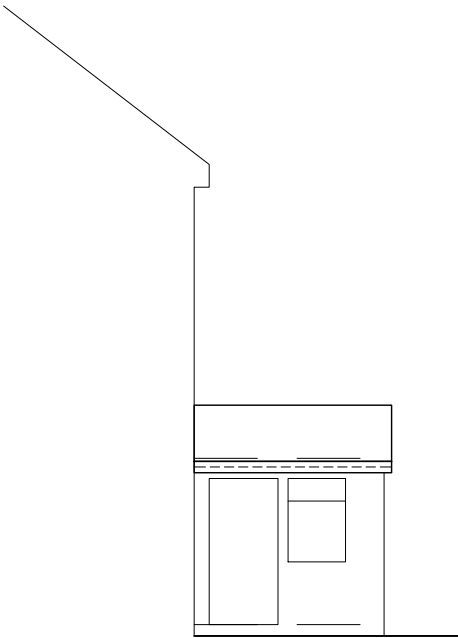

SIDE ELEVATION
(EXISTING)

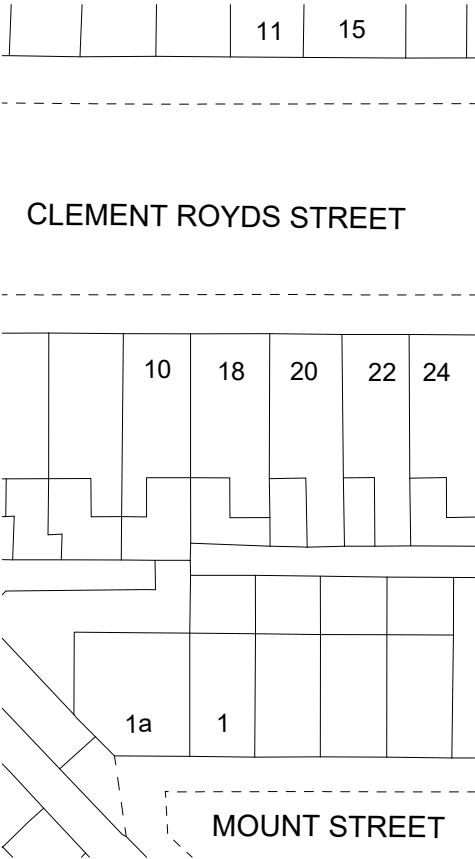


SITE PLAN
(EXISTING)

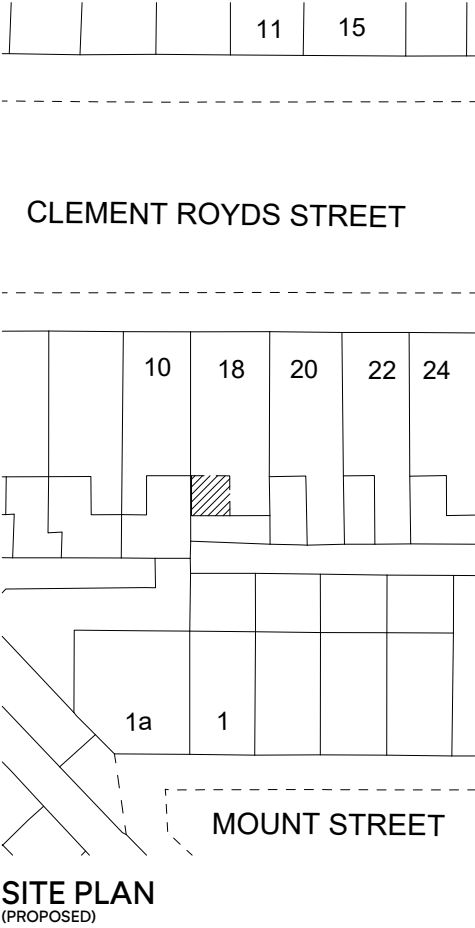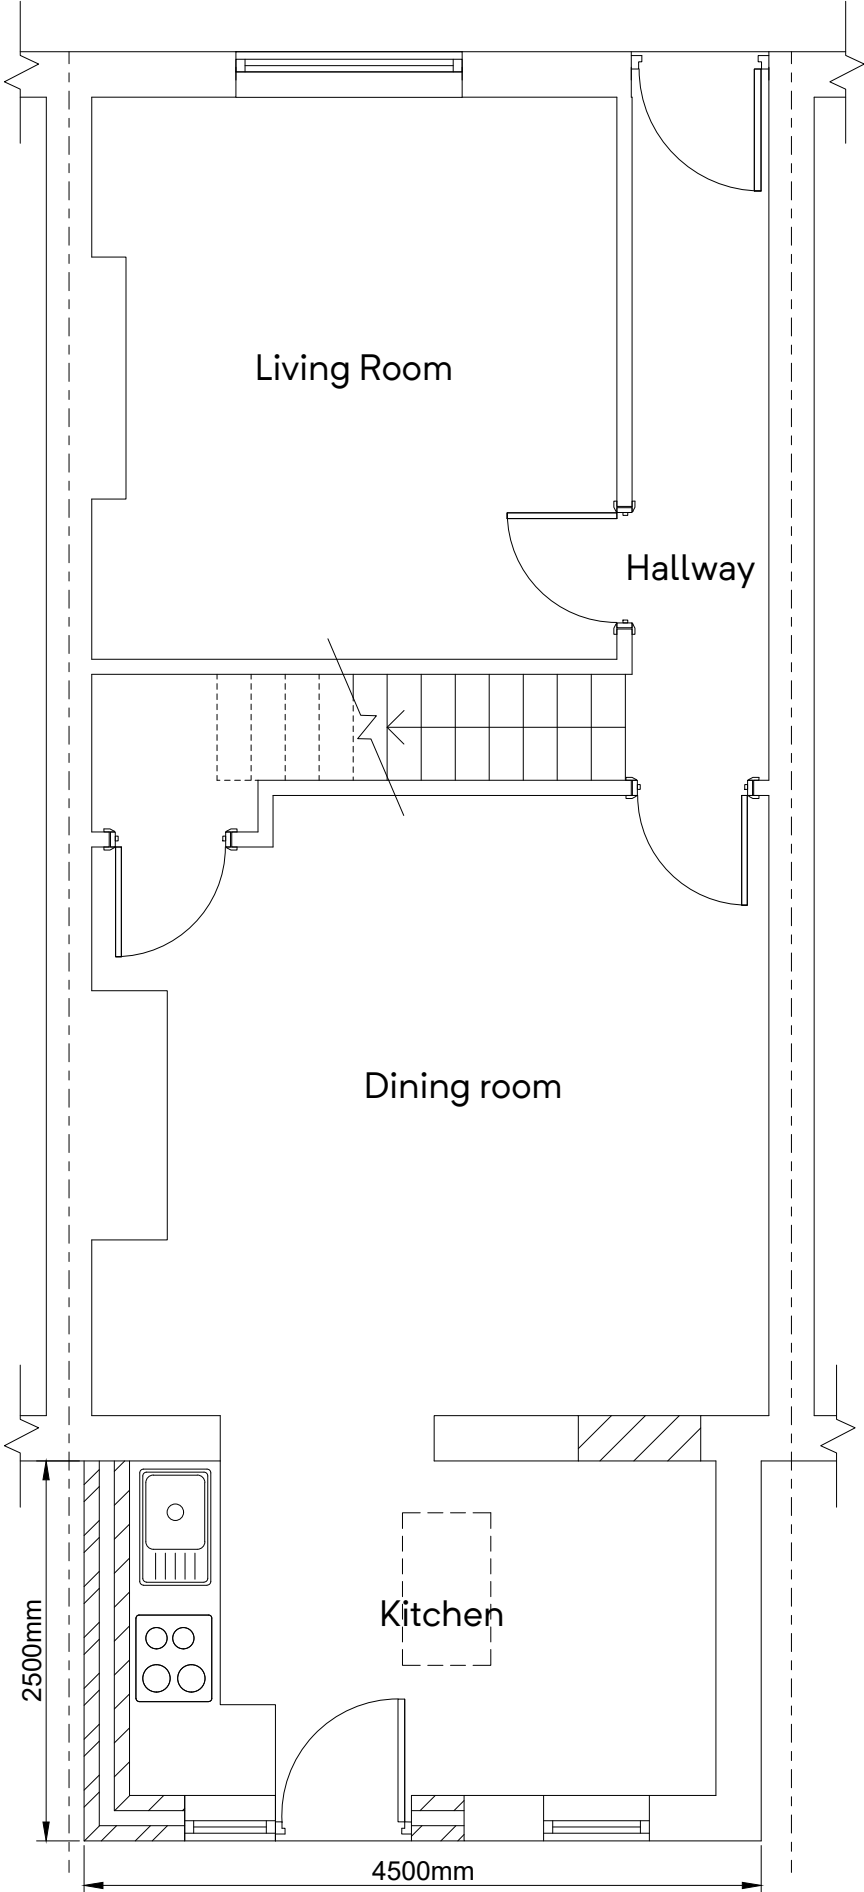


Building Design Services	For:	Scale:
M.FAROOQ 418 Bury Road Rochdale OL11 5EU 01706 712231 0796 7605 763	MRS AYESHA QUDSI	(Plan) 1:50 @ A3
	PROPOSED SINGLE STOREY REAR EXTENSION	(Site Plan) 1:500 @ A3
	18 Clement Royds Street Rochdale OL12 6TA	<u>Job No. & Sheet</u> 2394/2




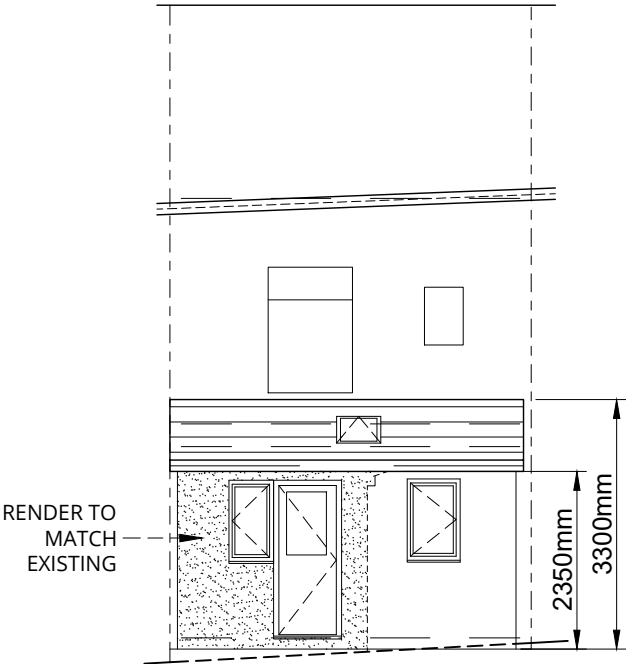

REAR ELEVATION
(PROPOSED)

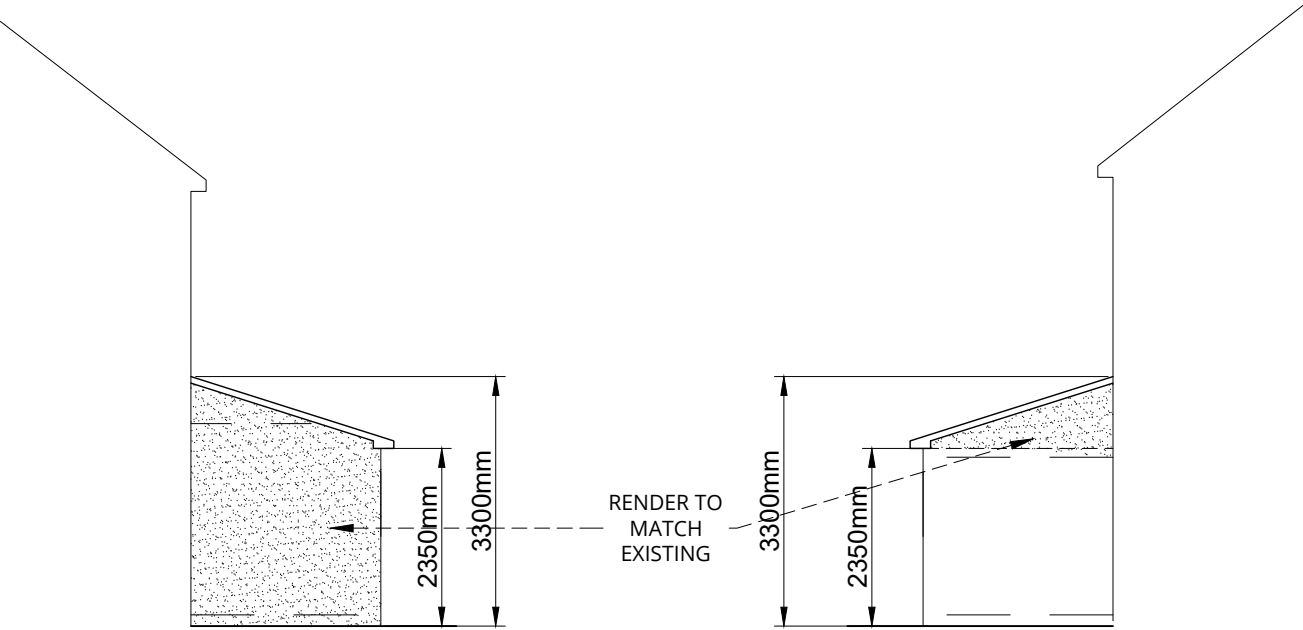

SIDE ELEVATION
(PROPOSED)

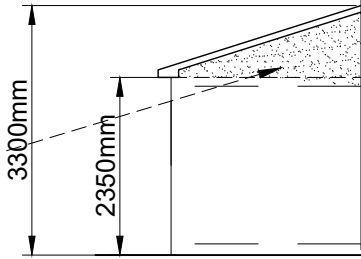

SIDE ELEVATION
(PROPOSED)