




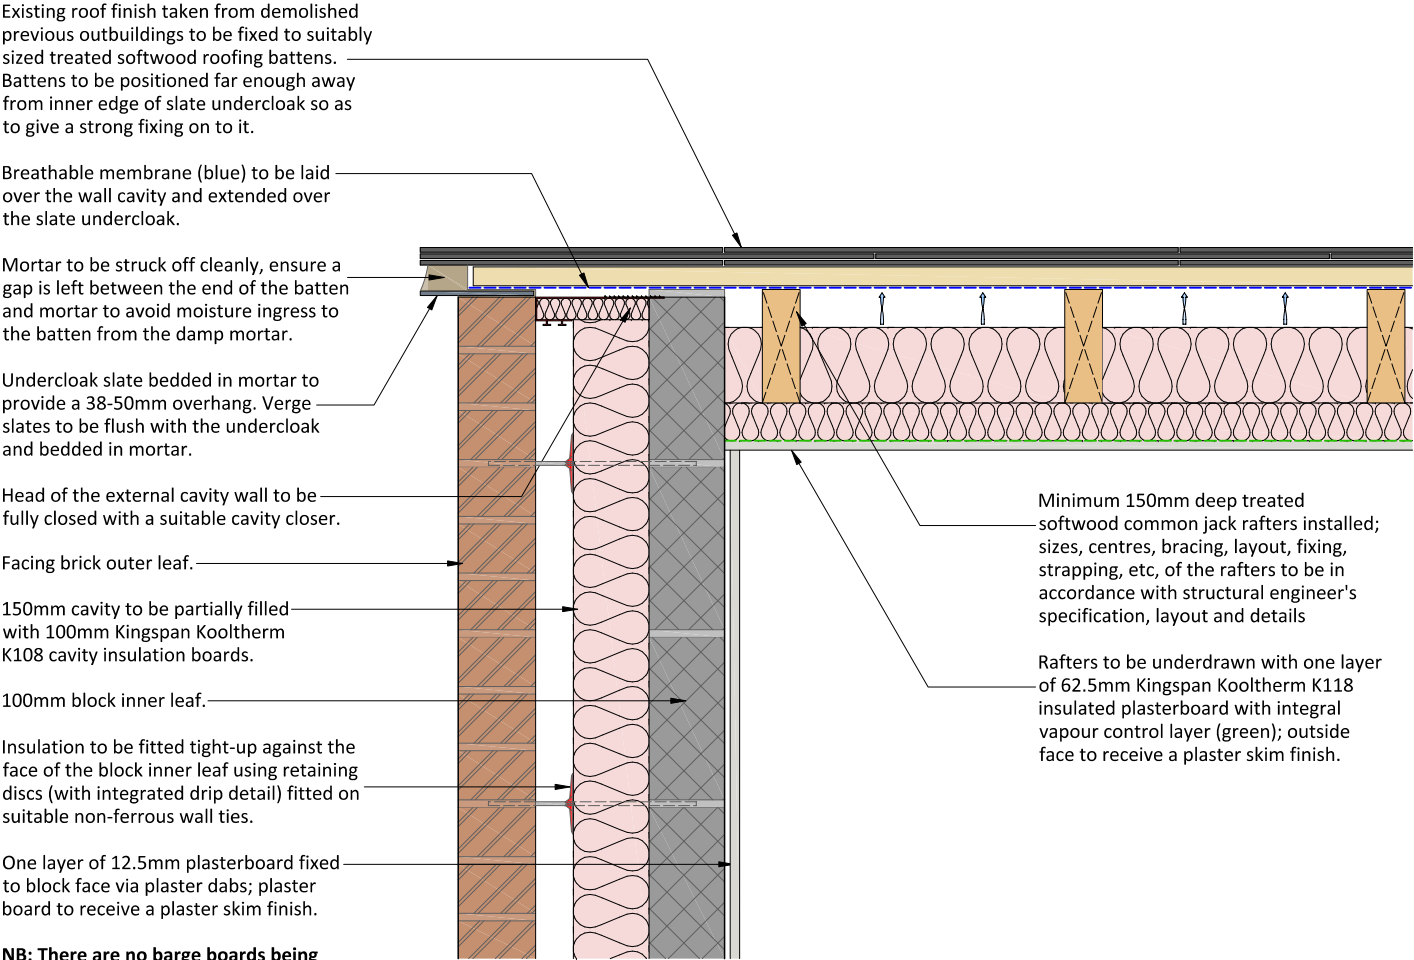

Verge Detail - Barn Brick Extension - New Roof Construction

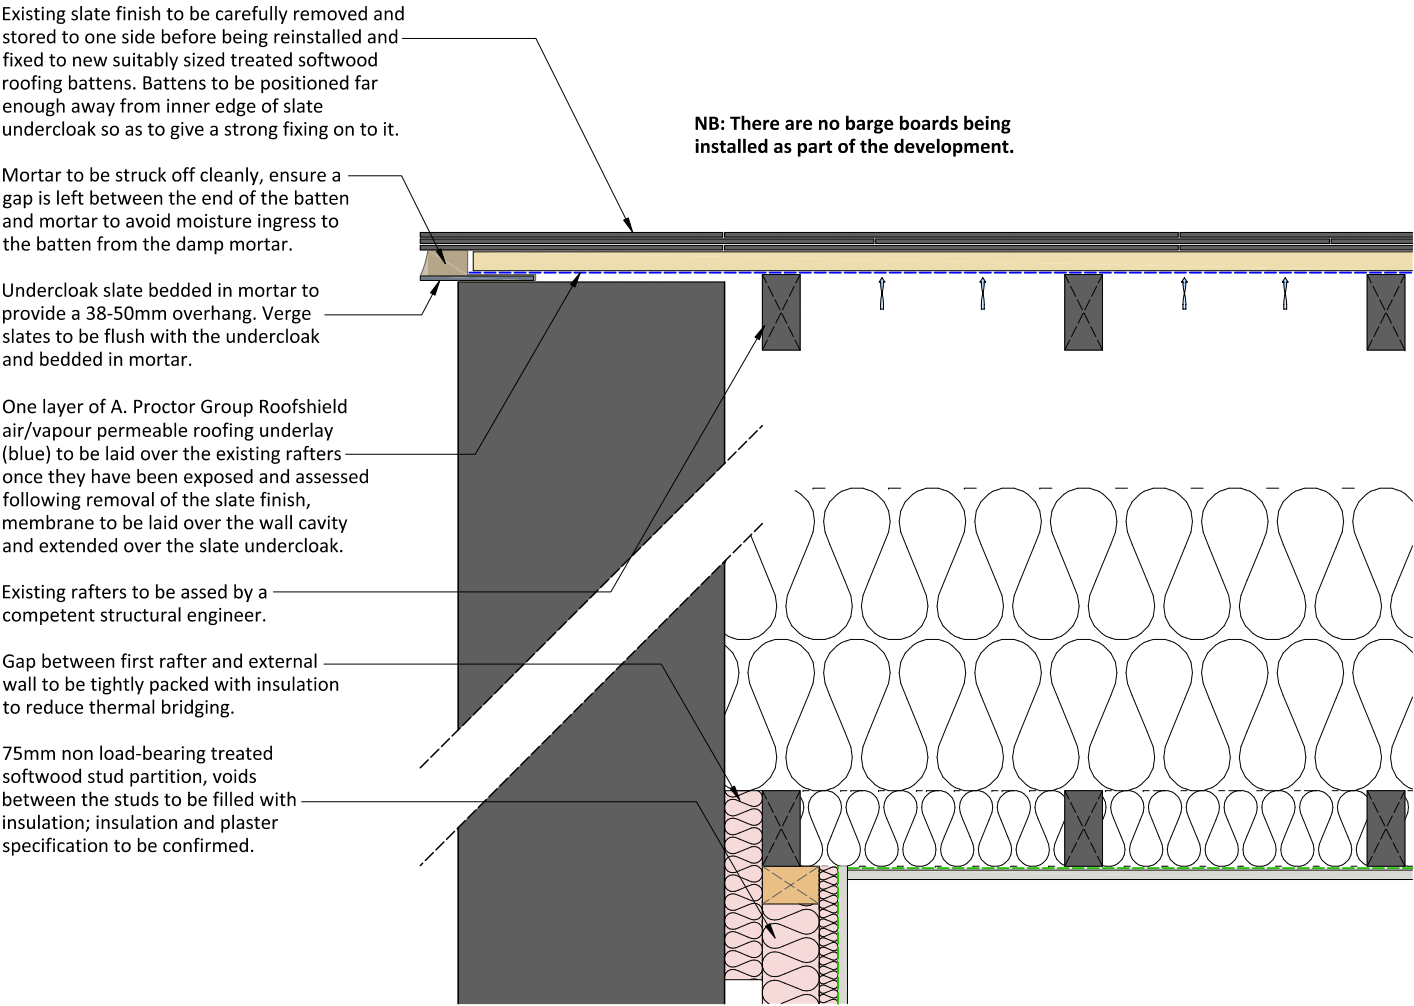

Verge Detail - Barn and Farmhouse - Existing Roof Construction

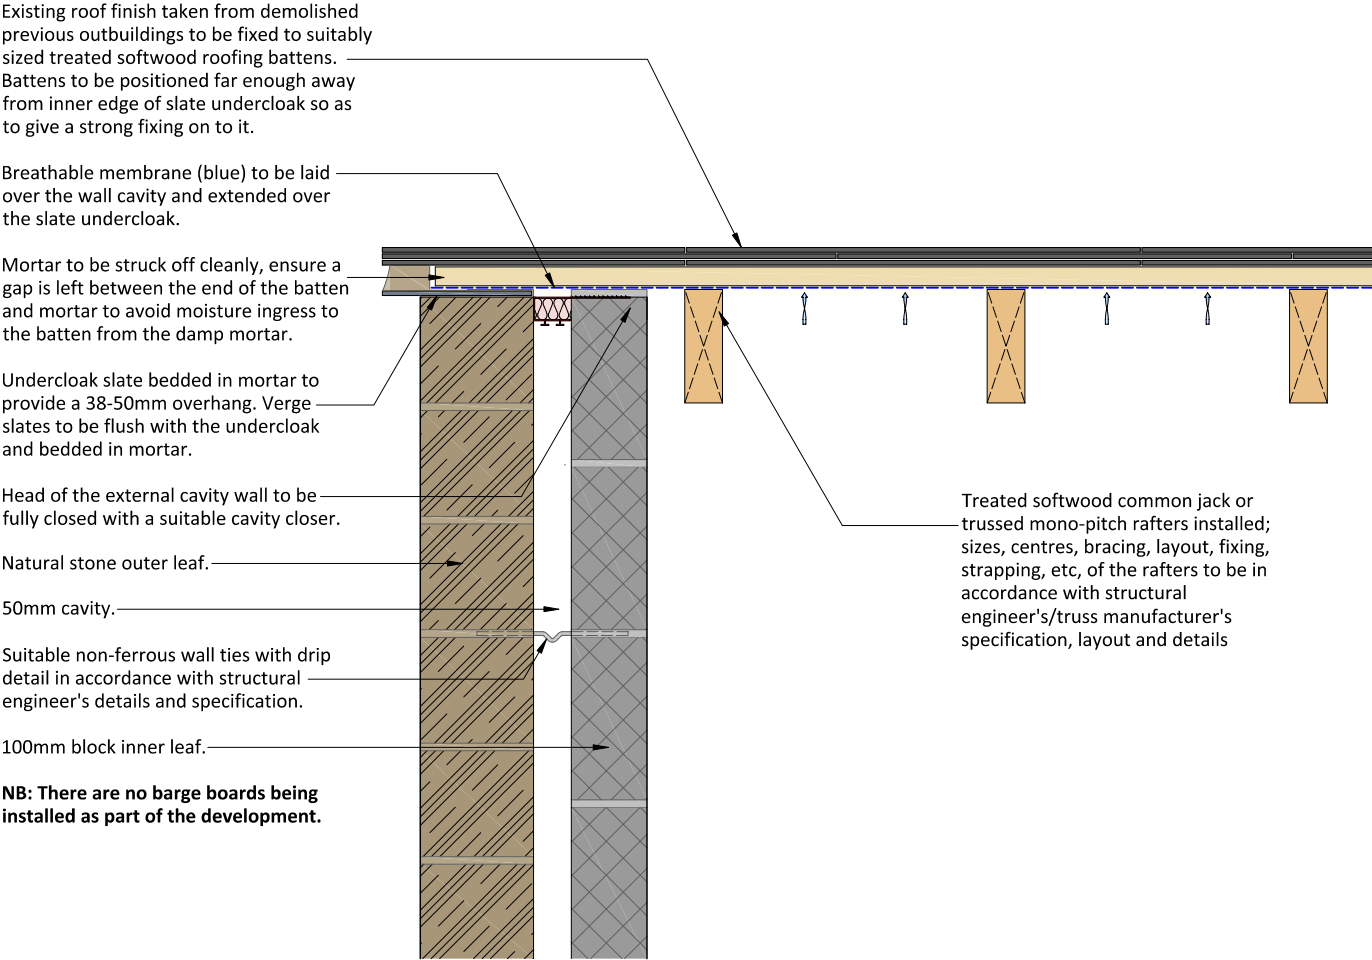

Verge Detail - Farmhouse Extension - New Lean-to Roof Construction

B	18/02/2026	Dry-lining notation amended/removed in accordance with conservation officer's comments 13/02/2026.	DB	MB
A	04/02/2026	Internal dry-lining notation amended following meeting with conservation officer.	DB	MB
REV	DATE	AMENDMENT	BY	CHKD

HNA architects
Architecture | Planning | Design

PROJECT:	Silver Hill Farm, Lower Lane, Rochdale			
CLIENT:	Grandstream Properties			
DRAWING:	Farmhouse and Barn - Proposed Verge Details			
DRAWN BY:	DB	CHECKED BY:	MB	CREATED: 22/07/2025 SCALE: 1:10 @ A3
STATUS:	Construction Detailing		DRAWING No: 1517/C-402	REVISION: B

DO NOT SCALE.
COPYRIGHT REMAINS WITH HNA ARCHITECTS Ltd.

TEMPLE WORKS, TEMPLE STREET, OLDHAM, OL13NJ
TEL: 0161 688 1820
E-MAIL: info@hna-architects.co.uk

RIBA
Chartered Practice