



Retrospective Planning Application  
Single Storey Rear Extension  
15 Oakenrod Hill  
Rochdale  
OL11 4ED

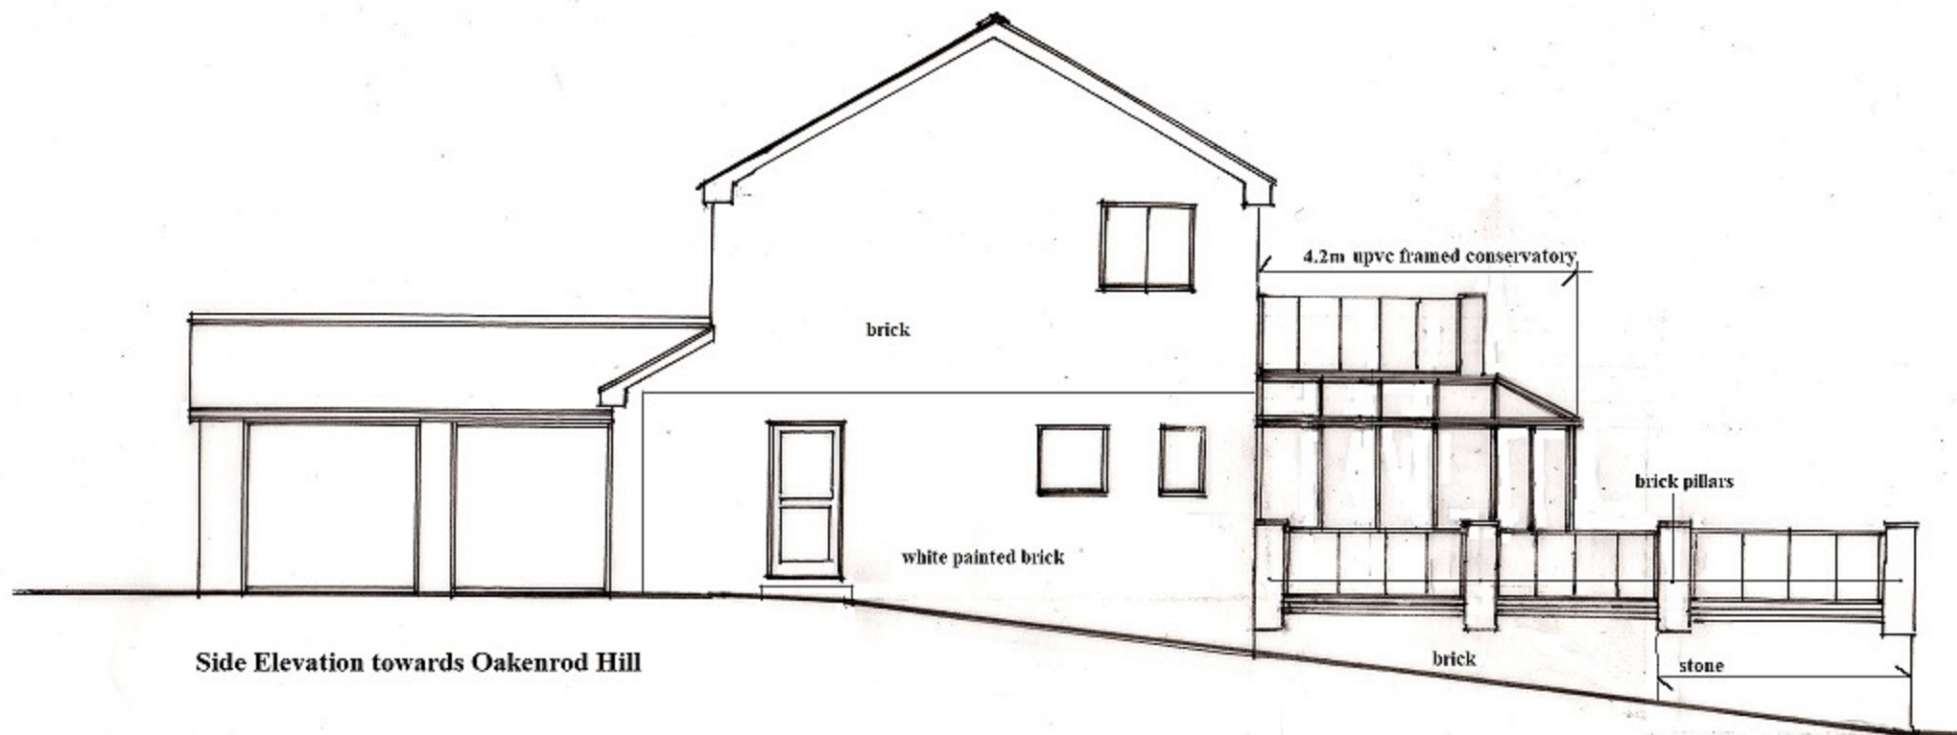

Previous Elevations  
Scale 1:100 @ A3  
Reference MK01/0226/05

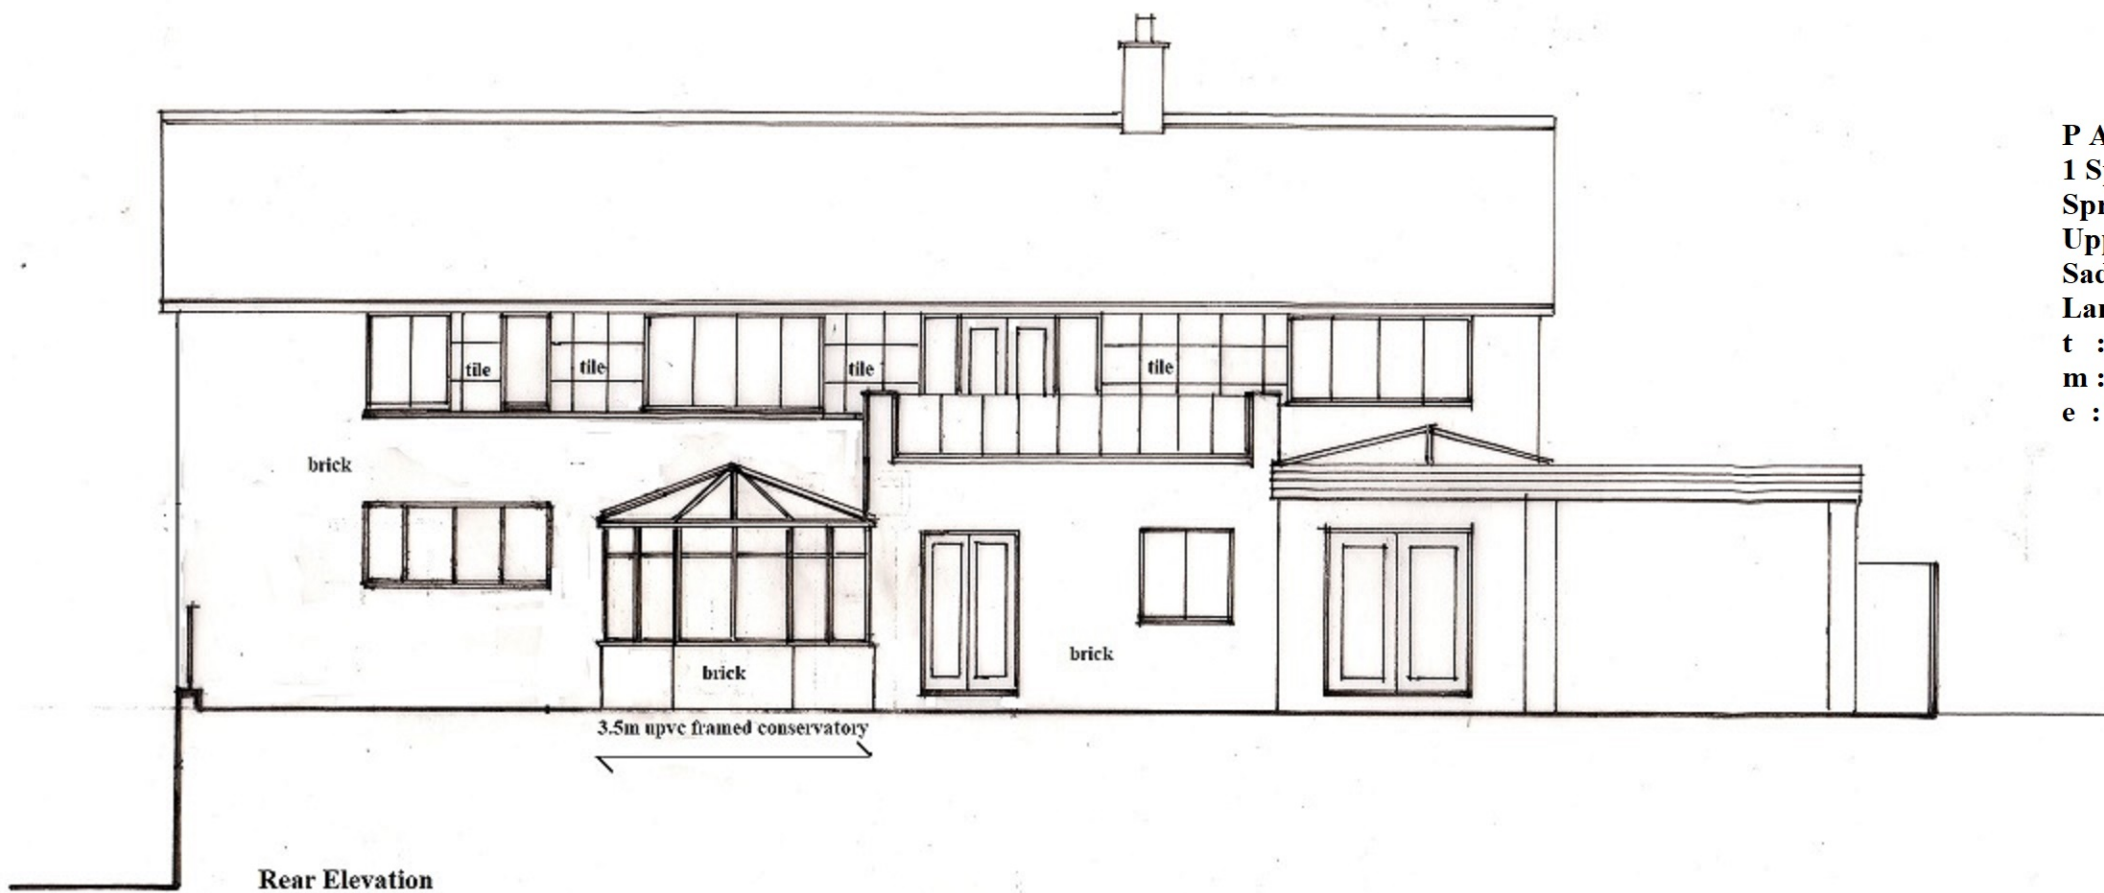

P A Dust Chartered Architect  
1 Spring Mill  
Spring Street  
Uppermill  
Saddleworth  
Lancashire OL3 6AJ  
t : 01457 870382  
m : 07713 636592  
e : [tony.dust@btinternet.com](mailto:tony.dust@btinternet.com)