


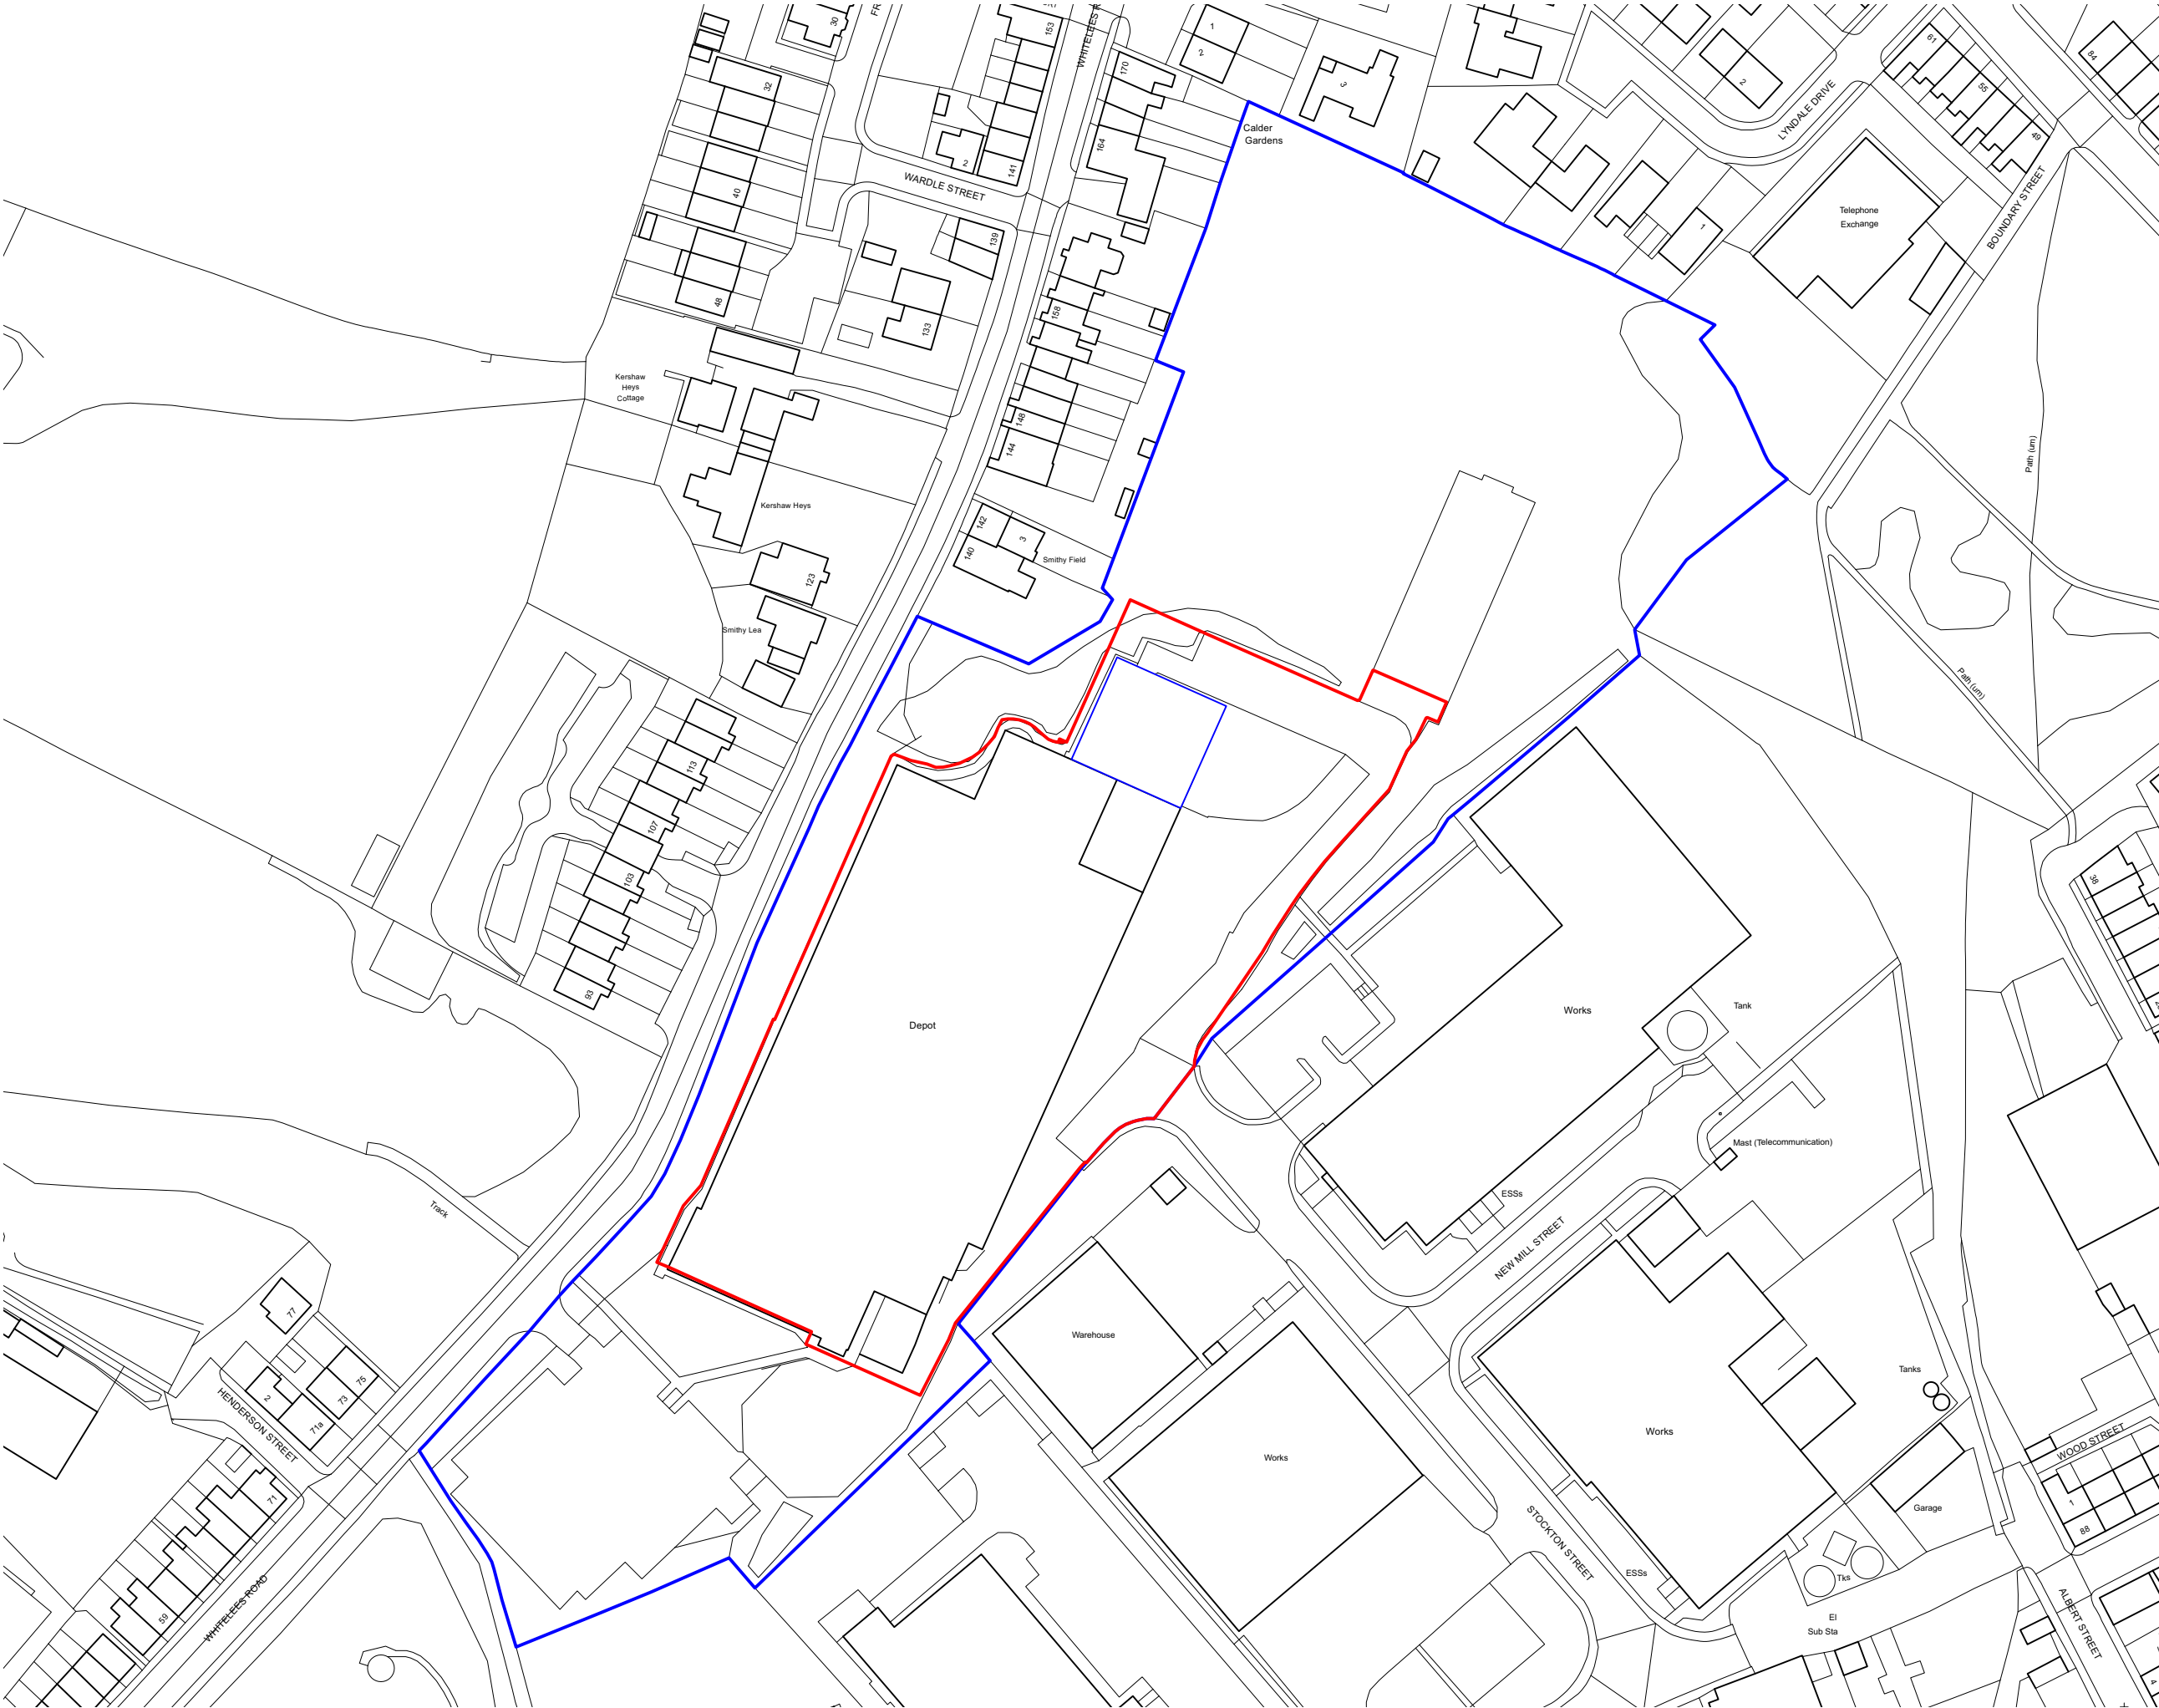

© Copyright
Define Architects Ltd

A3

025 M

1:1250 @ A3

NOTES:
DO NOT SCALE. USE FIGURED DIMENSIONS ONLY.
Dimensions to be checked on site.
Drawing to be read with all relevant Architectural, Interiors, Services, M&E, Drainage, Public Health, Landscape, Civils and Industrial drawings and specifications. Any discrepancies between Consultant's drawings to be reported to the Architect before any work commences.
The Contractor's attention is drawn to the Health & Safety measures identified in the Health & Safety plan as being potentially hazardous.
These items should not be considered as a full and final list. The Work Package Contractor's normal Health & Safety obligations strategy when undertaking constructional operations both on and off site.
Define Architects take no responsibility for the location of legal boundaries indicated on this drawing and advise a separate drawing be completed by a specialist surveyor in order to establish exact boundaries.
DWG files provided for information only. Refer to PDF record.
The copyright of this drawing is held by Define Architects LLP.
Not to be used for any purpose without consent.

— SITE APPLICATION BOUNDARY

— PROPOSED EXTENSION

DEFINEARCHITECTS.CO.UK

Unit 2E, Beehive Mill
Jersey Street, Manchester
M14 6JG
+44 (0)161 528 9492
mail@definearchitects.co.uk

define

PROJECT
Lantashire Farm
Littleborough
OL15 8BZ

DRAWING TITLE
Site Location Plan

PO5	05/02/2026	ISSUED FOR PLANNING Updated site boundary based on LPA discussions.
PO4	30/01/2026	ISSUED FOR PLANNING
PO3	25/11/2025	ISSUED FOR PLANNING

DRAWN BY
EP

CHECKED BY
EP

JOB NO.
083

STATUS
PO1

DRAWING NO.
083_PLN_090

REV
PO4