

Drawings Issued for Pricing Purposes only and should not be used for construction.
Co-ordinated with Structural and MEP to Stage 4.

Do not scale from these drawings for numerical information,
use notations, areas declared and numerical dimensions
where shown

All elements to comply with the Latest Approved Documents
Building Regulations - UK

Drawings to be read in conjunction with provided Architectural Specification.

All Structural Elements shown indicatively - Refer to supporting drawings and specifications/ Tender Pack issued by appointed Structural Engineer for details.




Drawings do not indicate services and M&E - Refer to supporting drawings and specifications/ Tender Pack issued by appointed MEP for details.

Cavity Fire Barriers and cavity closer positions to be finalised at Stage 5 when full cladding details have been agreed with contractor and reviewed by building control for construction status issue.

Elevation Materials Legend

- | | |
|----------|--|
| A | <ul style="list-style-type: none"> - Existing Repaired Masonry Wall.
- Finish Colour: As Existing
- Refer to Specification C41.102 and C41.202 |
| B | <ul style="list-style-type: none"> - Existing Relaid Roofing Slate.
- Finish Colour: As Existing
- Refer to Specification Section C62 |
| C | <ul style="list-style-type: none"> - Metal Metal Cladding - Front Panels.
- Finish Colour: Olive Green (TBC)
- Refer to Specification xxx-xxx |
| D | <ul style="list-style-type: none"> - Pressed Metal Fascia, Soffits and Rainwater goods.
- Finish Colour: Black
- Refer to Specification RWS-111/RWS-201 |
| E | <ul style="list-style-type: none"> - White Masonry Brick Outer Leaf.
- Finish Colour: White
- Refer to Specification MAS-101 |
| F | <ul style="list-style-type: none"> - Pressed Metal Fascia, Soffits and Rainwater goods.
- Finish Colour: White
- Refer to Specification RWS-111/RWS-201 but differing colours |
| G | <ul style="list-style-type: none"> - Plastic Green Shingles
- Finish Colour: Green (multi shade)
- Refer to Specification EWS-301 |
| H | <ul style="list-style-type: none"> - Metal Cladding
- Finish Colour: Olive Green (RAL TBC)
- Refer to Specification xxx-xxx |
| I | <ul style="list-style-type: none"> - Polish Concrete Face, 75mm solid concrete on plywood boarding and VCL layer - Feature Wall
- Finish Colour: Polished Concrete
- Refer to Specification xxx-xxx |
| J | <ul style="list-style-type: none"> - Metal Cladding - Standing Seam
- Finish Colour: Metal (Black RAL TBC)
- Refer to Specification EWS-301 |

Refer to Vertical and Plan External Details
for material junctions/interface with others

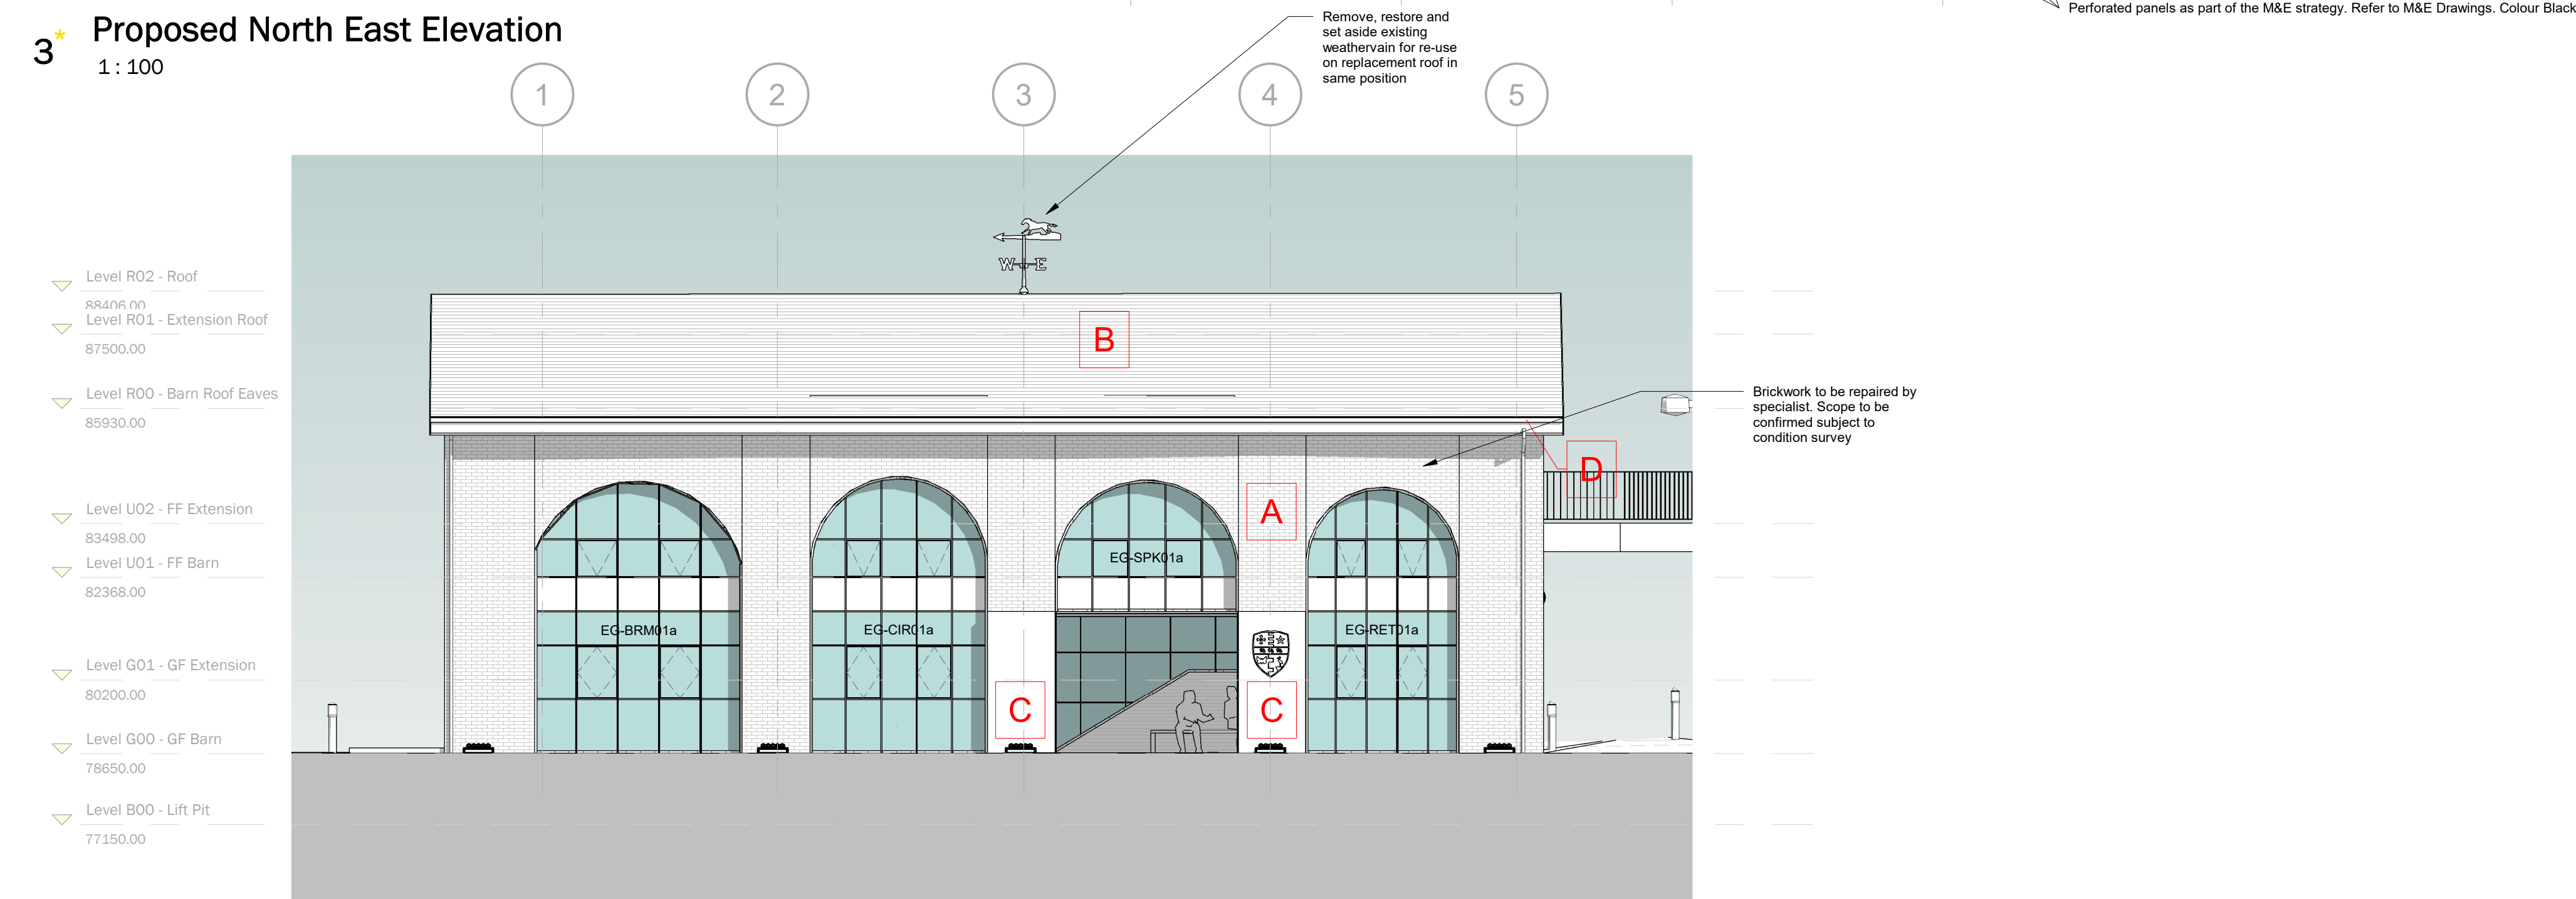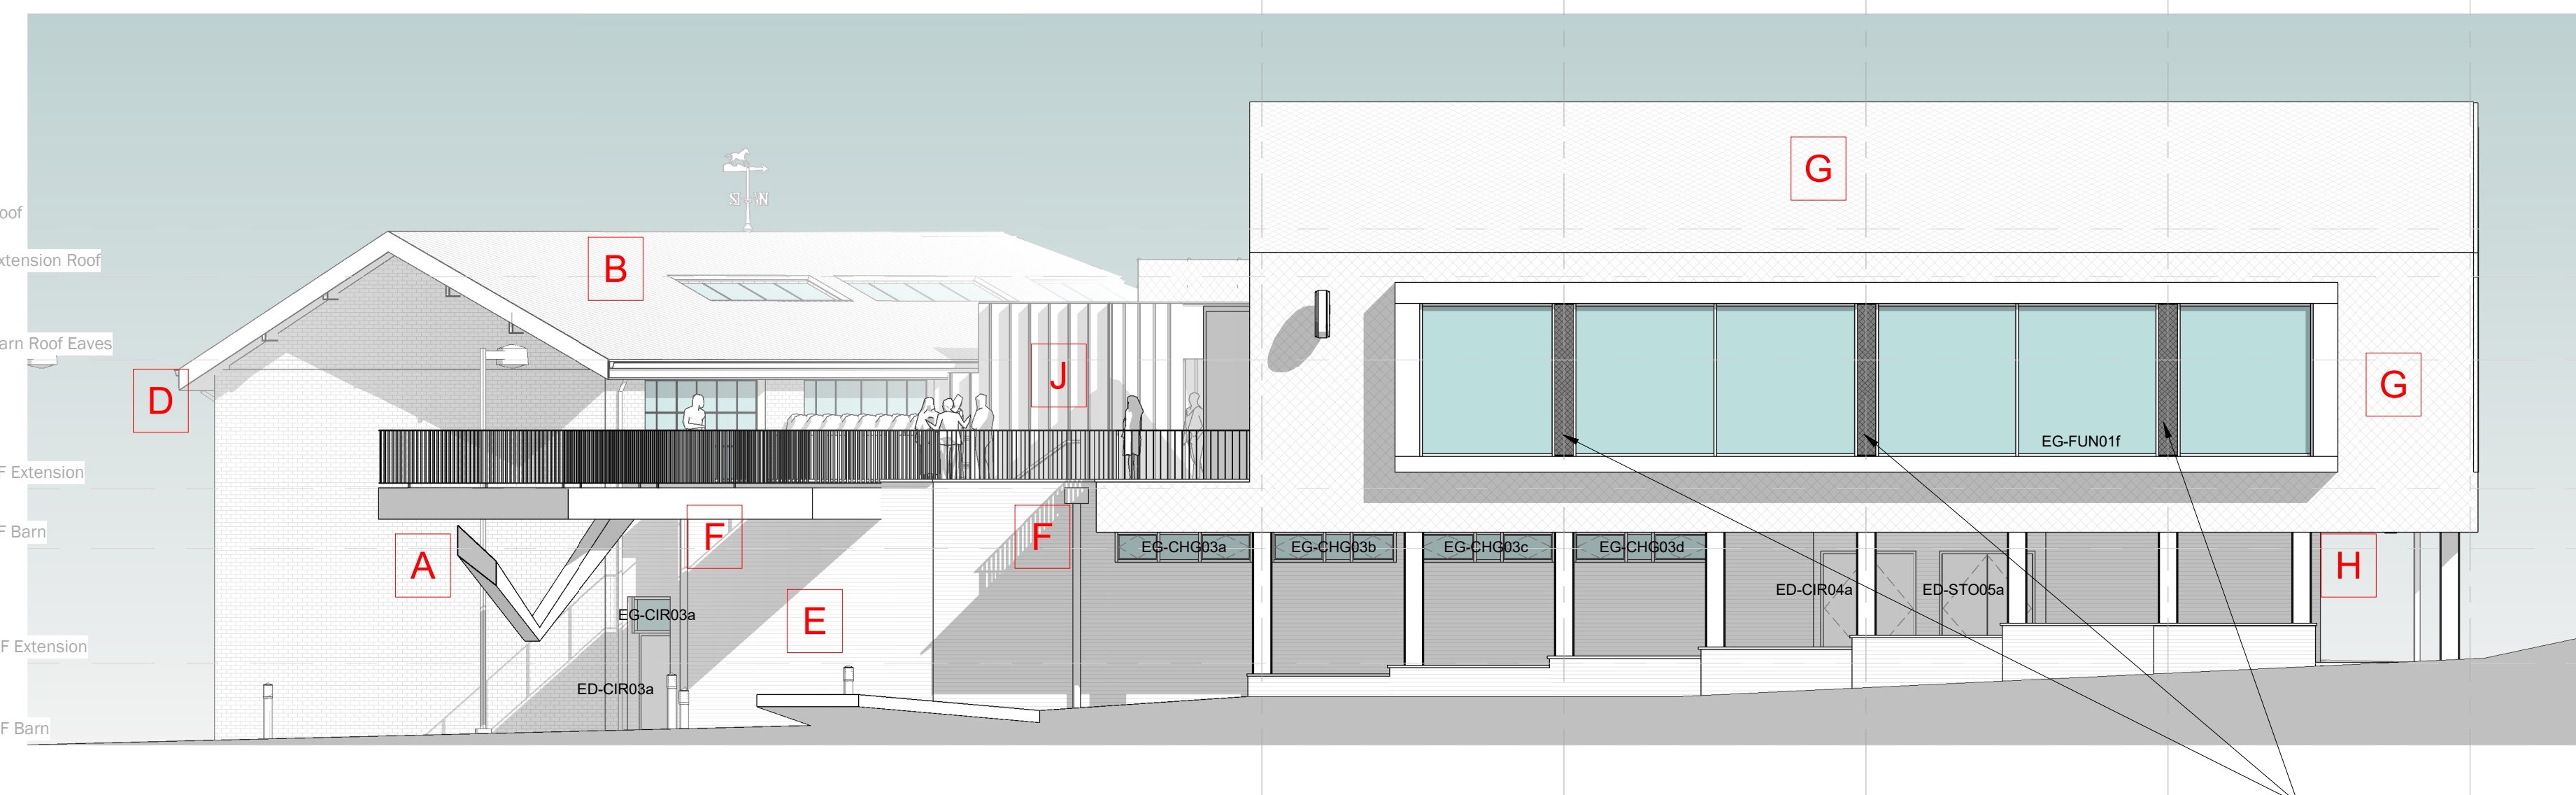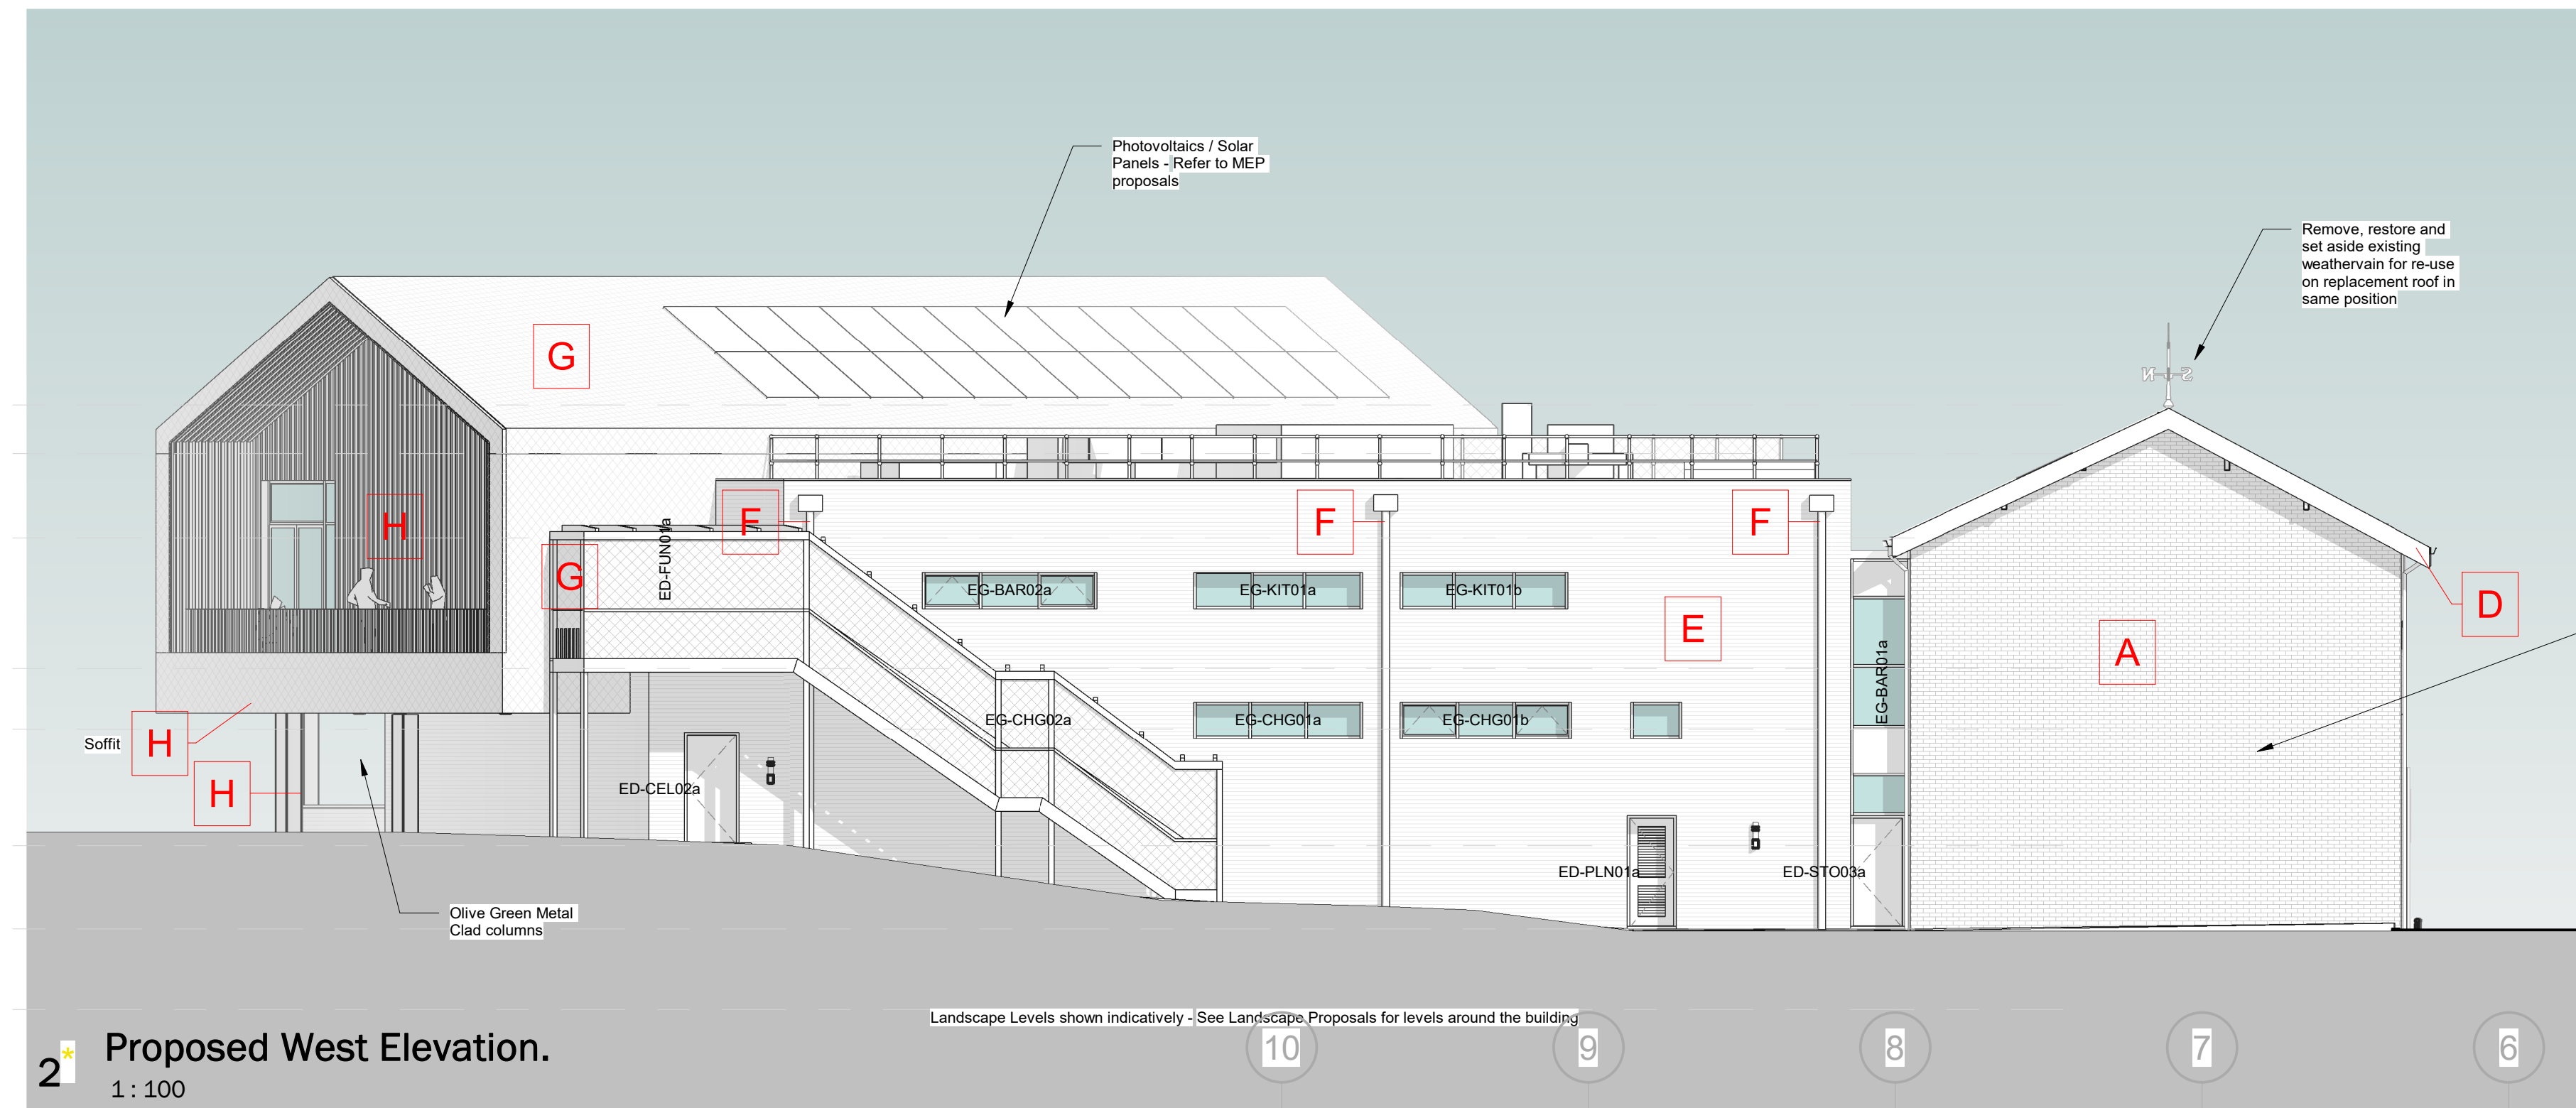

P2	NMA Planning Update	07/02/2008	AST / DPH
rev	description	date	drawn
Revision Schedule			
client			
North Manchester Golf Club			
project:			
North Manchester Golf Club Redevelopment & Extension			
title:			
Proposed Elevations - Sheet 2 of 2			
scale:	As indicated	@A1	date:
			01/08/19
project no:	drawing no:		
10_2019	- - - - -	- - - - - 09-20	
issued for		rev:	
PLANNING NMA		P2	