




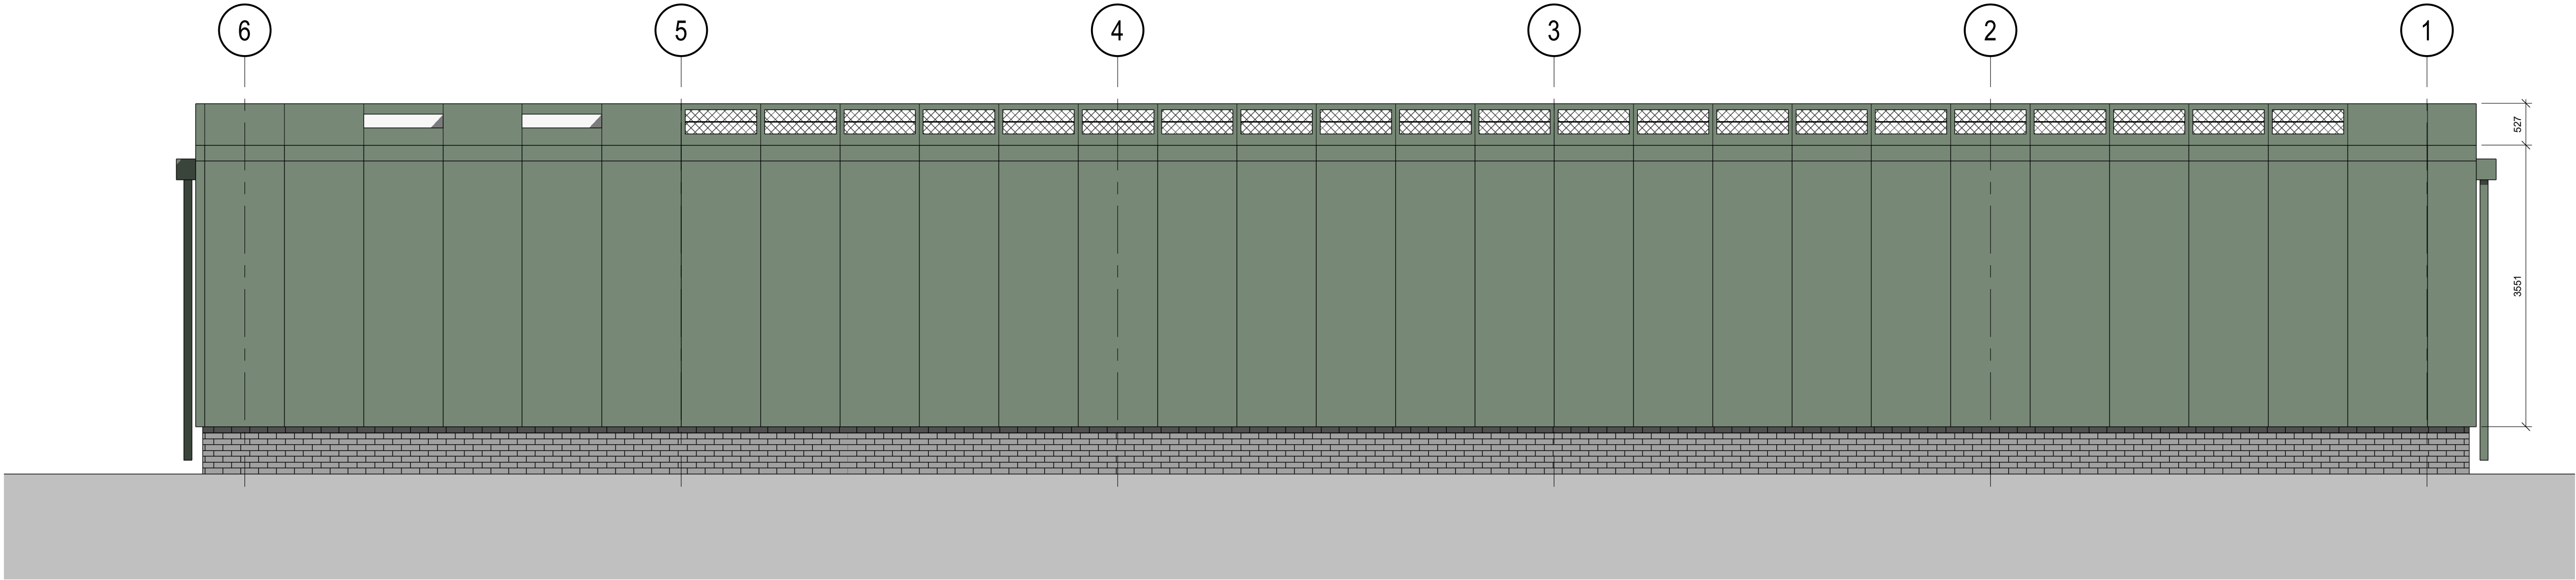


2 North
1:50

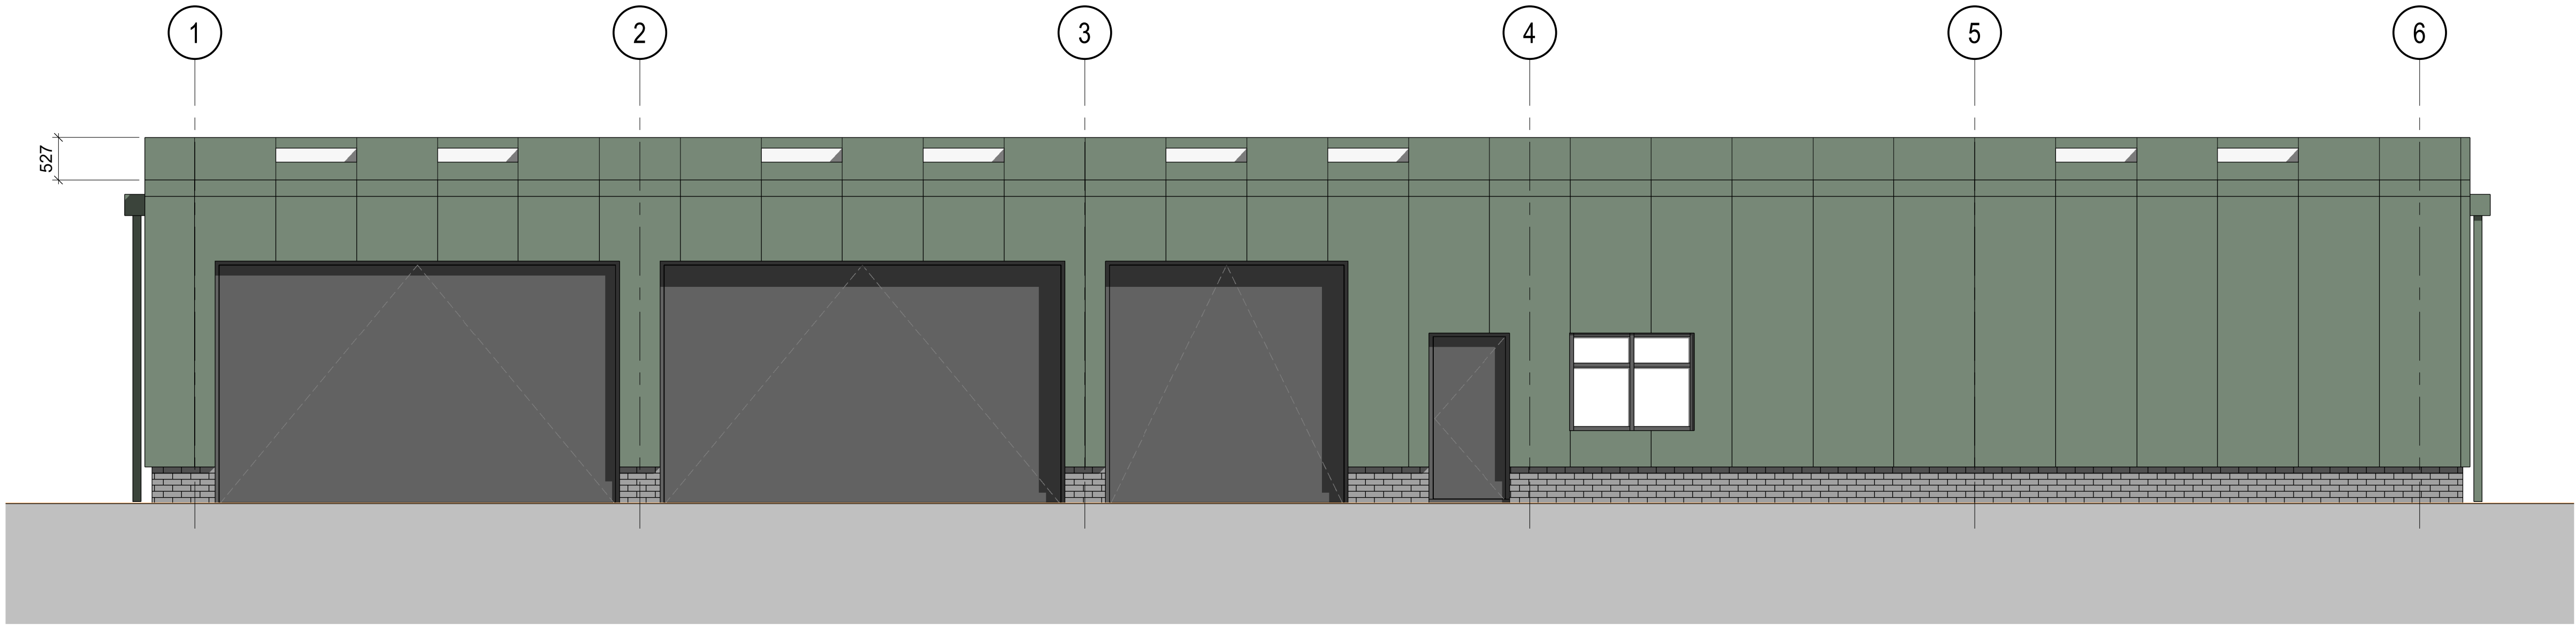

3 South
1:50

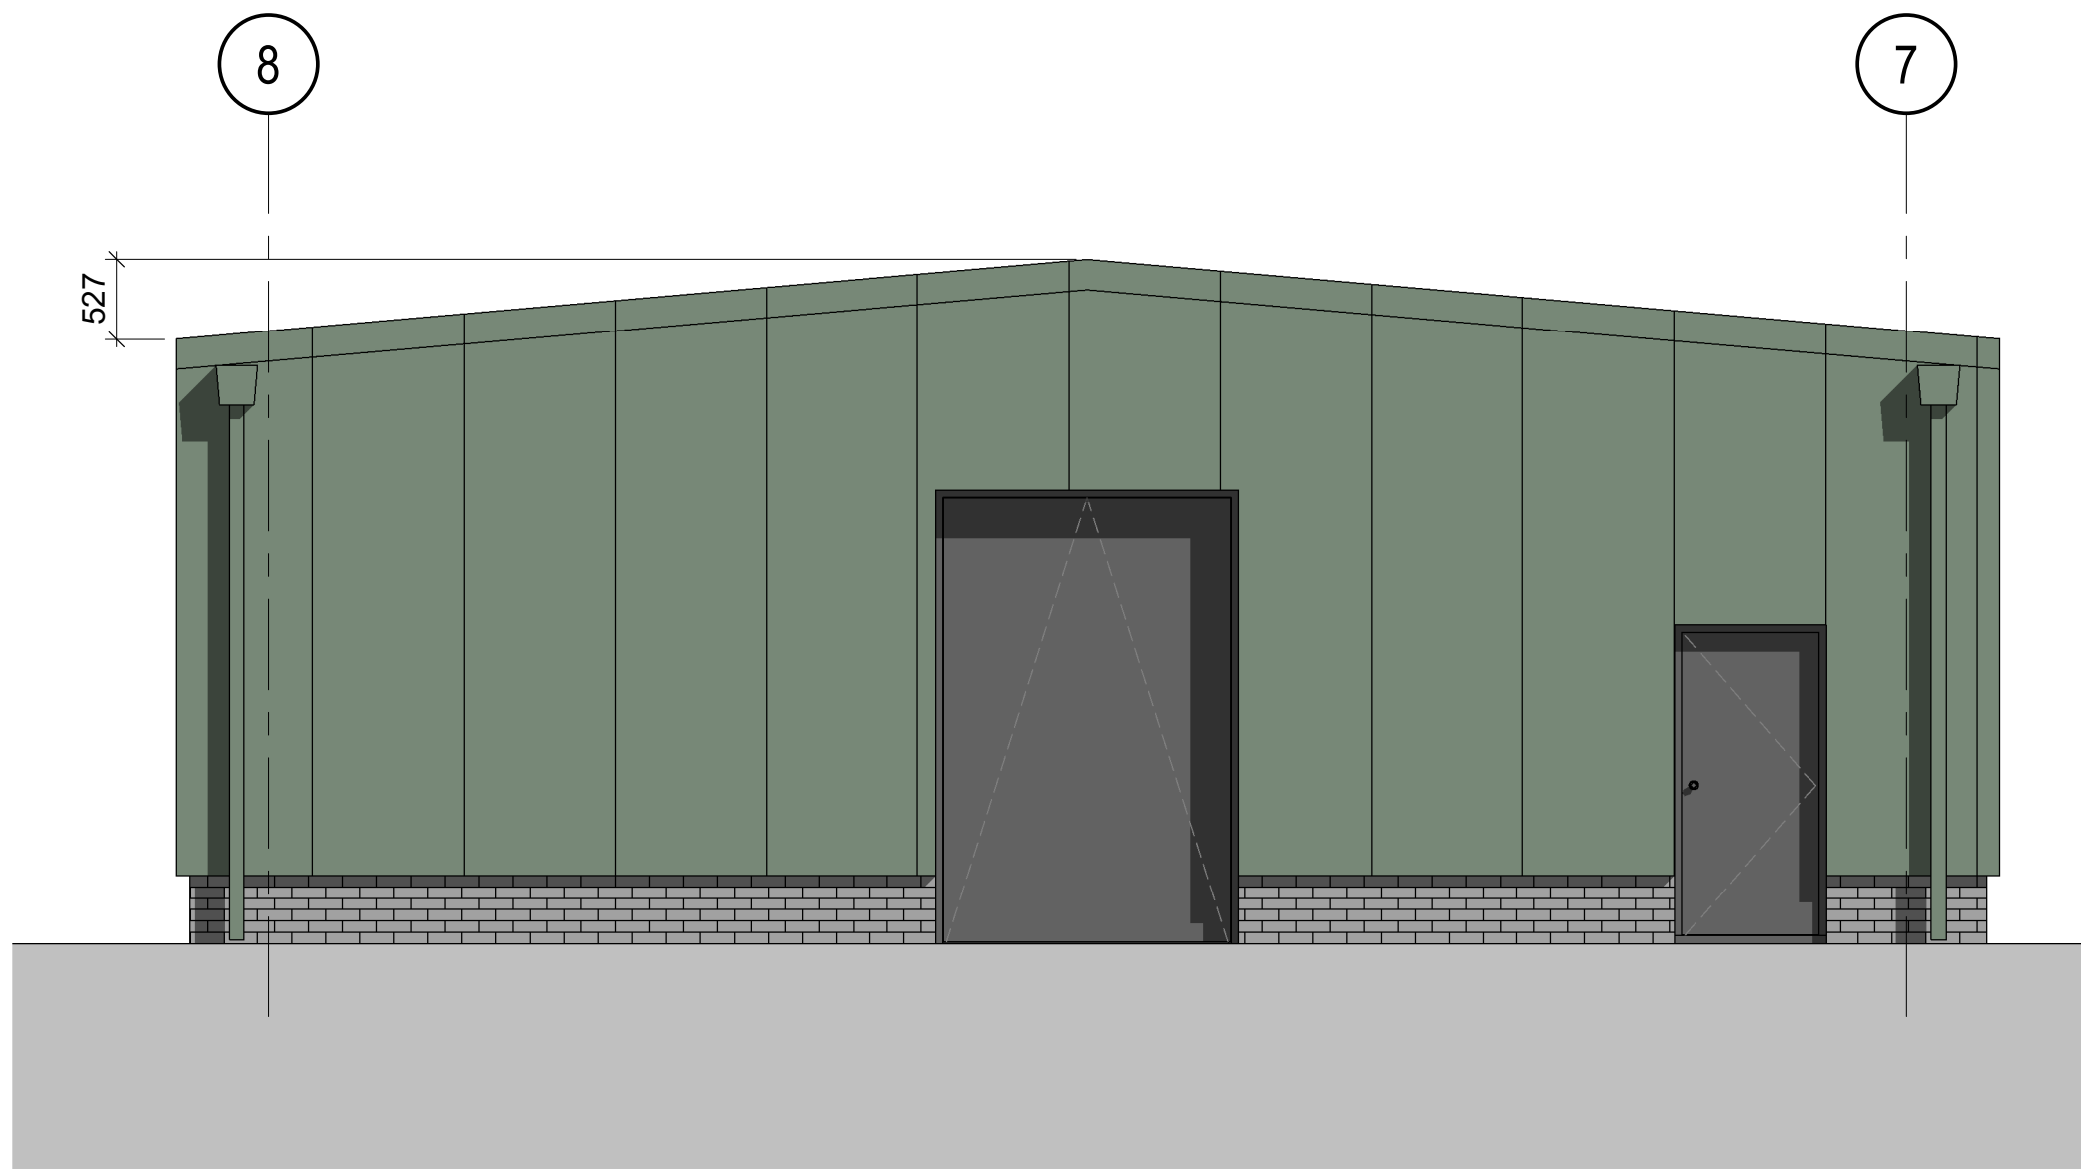

1 East
1:50

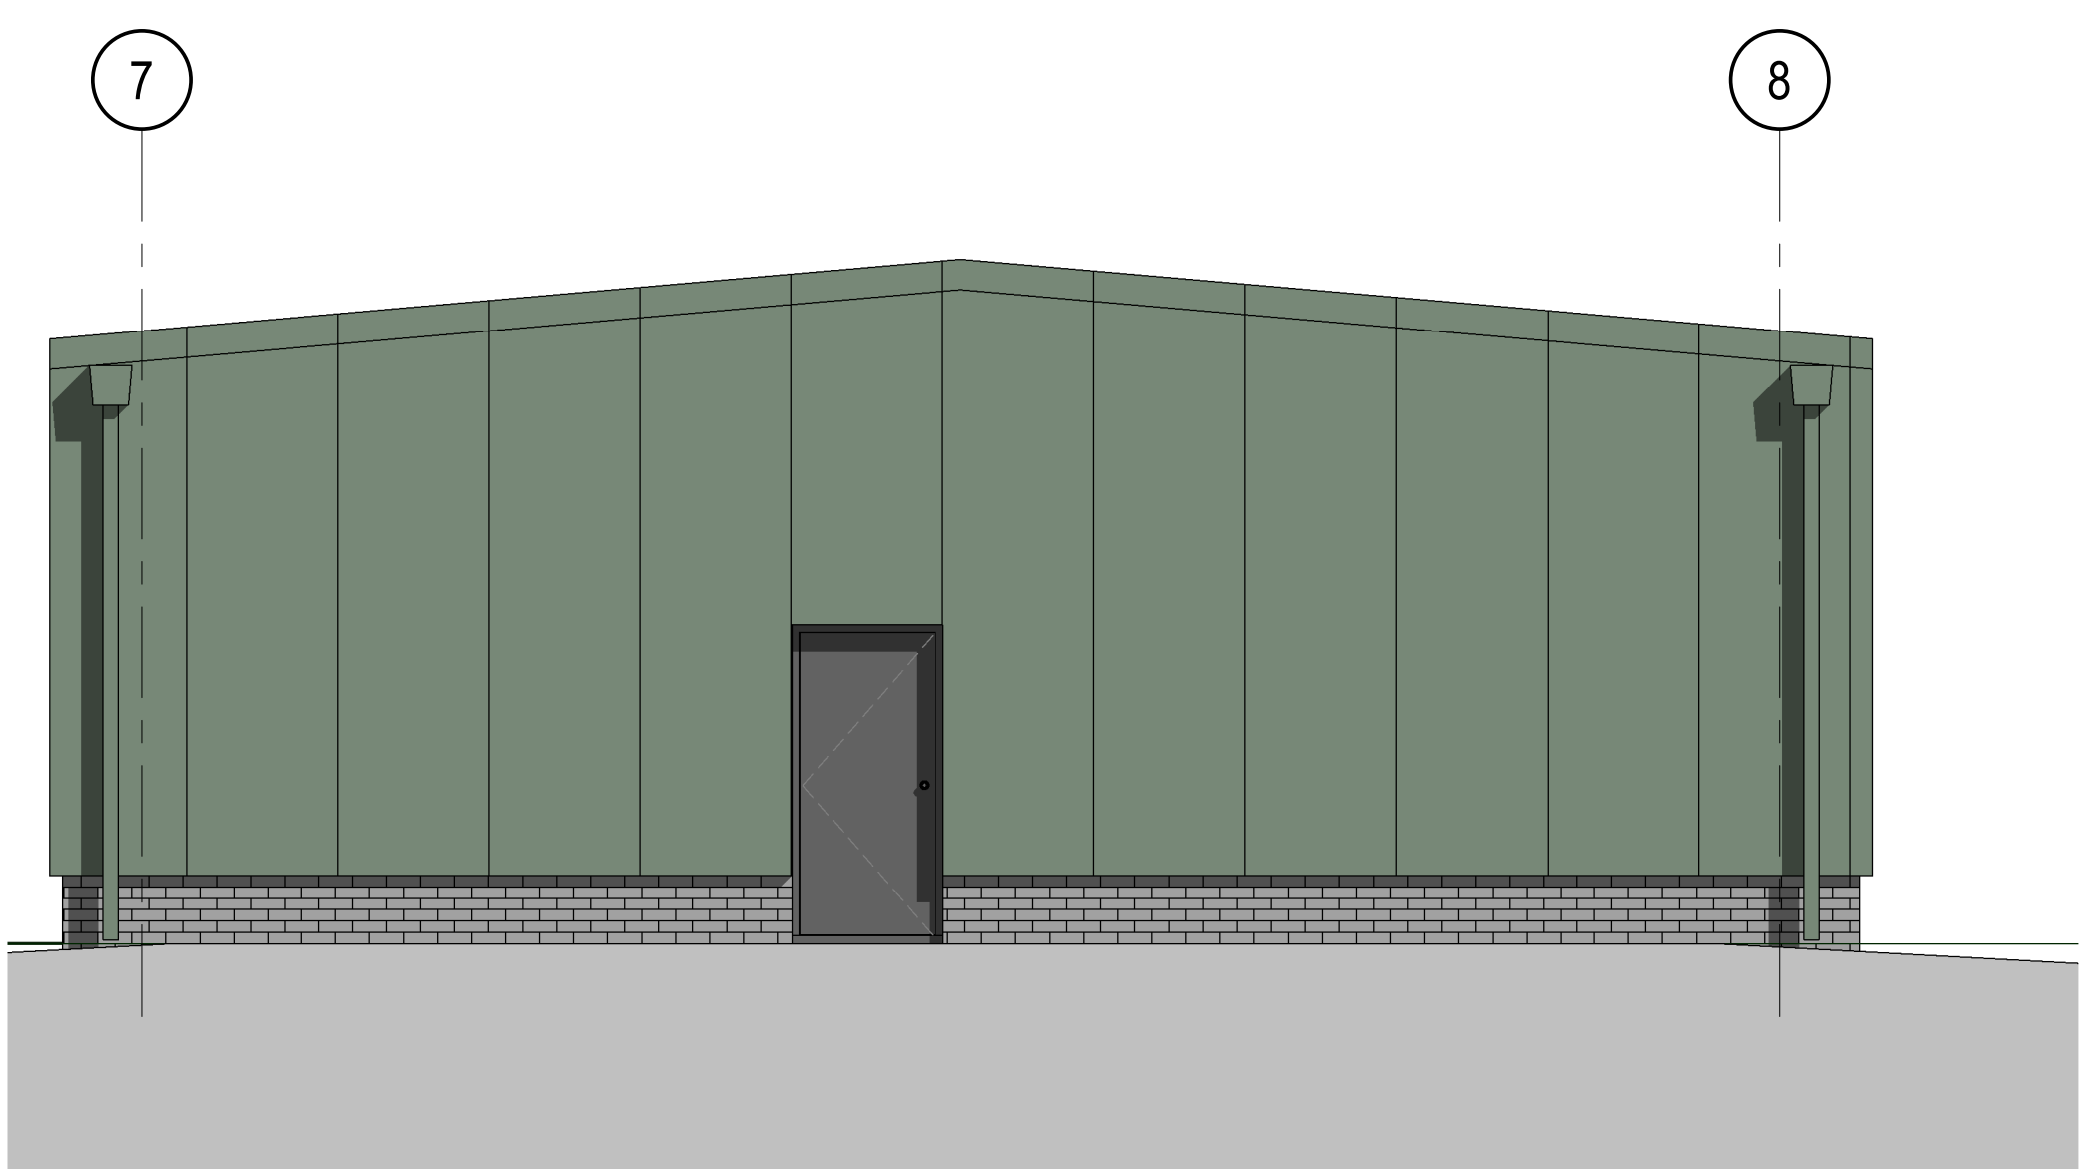

4 West
1:50

P3	NMA Revision to suit Contractors Proposals	12/12/25	AST / DFH
P2	Issued for NMA Planning	20/08/25	DFH
rev	description	date	drawn
Revision Schedule			
client:			
North Manchester Golf Club			
project:			
NMGCC Proposed Greenkeepers Depot			
title:			
Proposed General Arrangement - Elevations			
scale:		date:	
1:50 @A1		07/05/25	
project no:		drawing no:	
10_2019		AST	
issued for:		rev:	
PLANNING NMA		P3	