




3 Section Thro' Barn E/W
1 : 100

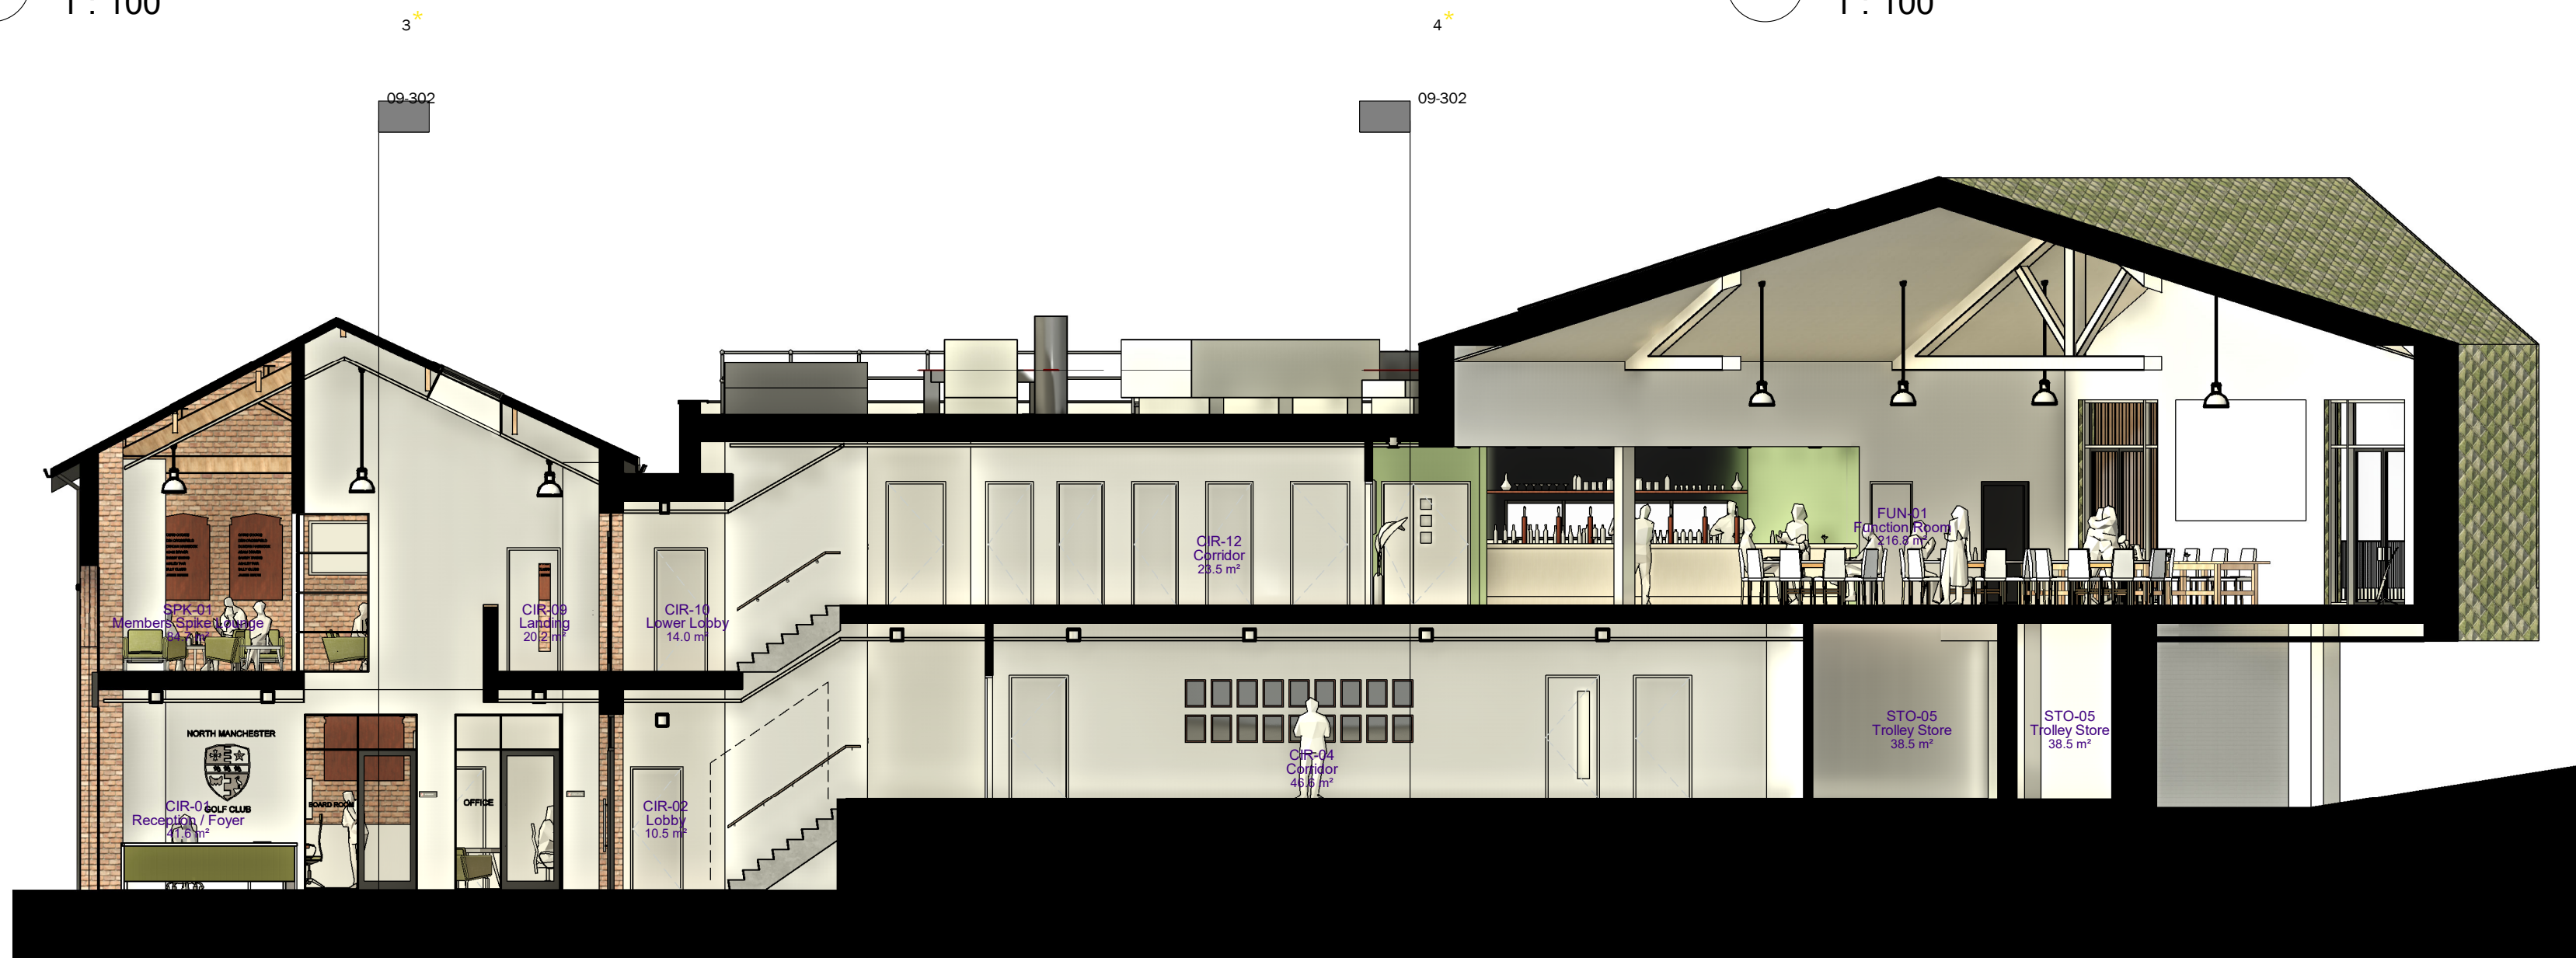


1 Section 2 (Full) N/S
1 : 100



2 Section 1 (Full) N/S
1 : 100



4 Section Thro' Function Room / Kitchen E/W
1 : 100

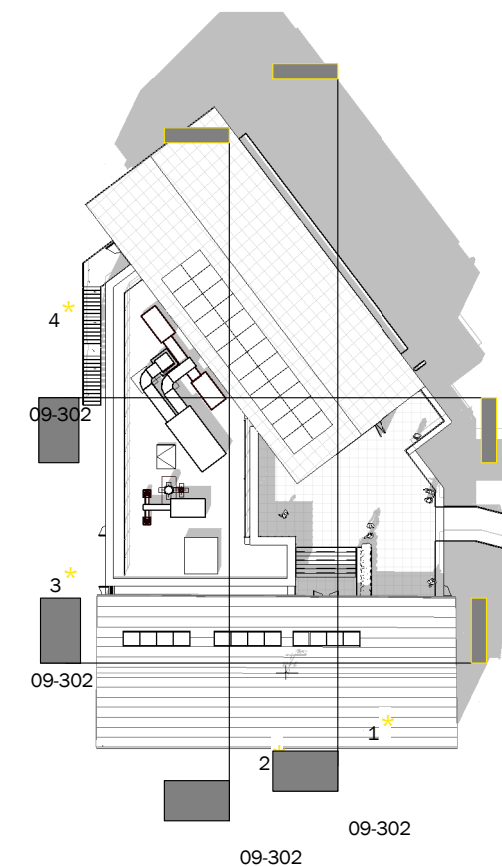

5 Level R02 - Section Key
1 : 500

rev	description	date	drawn	check
Revision Schedule				
client:				
North Manchester Golf Club				
project:				
North Manchester Golf Club				
title:				
Proposed Typical Sections				
scale:				
As Indicated		@A1	date:	
			05/14/25	
project no:		drawing no:		
10_2019		NMGC AST - 1 - ZZ - DR - A - 09-302		
issued for:		rev:		
PLANNING_NMA		P2		
Phase:				