
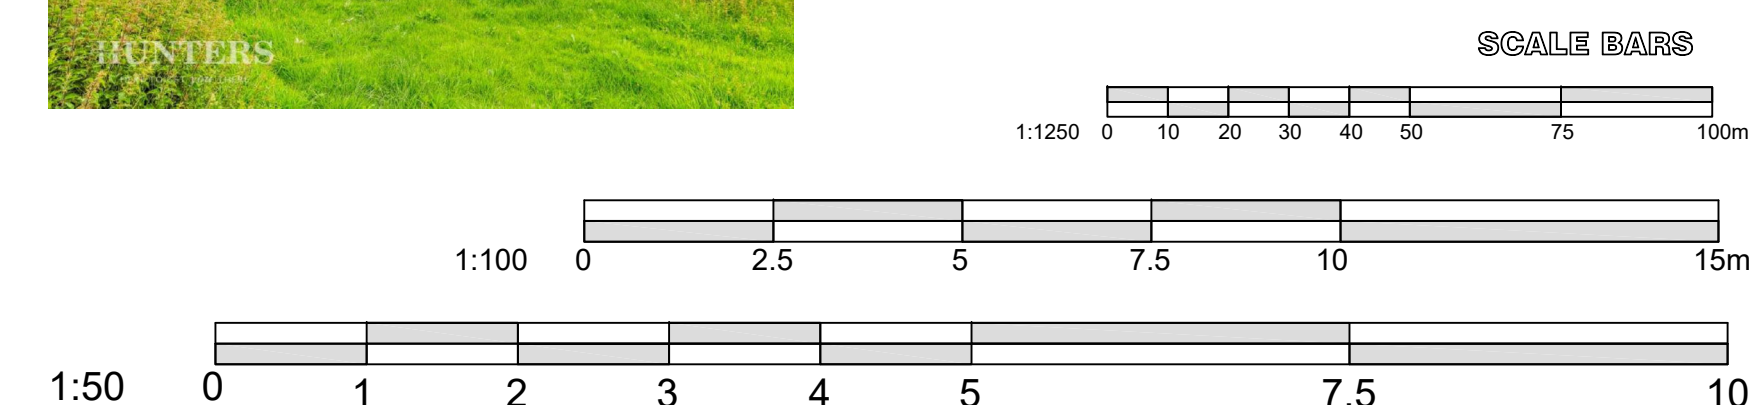
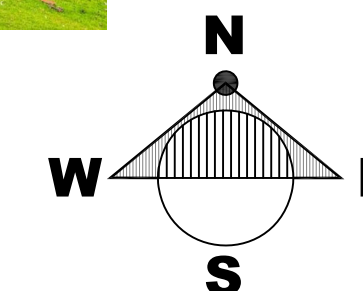
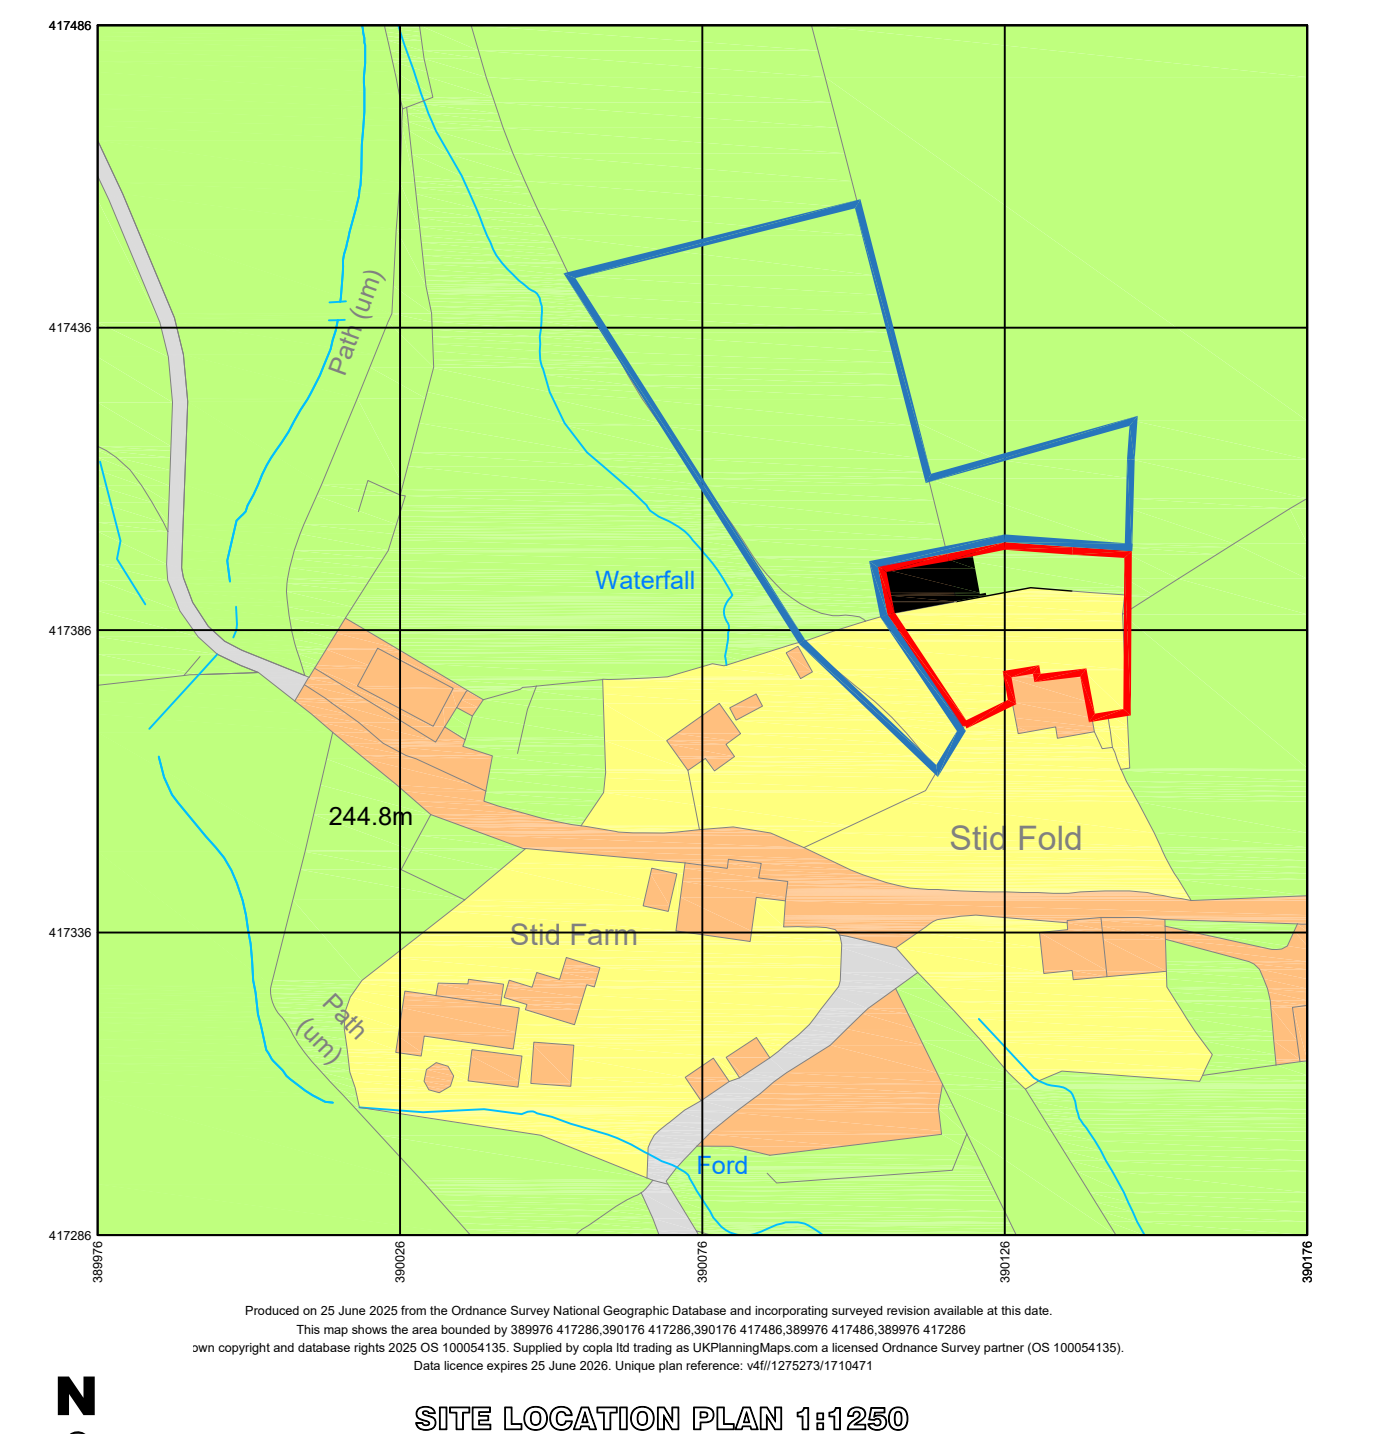
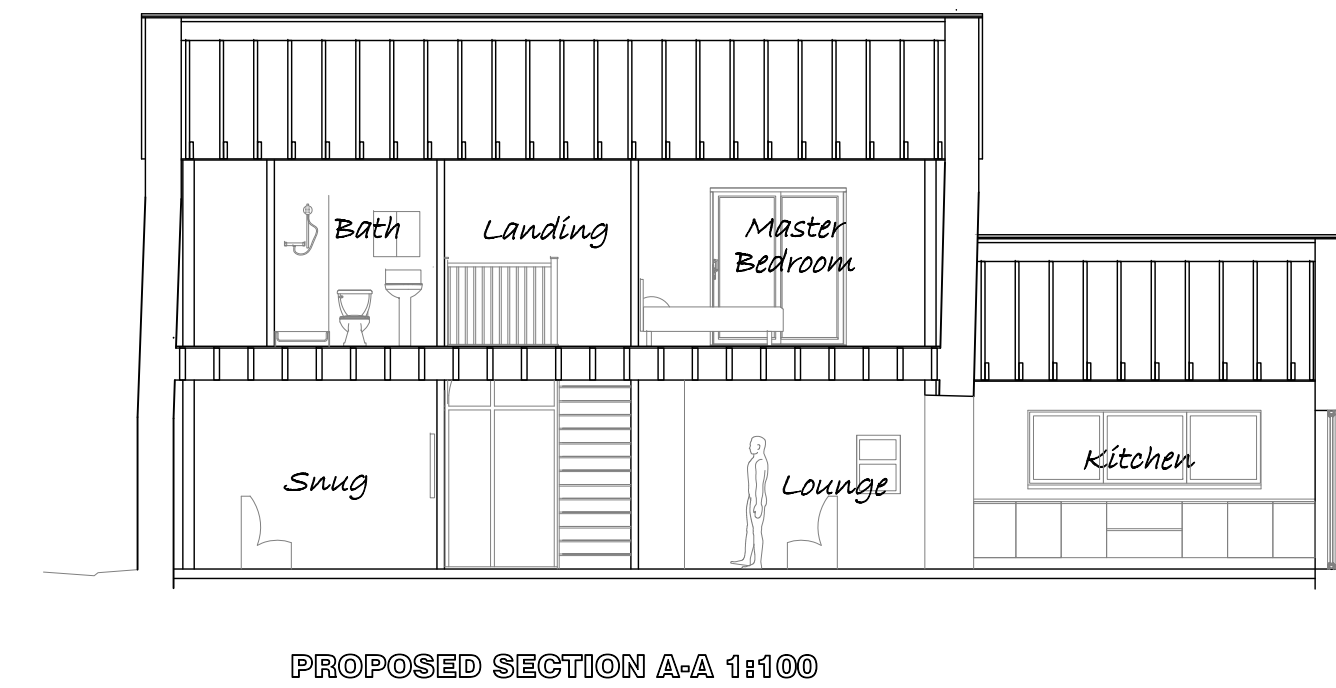
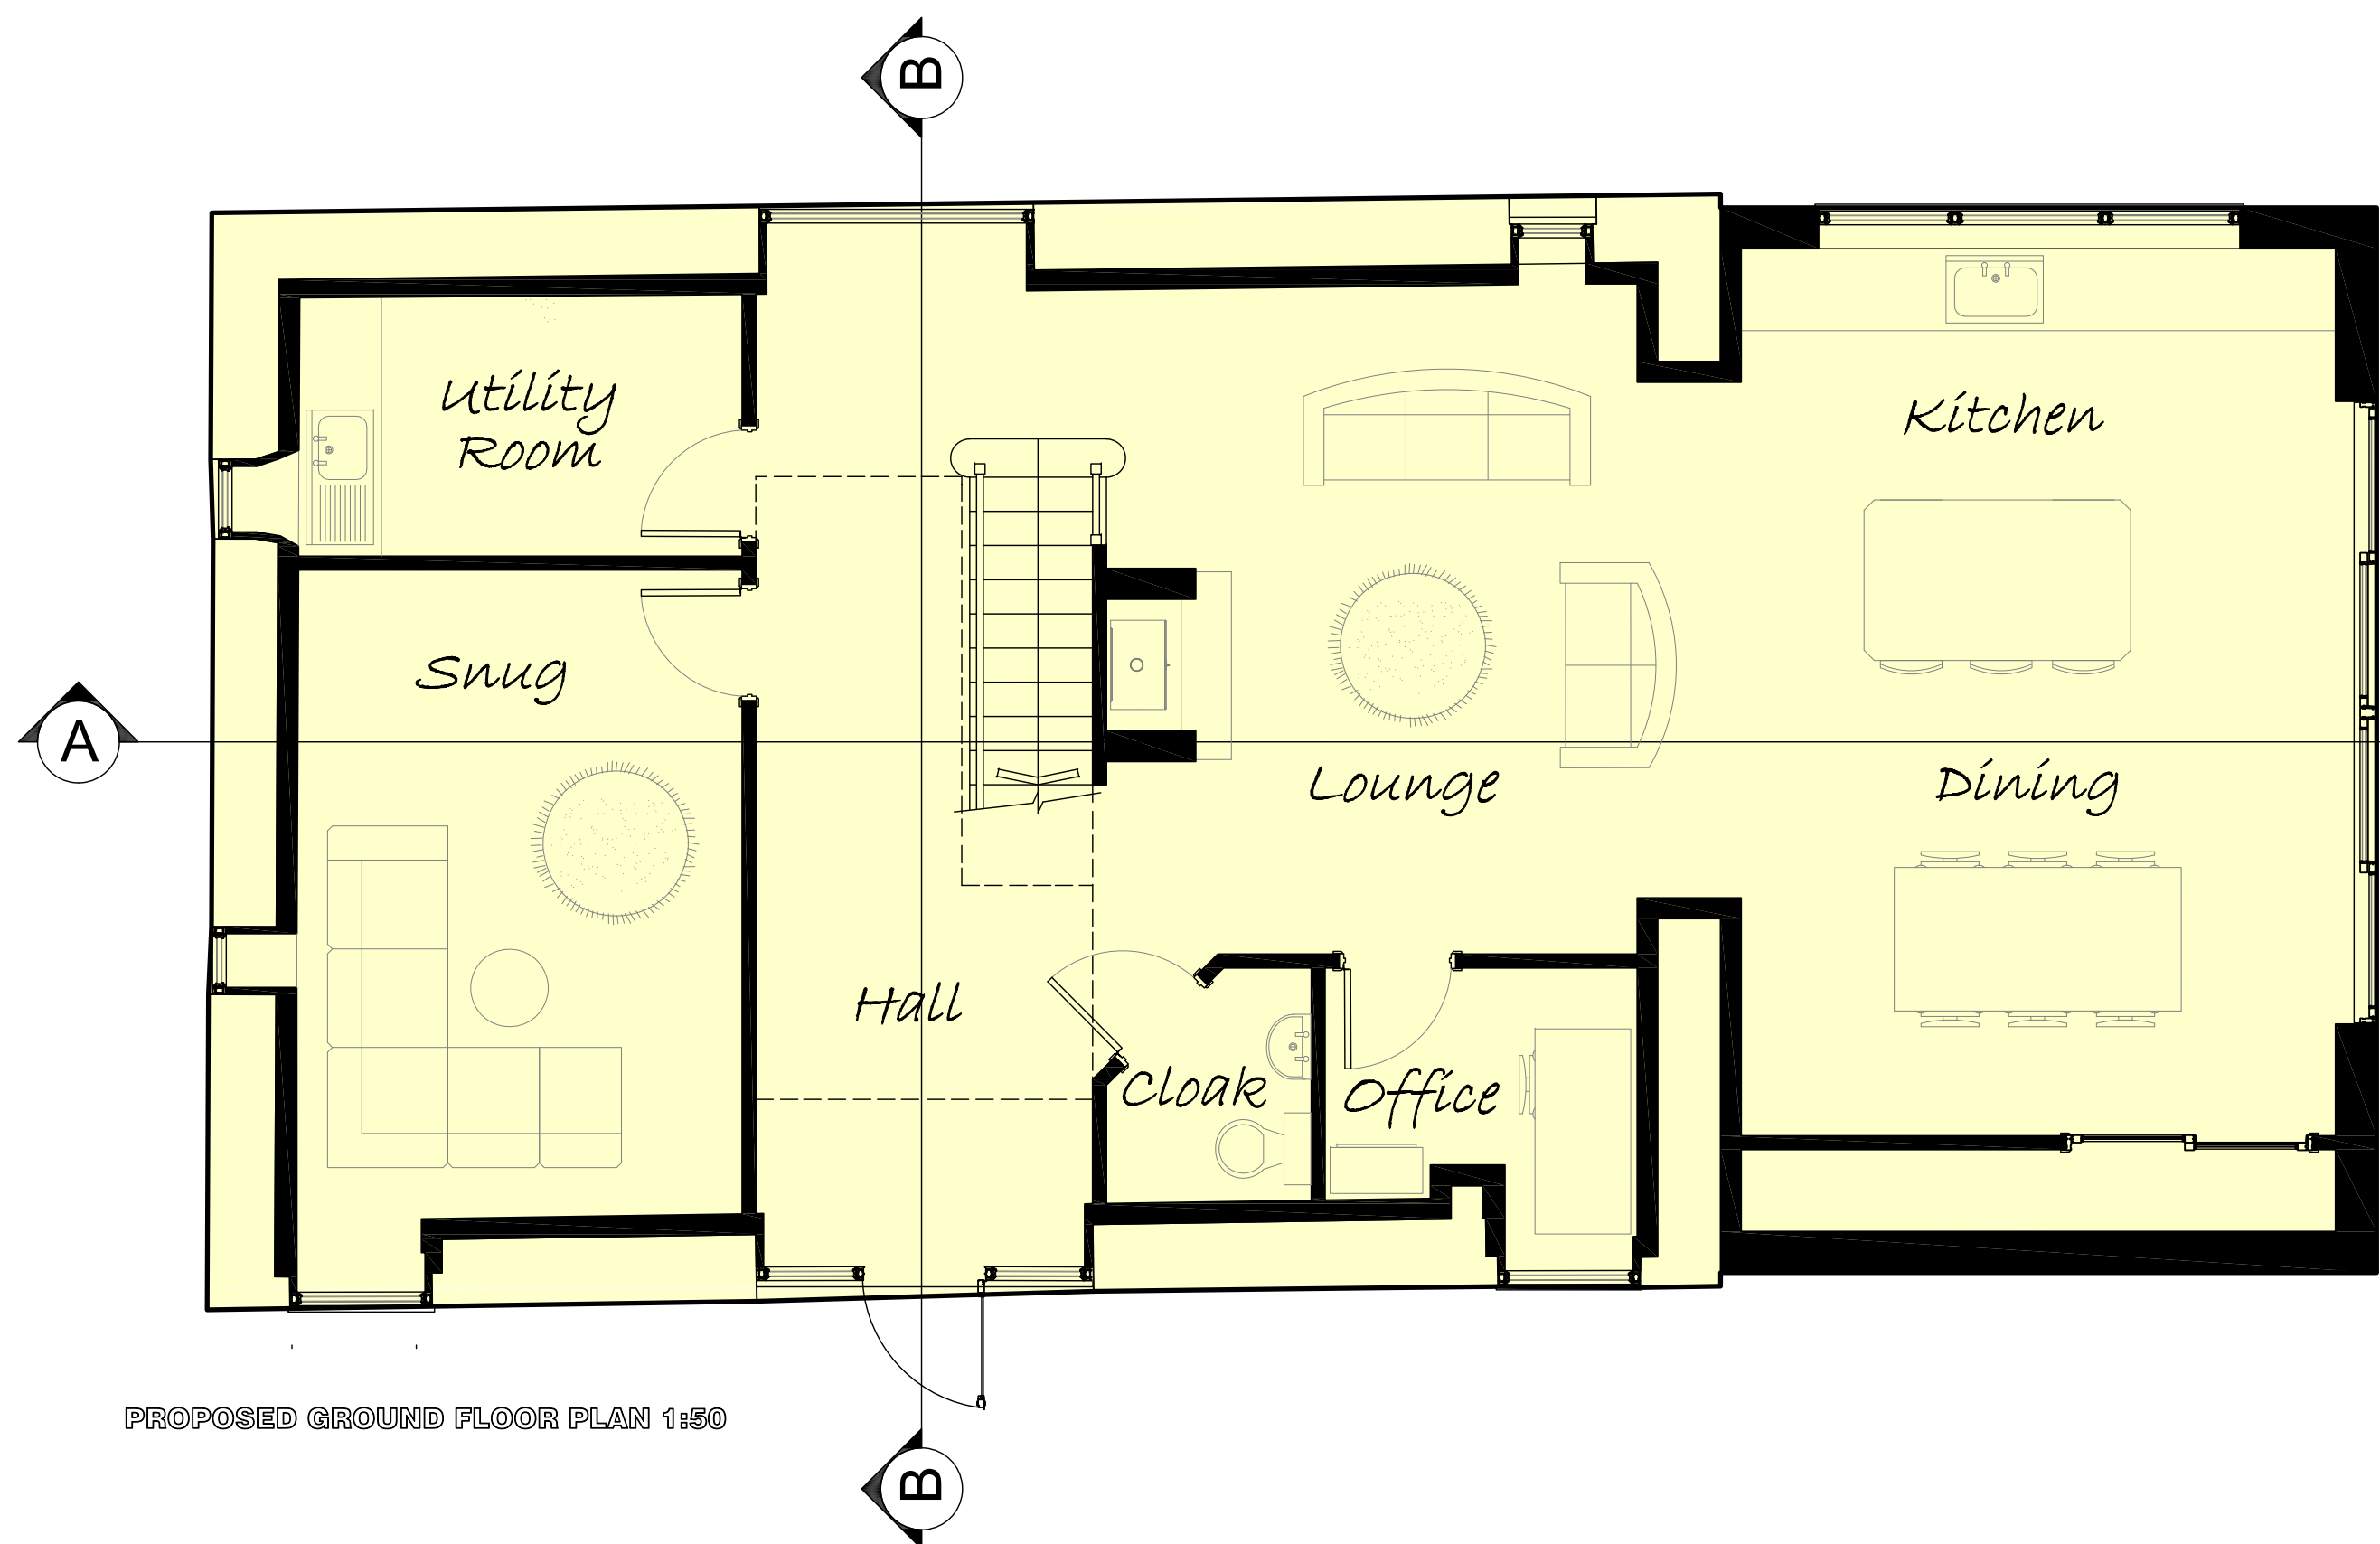
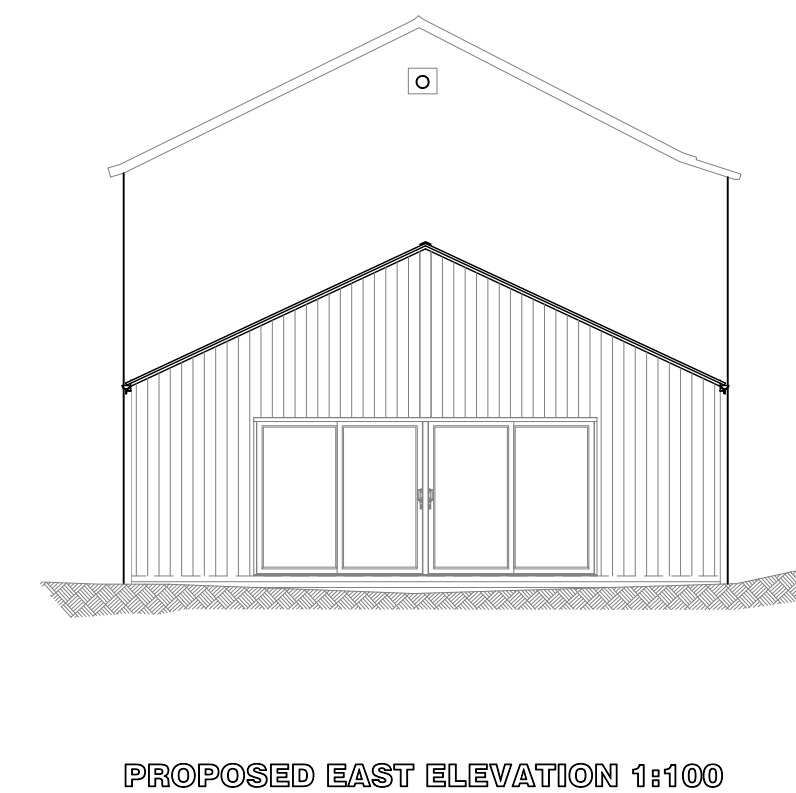
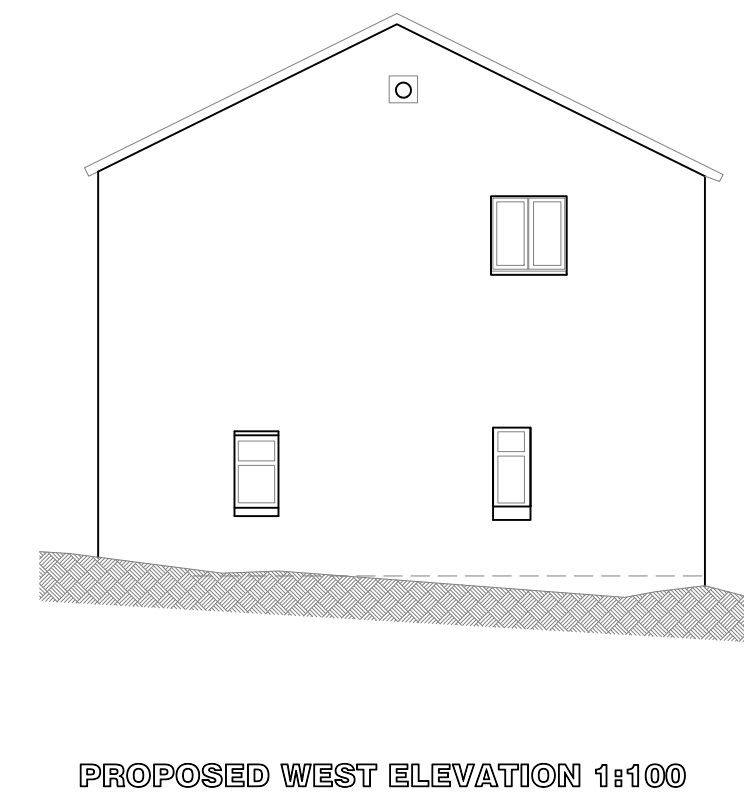
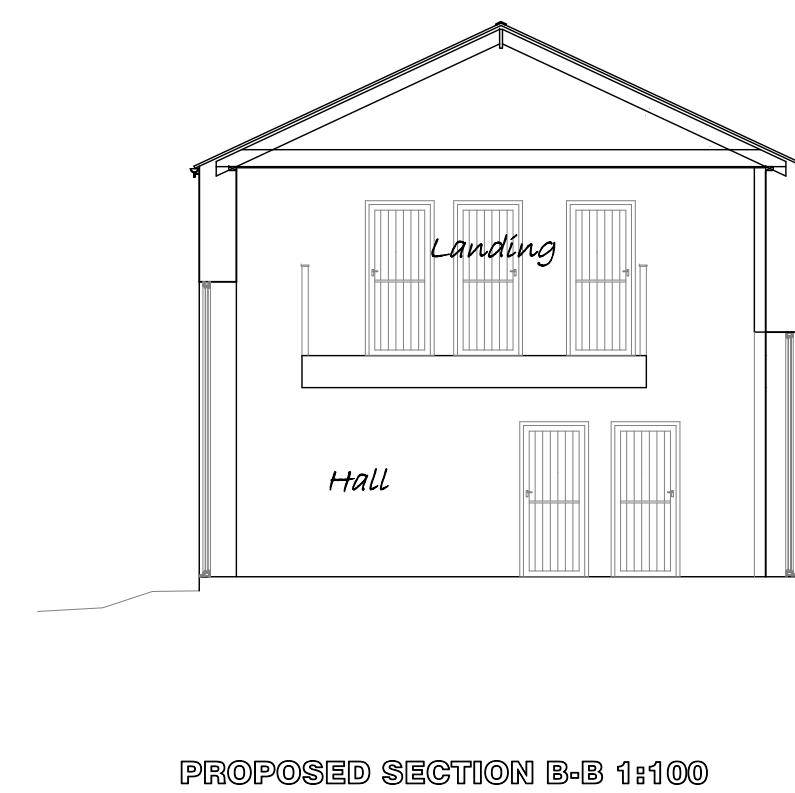


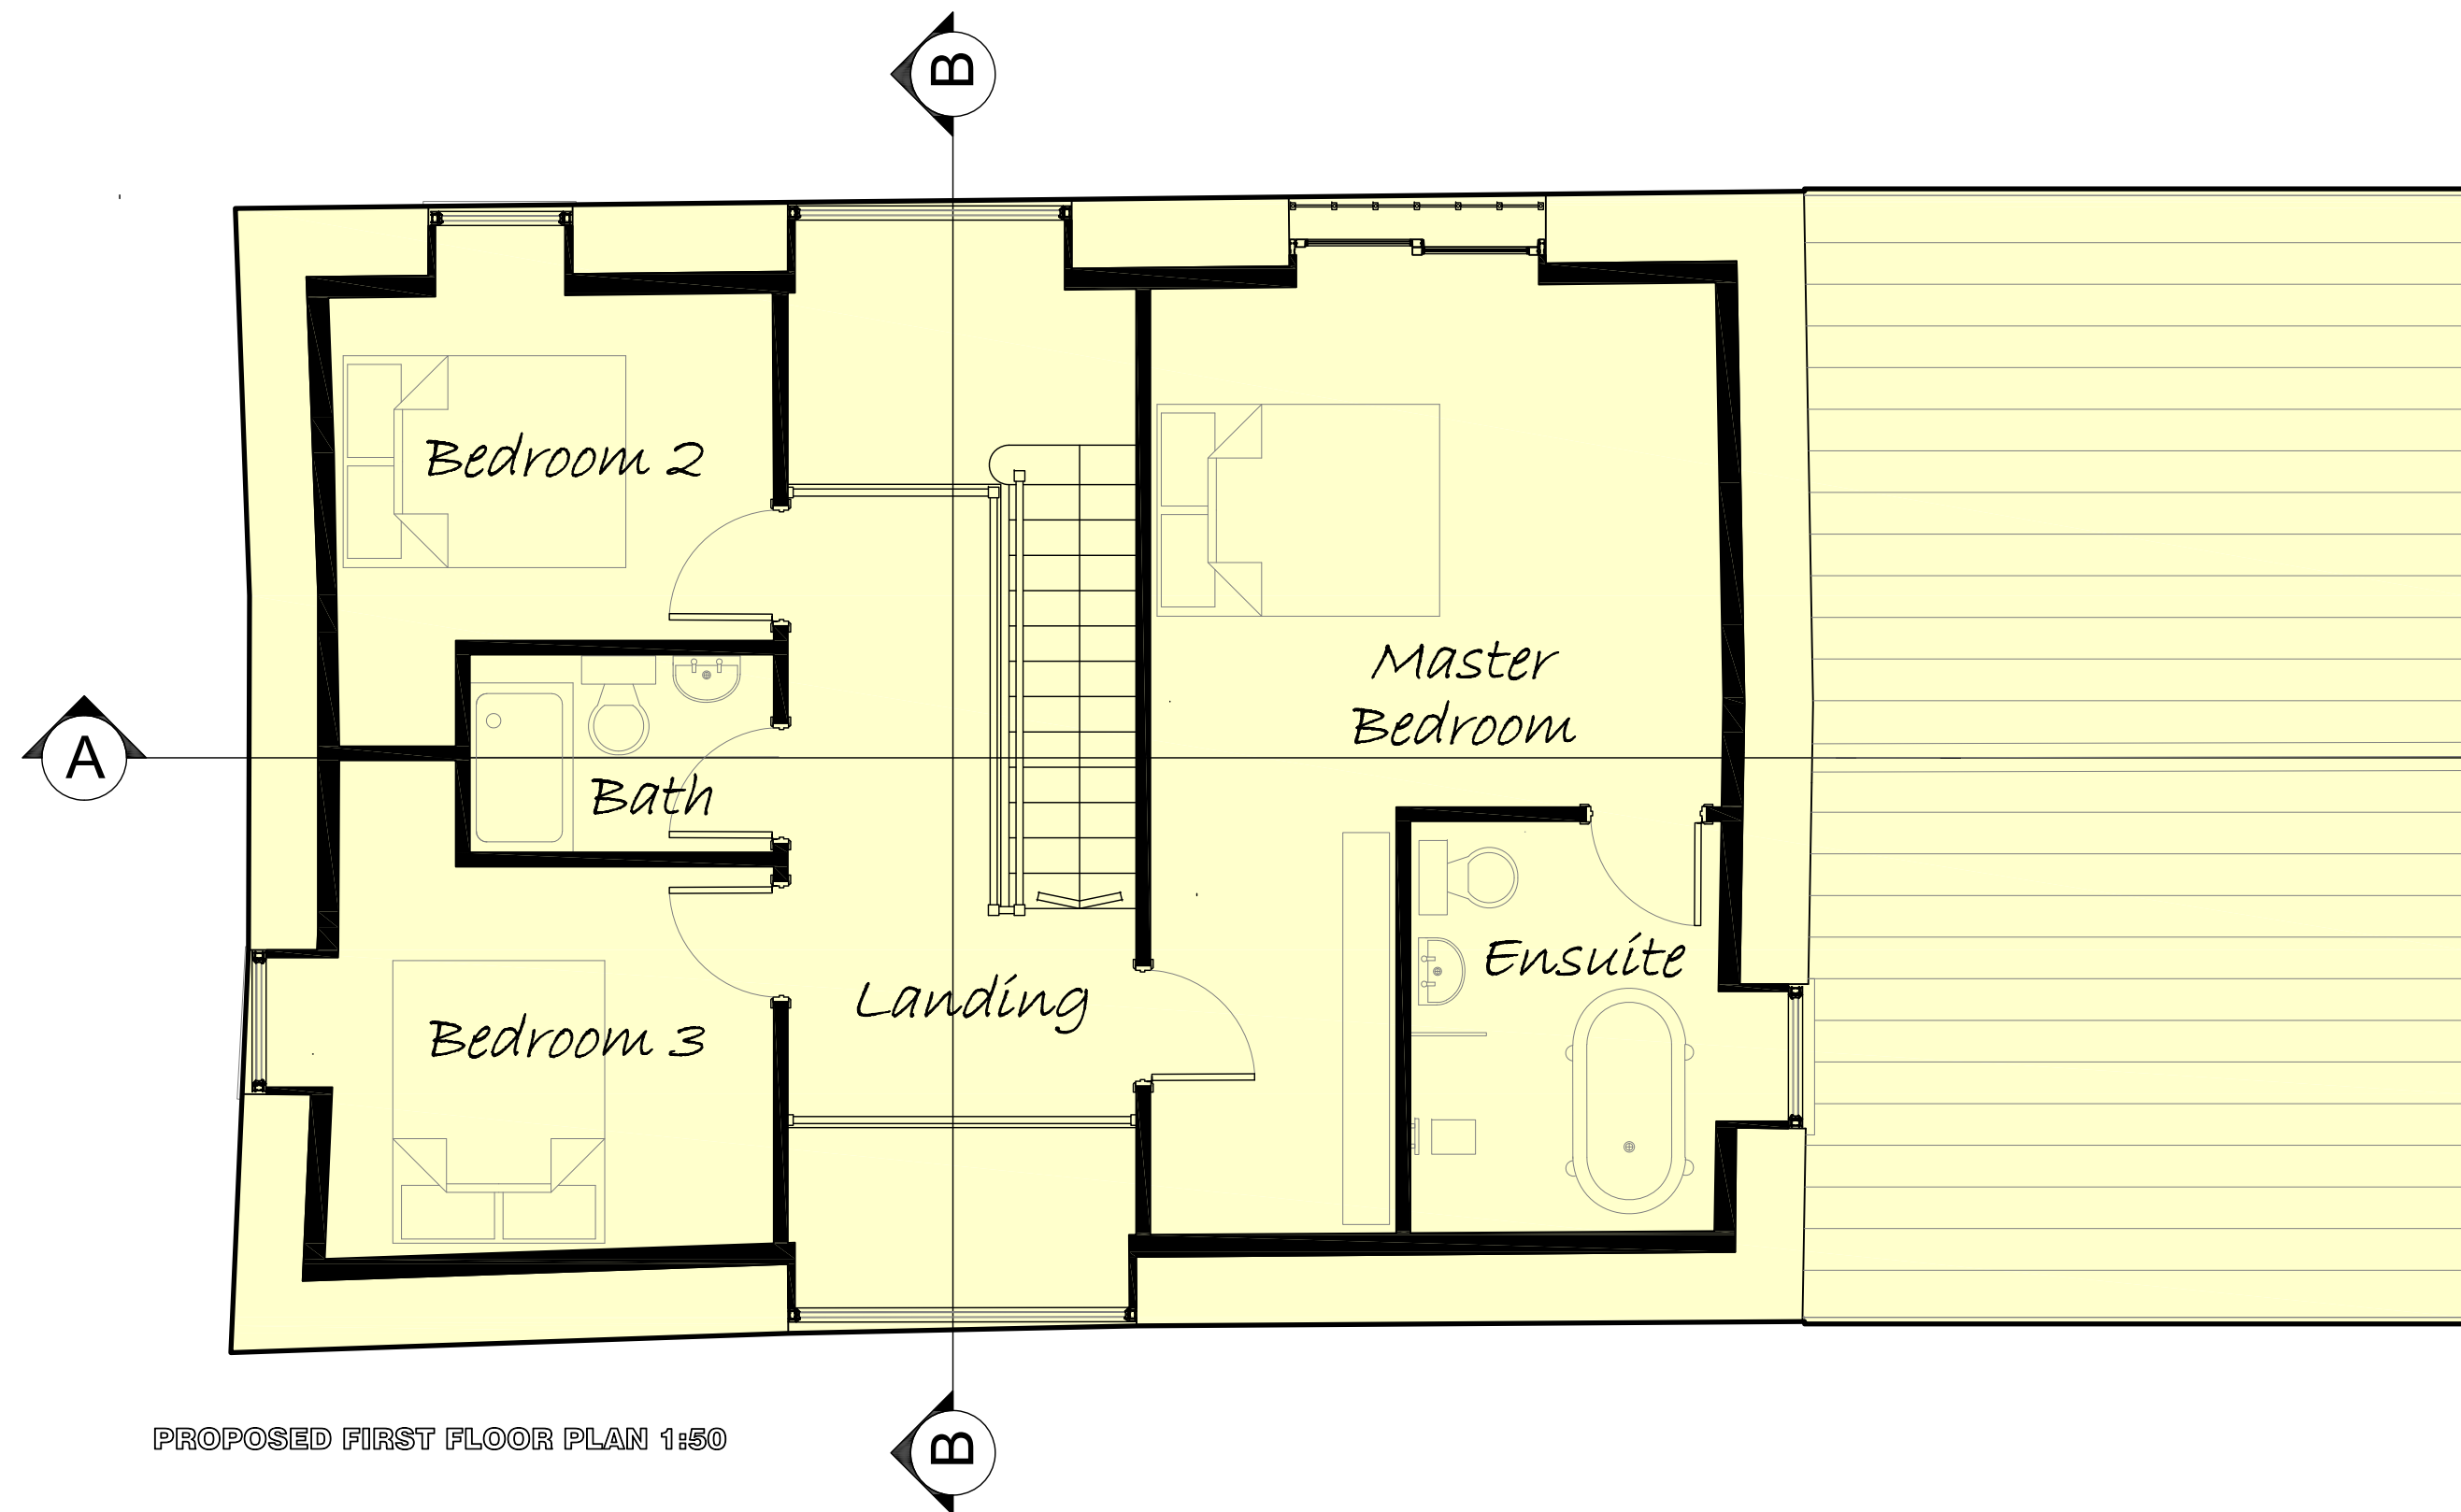

1.0	First Issue	Feb 2025
rev	notes	date
client	Mr & Mrs Smith	created Feb 2026
project	Stid Fold Barn Barnfield Lane Wardle	Drawn by -
title	Proposed Plans Elevations Sections	scale As Shown
job N°	001	1.0
status	Planning	