
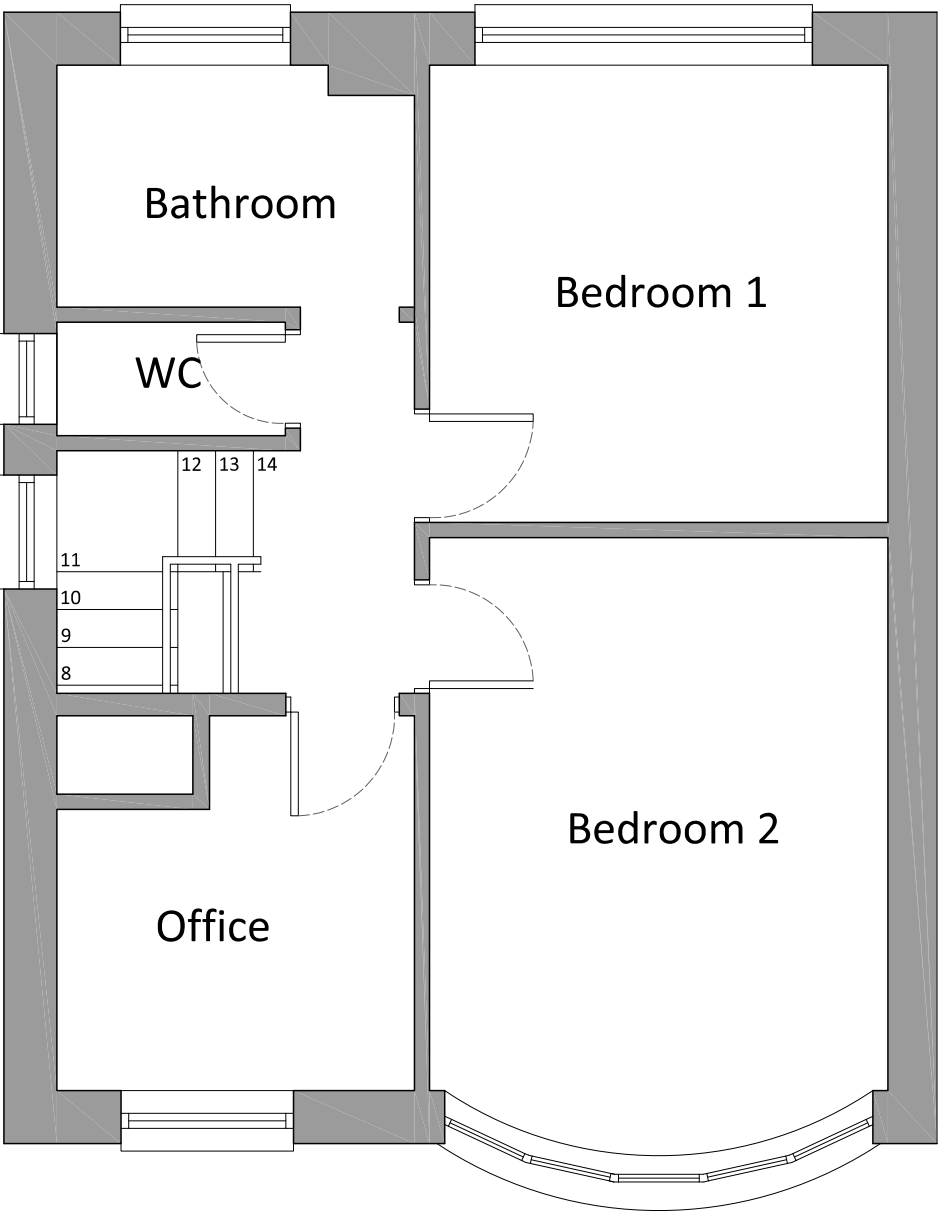


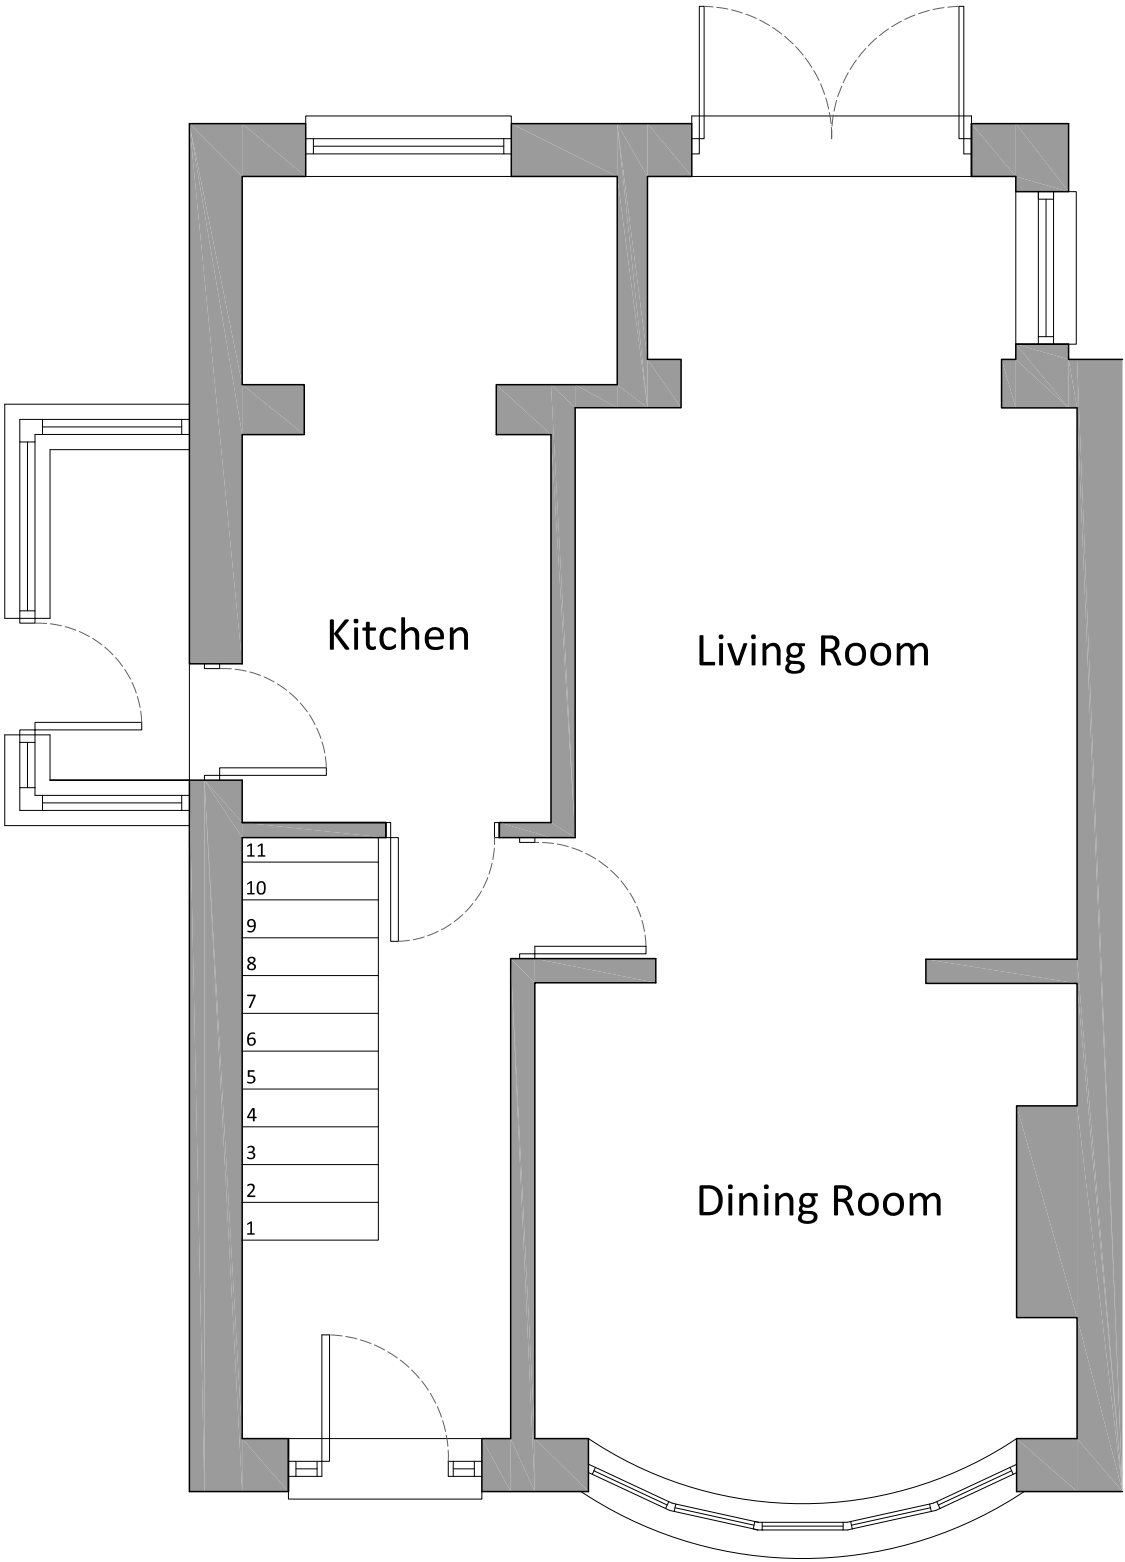

REV	DATE	AMENDMENT	BY	CHKD

PROJECT:	9 Saxonholme road, Castleton				
CLIENT:	Mr M. Hoolickin				
DRAWING:	Existing Floorplans				
DRAWN BY:	EK	CHECKED BY:	MB	CREATED: 19/11/25	SCALE: 1:50 @ A3
STATUS:	Existing Drawings			DRAWING No: 1540/101	REVISION: