
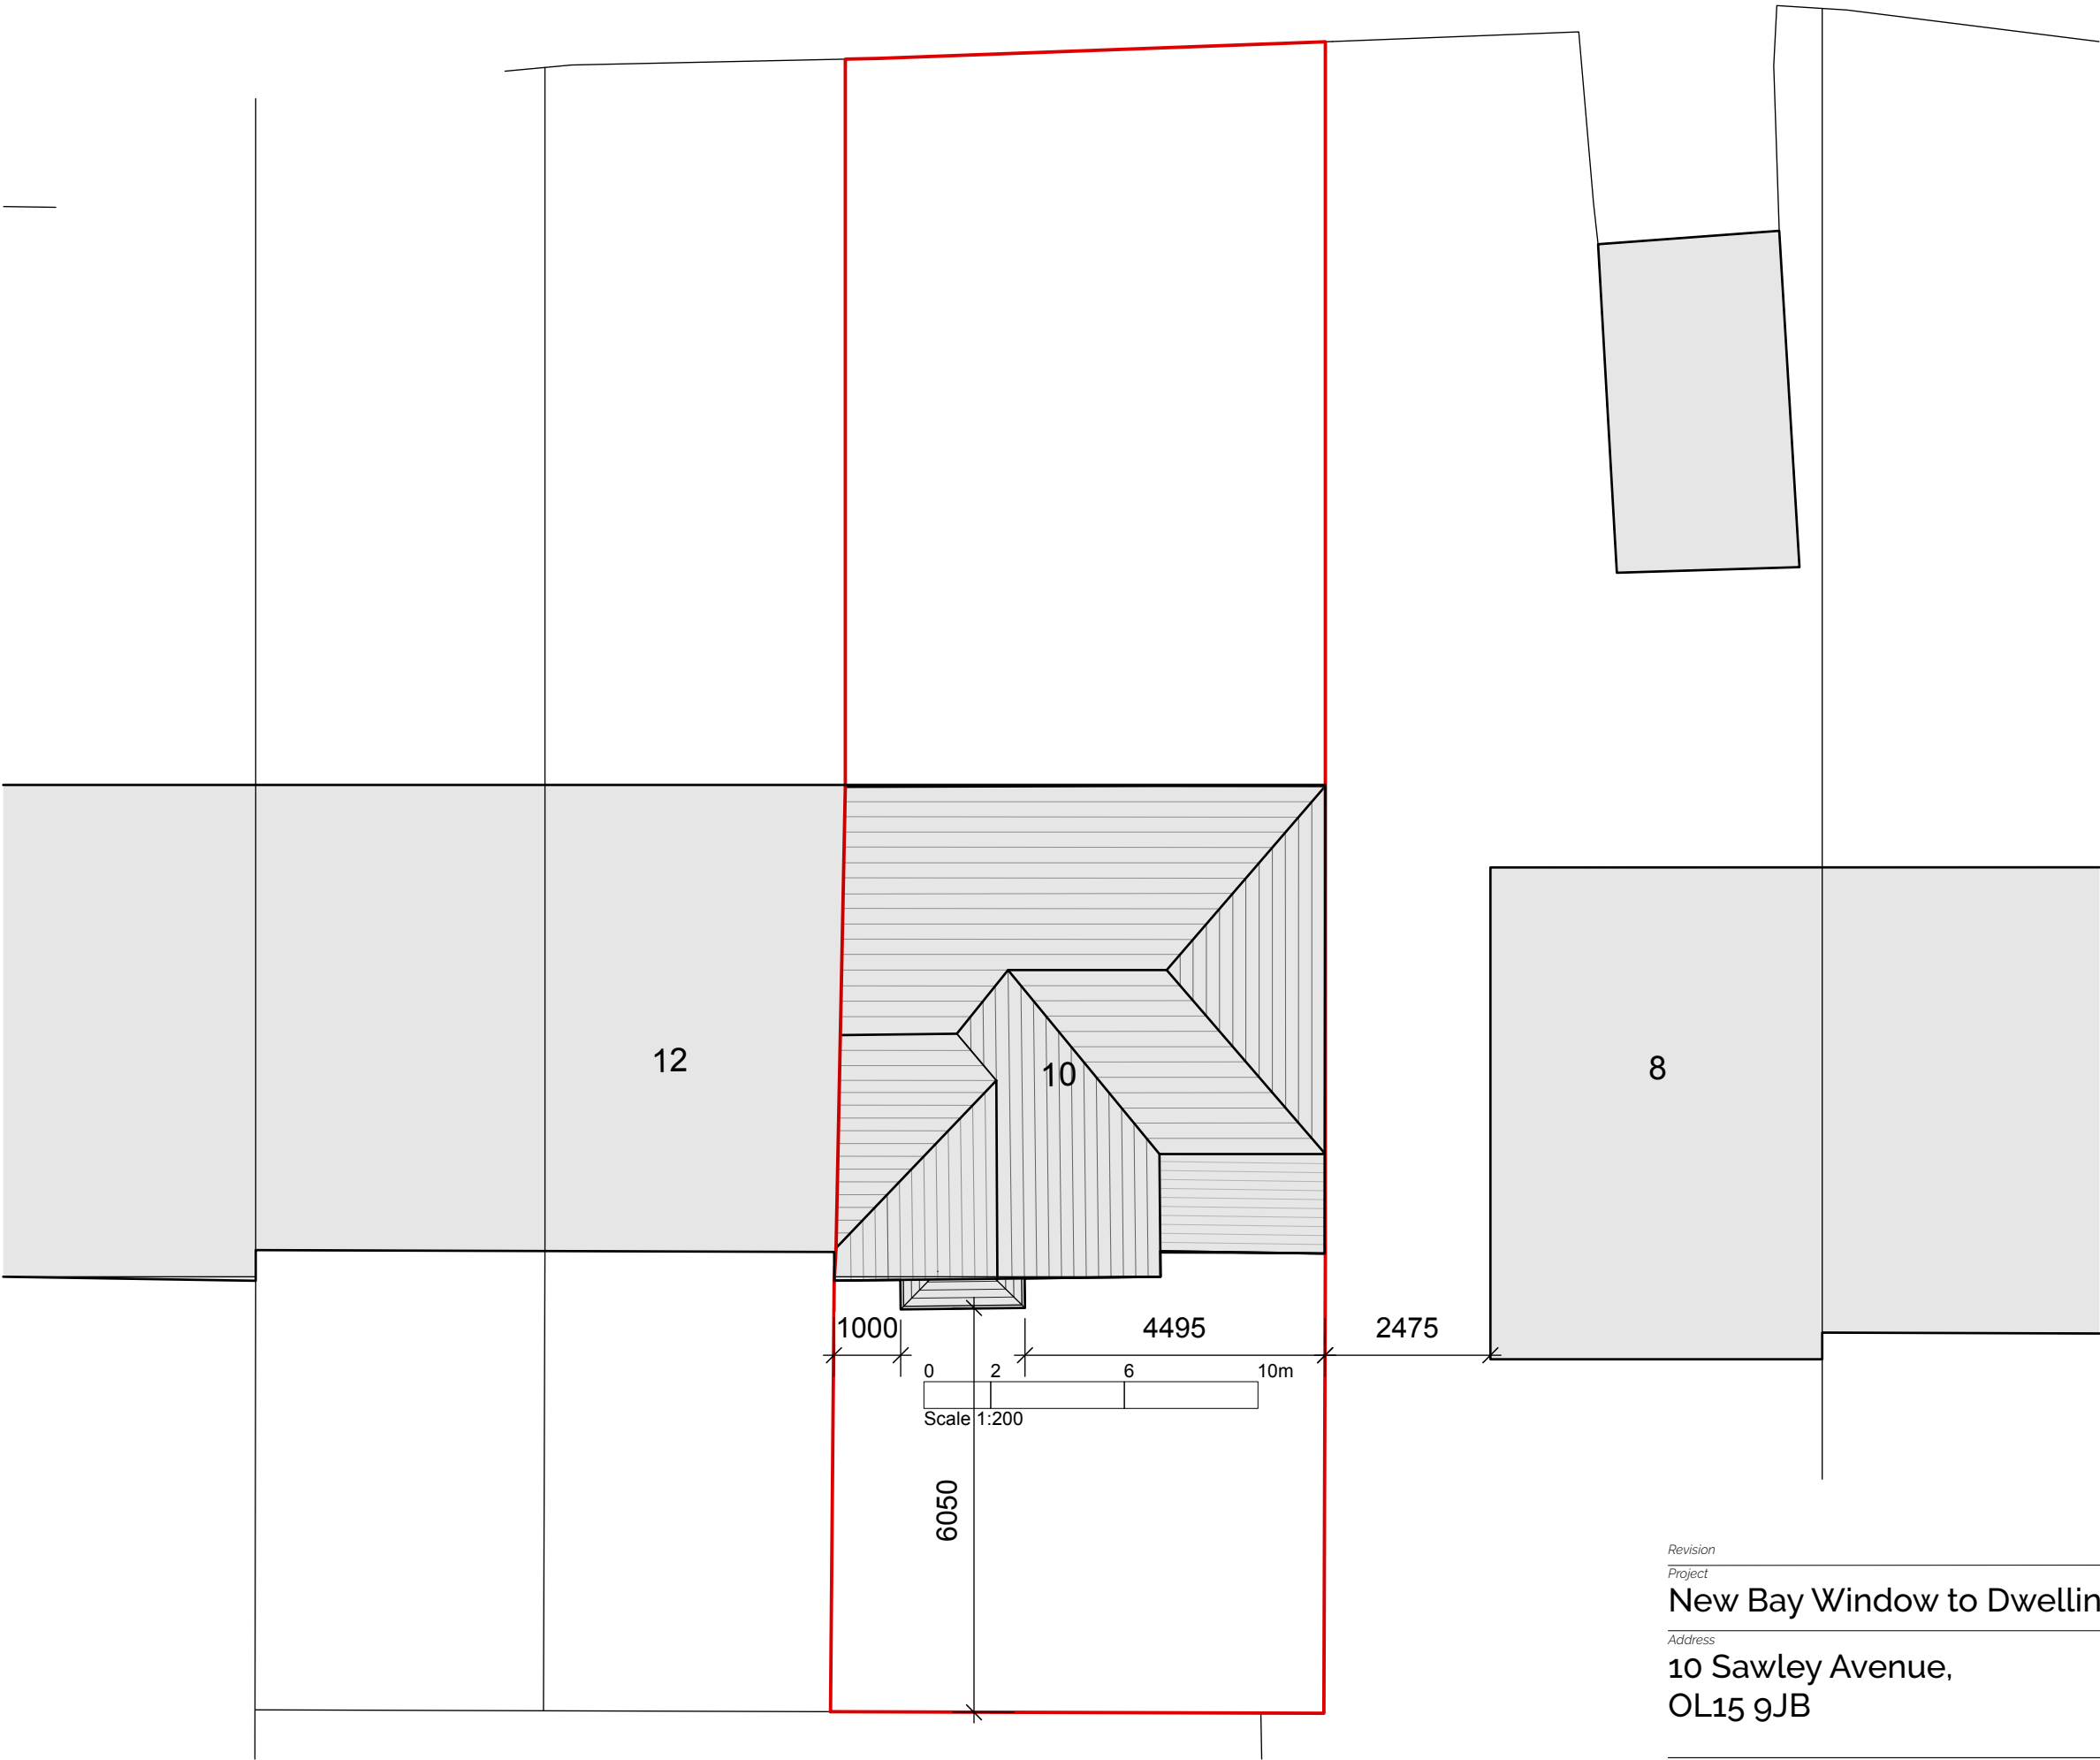


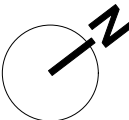

Reproduced by permission of Ordnance Survey on behalf of The Controller of His Majesty's Stationery Office.
© Crown Copyright. All rights reserved.
Licence number AR 169552

 **NotForConstruction**
For Planning Application only

Revision
Project
New Bay Window to Dwelling
Address
**10 Sawley Avenue,
OL15 9JB**
Client
Mr and Mrs Clegg
Drawing
Proposed Block Plan

 **storah**architecture
Chartered Architects
RIBA Chartered Practice

www.storah.com	mail@storah.com	01706 813214	
Scale	Sheet Size	Date	Drawn
1:100	ISO A3	Feb 2026	MB
Drawing Number	Revision		

26-007 - 301