


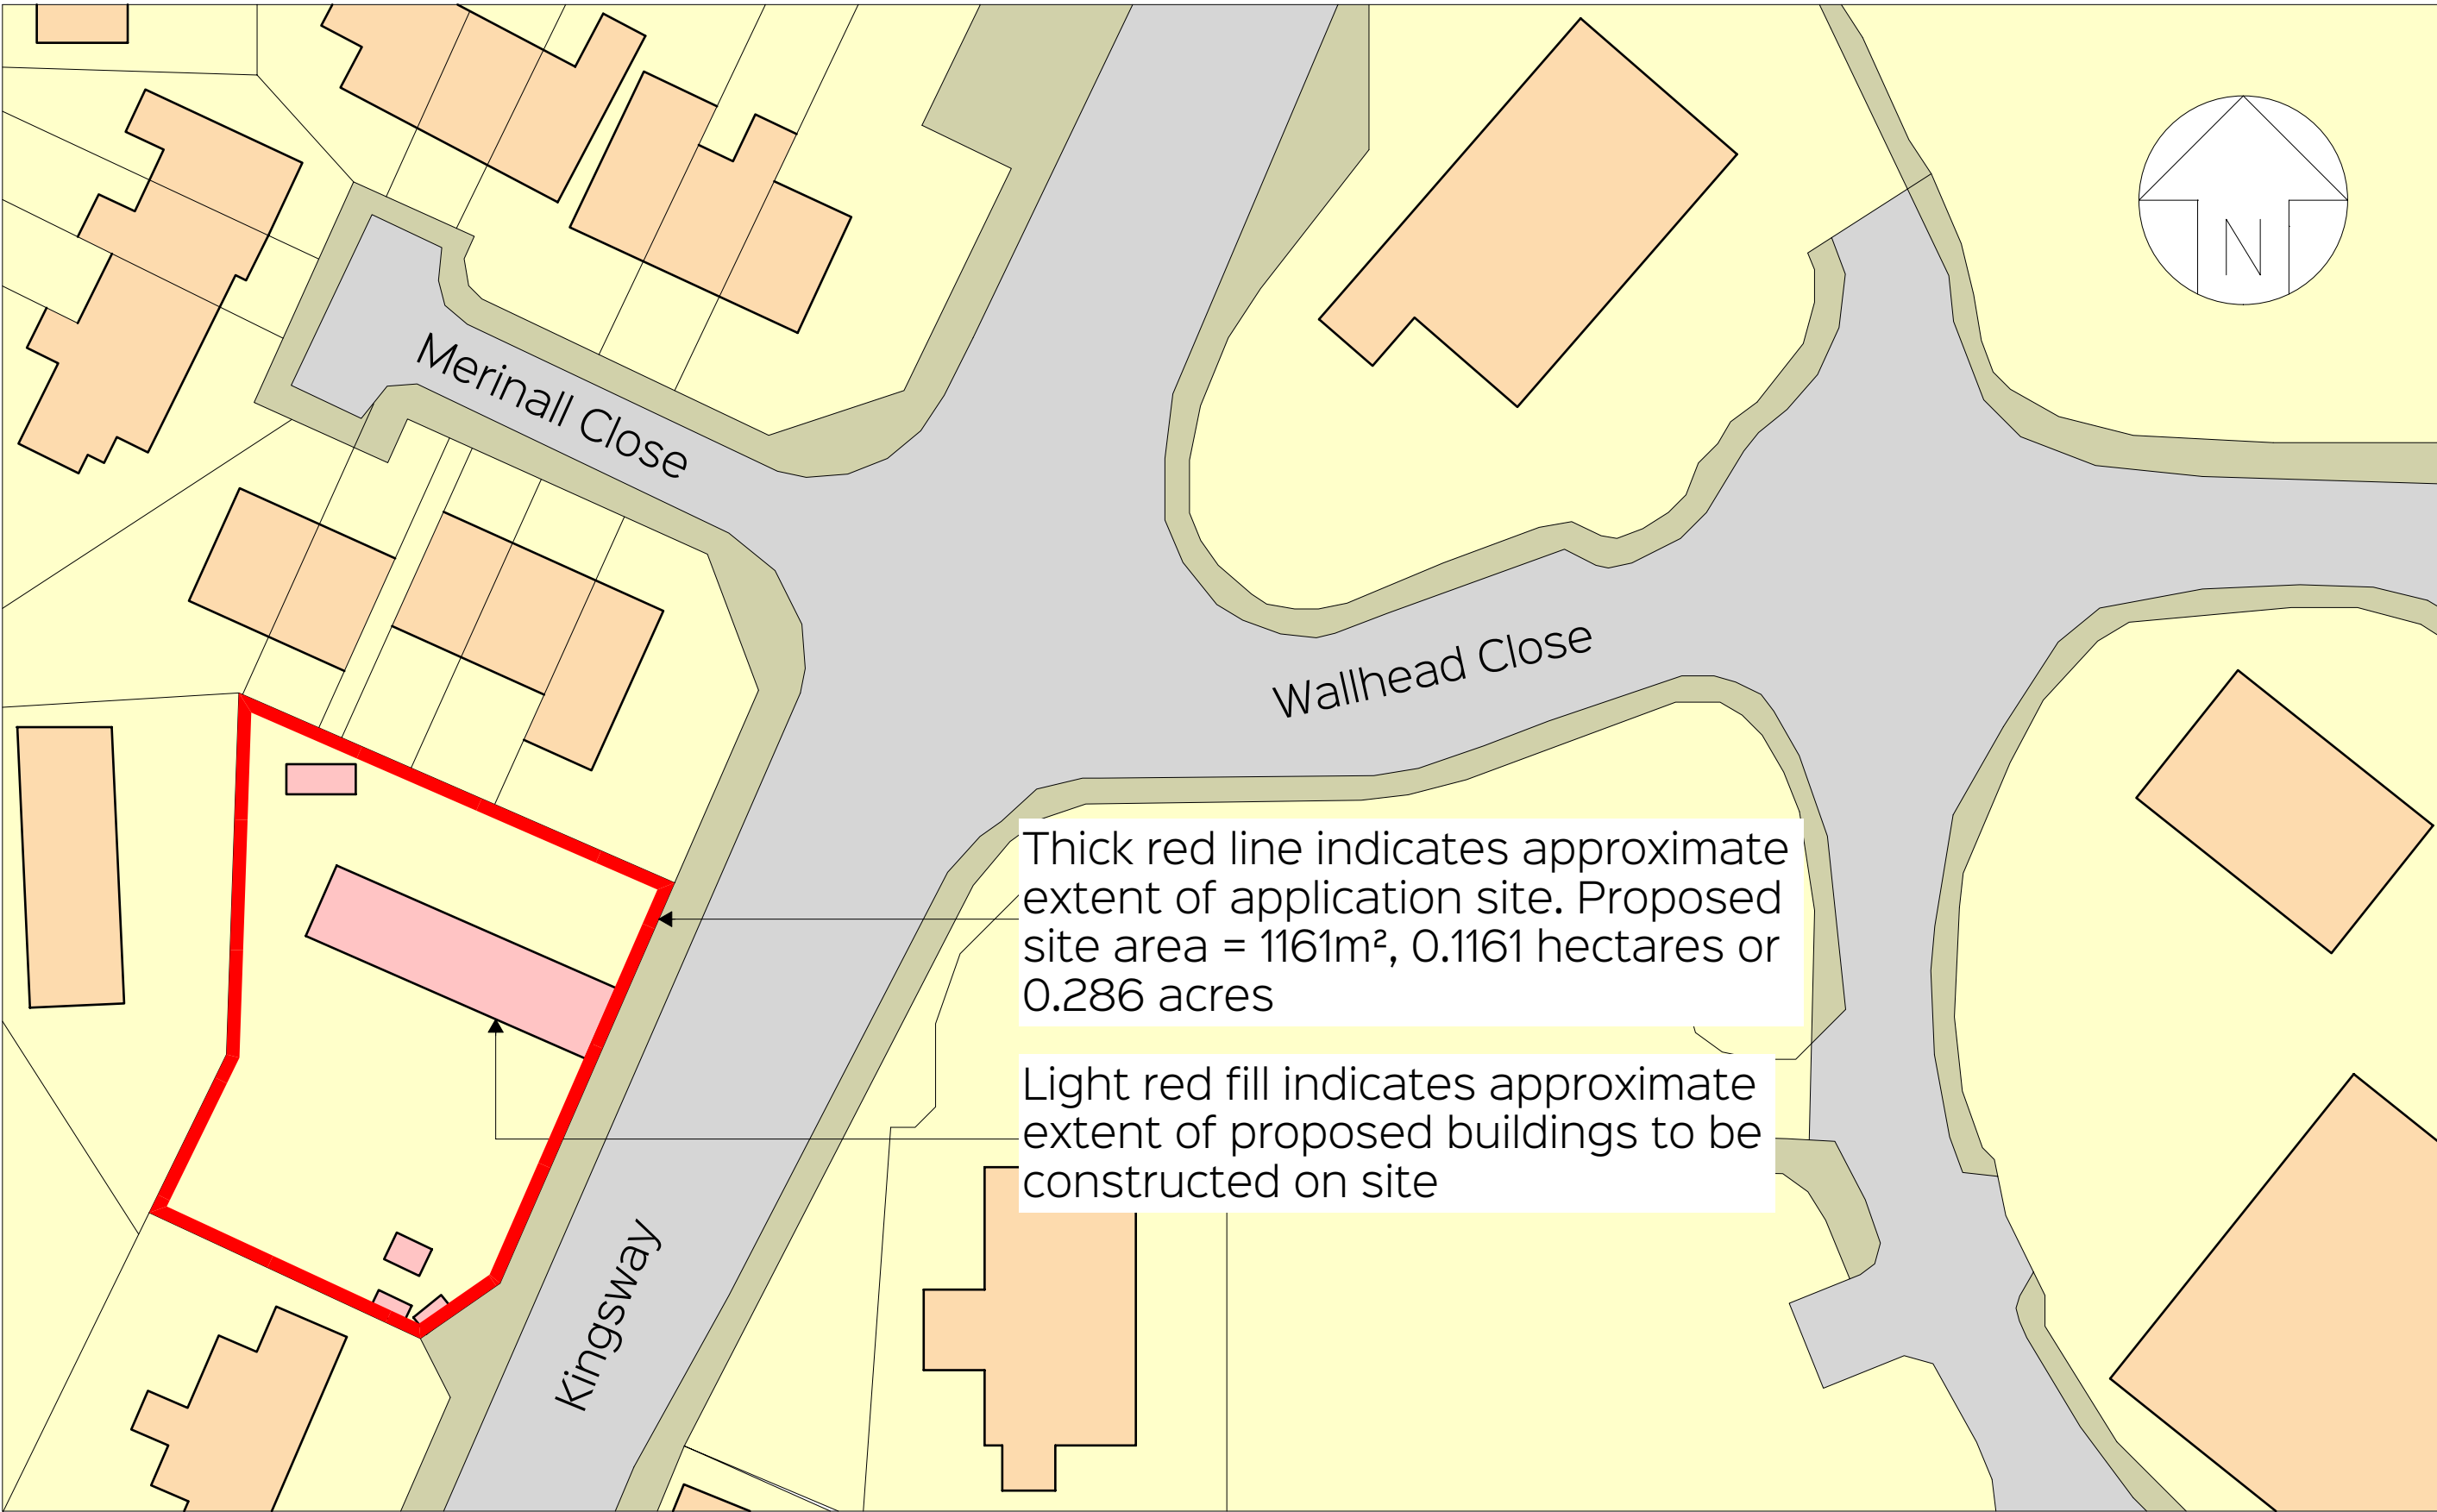
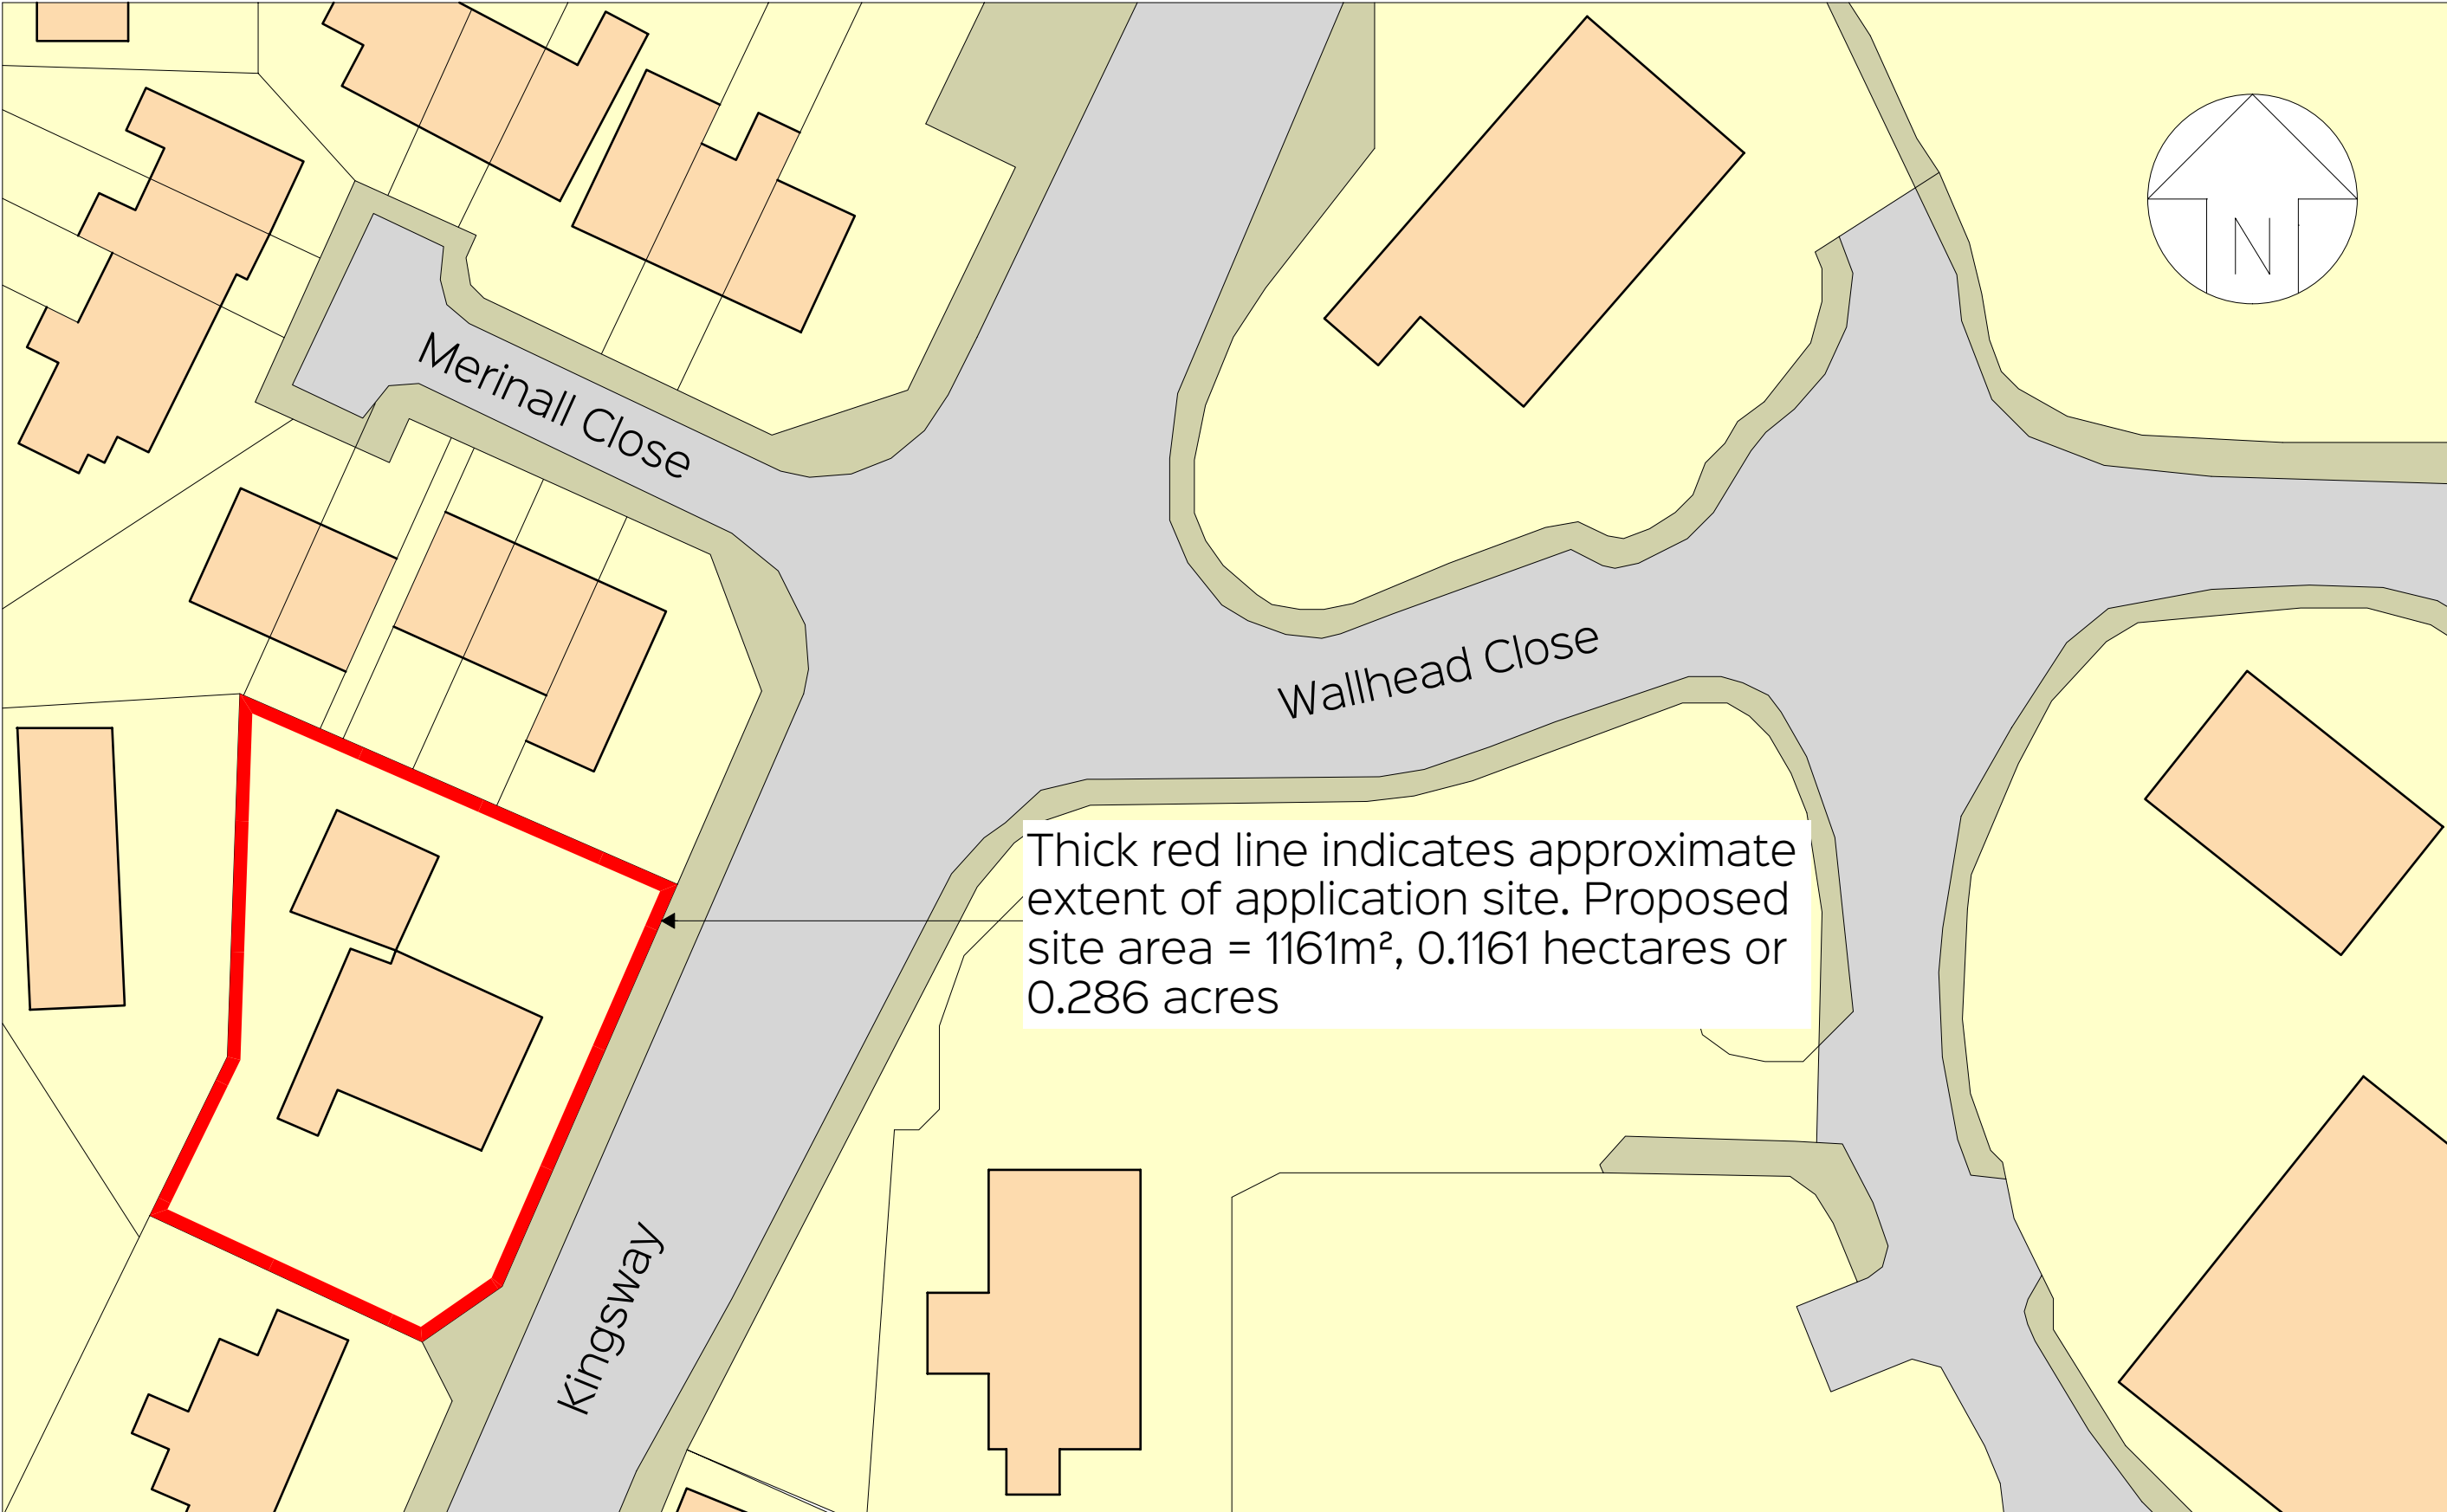


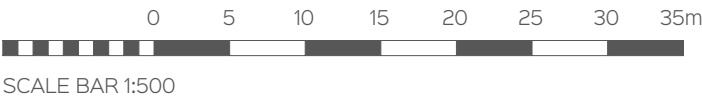


Proposed Block Plan Layout (scale 1:500)

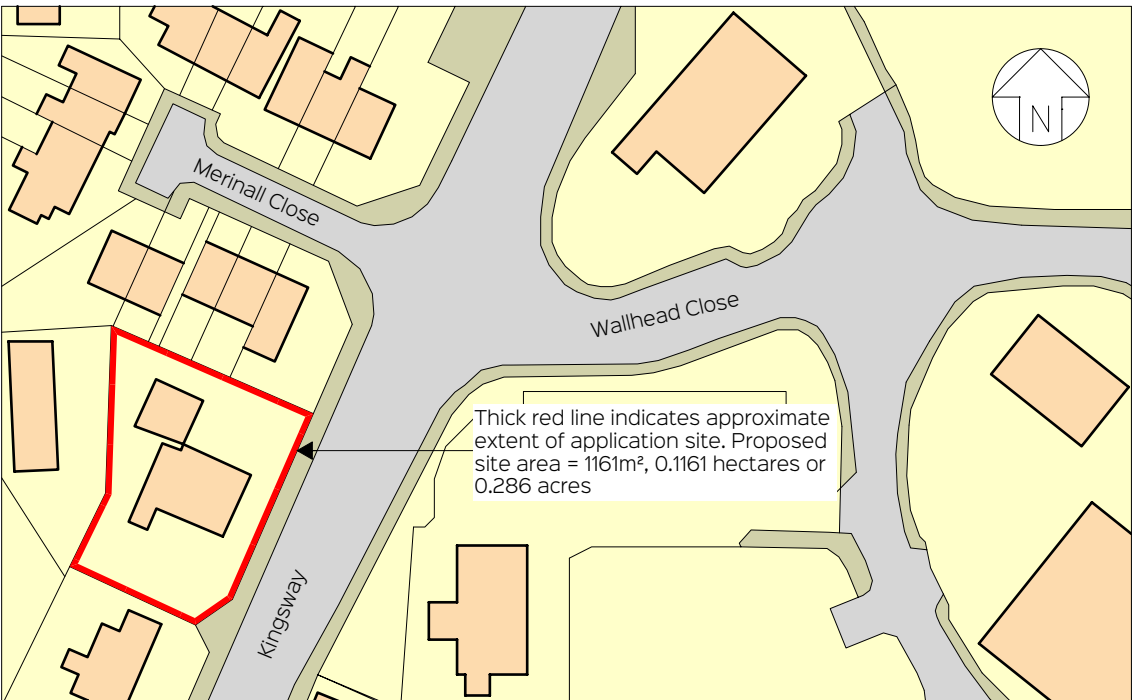

Existing Block Plan Layout (scale 1:500)

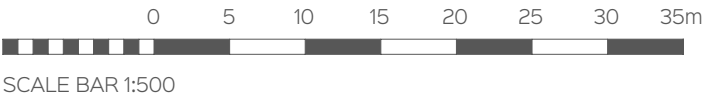


Existing Site Location Plan (scale 1:1250)

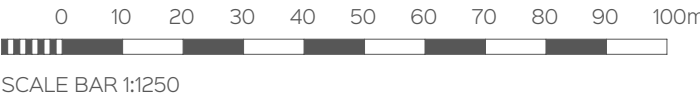

Any discrepancies or proposed alterations to be notified to the designers and further instructions obtained prior to the commencement of work. For critical dimensions, use figured dimensions only - do not scale. All dimensions and levels to be verified on site prior to work commencing.

DATE:	REV:	DRAWN:	NOTE:
-------	------	--------	-------

ORDNANCE SURVEY LTD
PAPER MAP COPYING LICENCE
SRA Architecture Ltd
is licensed to copy Ordnance Survey Ltd mapping
Valid from 16.01.2026
for a period of 12 months, covering 1 office
Licence/Customer Account Number (AC0000868380)

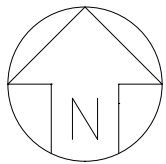

CLIENT:
Moonbeam Car Wash

PROJECT:
Jet Wash, Vacuum, Laundrette
Dog-Wash & Vending

SITE LOCATION:
311 Kingsway, Rochdale,
Lancashire, OL16 5BX

DRAWING:
Existing and Proposed Site
Location and Block Plan Layouts

DATE: February 2026	SIZE: A1	SCALE: 1:500, 1:1250
DRAWING NUMBER: J / 25 / 115 / 05	REV:	STATUS: PLANNING

DRAWN BY: AJB	CHECKED BY: NMB	© COPYRIGHT RESERVED
------------------	--------------------	----------------------



INNOVATIVE, INSPIRING & SUSTAINABLE.

THE DESIGN STUDIO,
88B SKELLINGTHORPE ROAD, LINCOLN, LN6 7QZ

T: 01522 59 69 39 - M: 07815 202 869
E: design@sra-architecture.co.uk
W: www.sra-architecture.co.uk

Registered in England: 05325004