


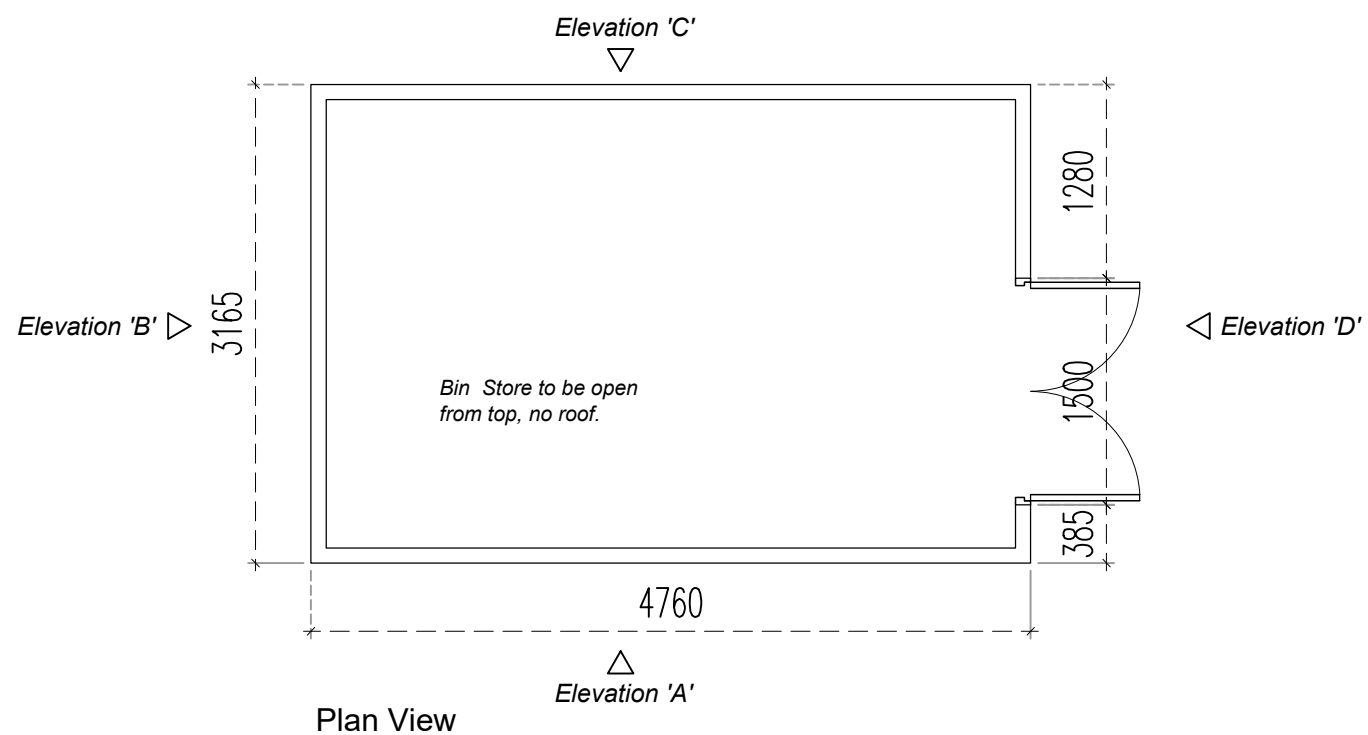


Image showing proposed bin store elevation detail.

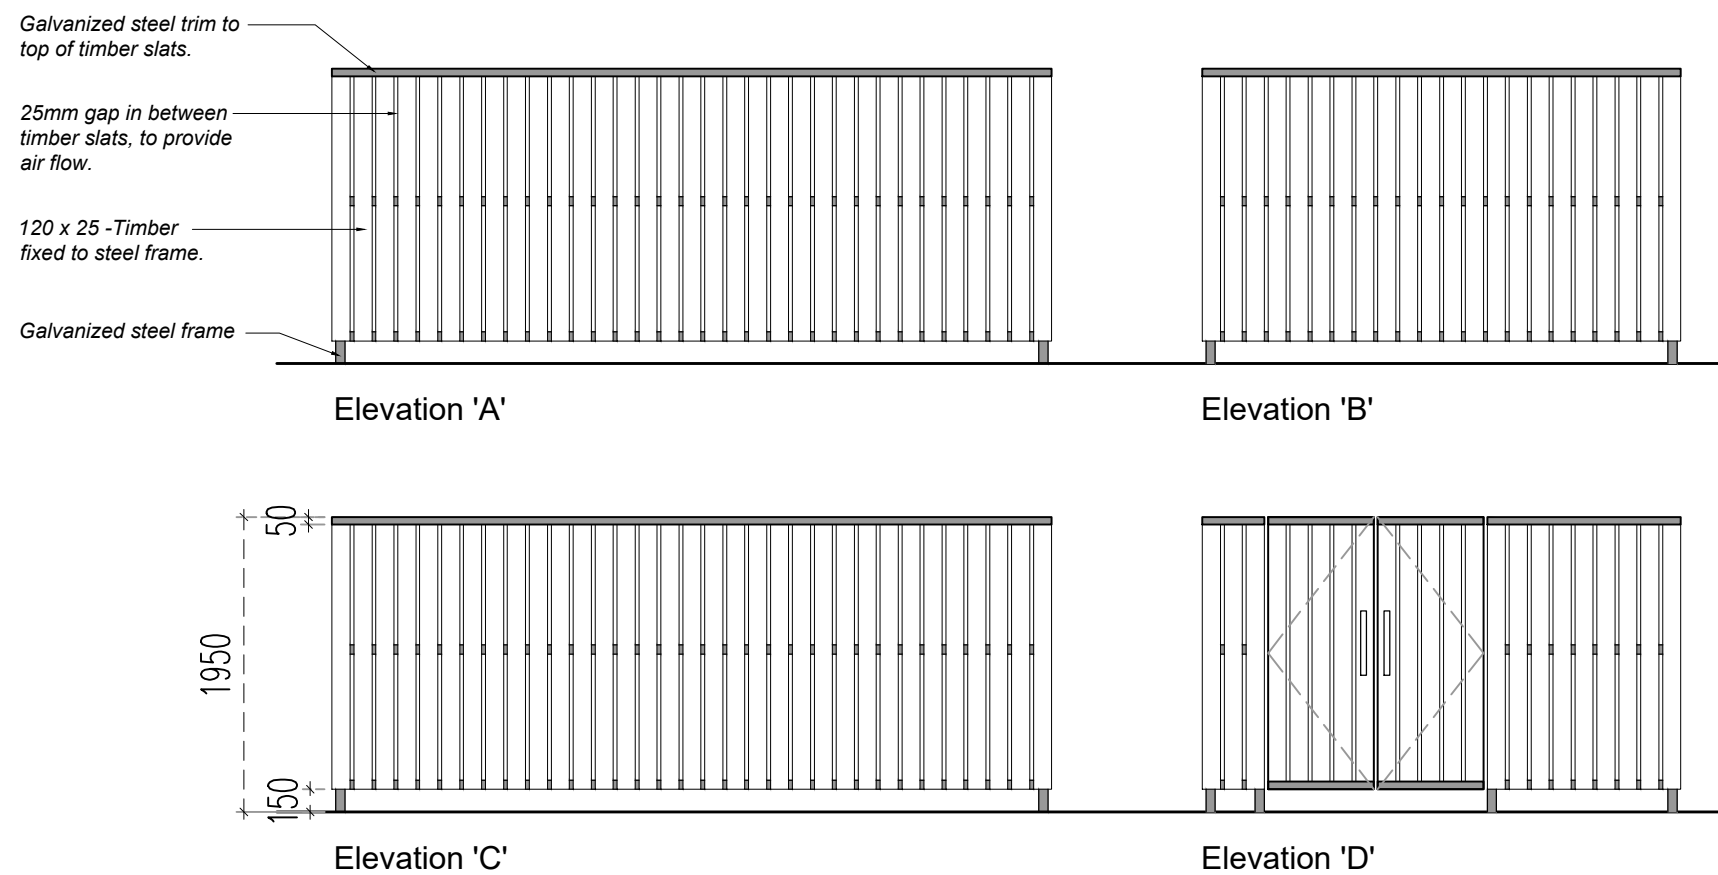

Rev	Amendment	Date
-	-	-

NK ARCHITECTS

t 0161 8501045
m 07814 024033
e nadir@nk-architects.com
w www.nk-architects.com

PROJECT: CONVERSION OF EXISTING OFFICE BUILDING INTO INTO TWO SELF CONTAINED COMMERCIAL UNITS ON GROUND FLOOR AND 4 APARTMENTS ON THE FIRST FLOOR	
ADDRESS: 27-29 LONG STREET, MIDDLETON, MANCHESTER	
DRG: BIN STORE DETAILS	
DRG STATUS: PLANNING SUBMISSION	
DATE: February 2025 SCALE: 1:50 SIZE: A3	DRAWN: ANK CHECKED: ANK DRG NO: 647.05
COPYRIGHT © 2007 NK ARCHITECTS (MCR) LIMITED. ALL RIGHTS RESERVED. REFER TO DIMENSIONS AND DO NOT SCALE.	