


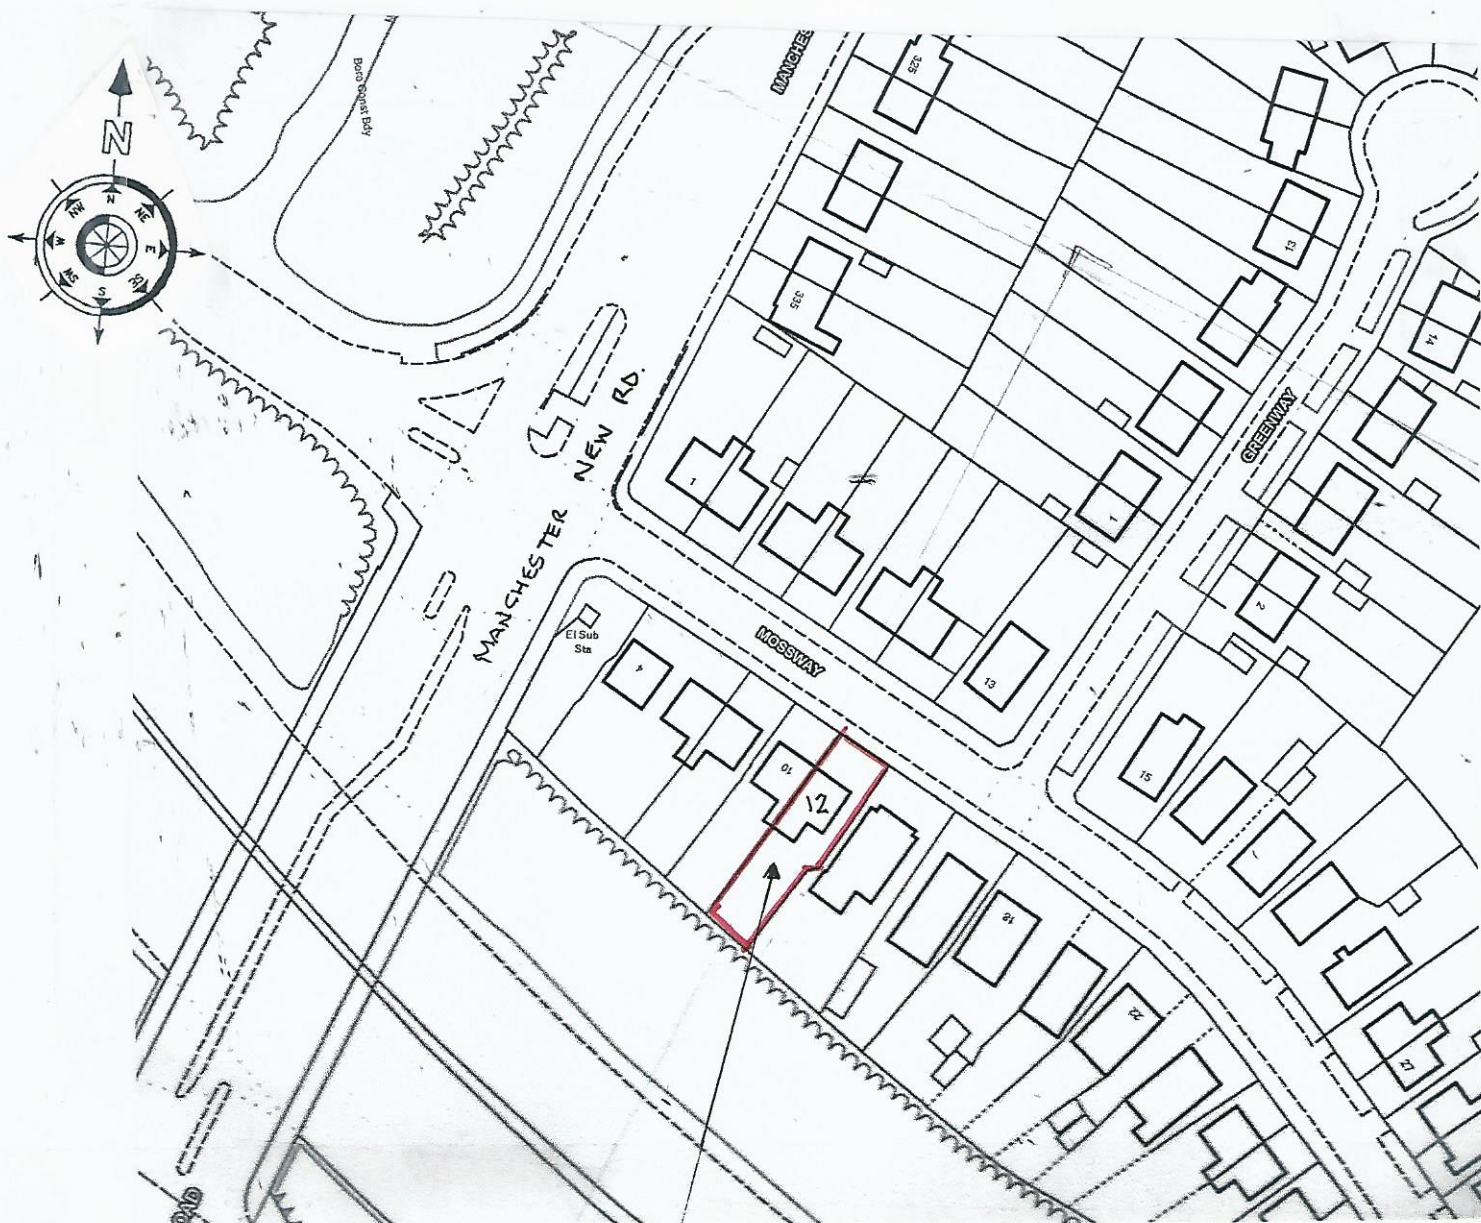

PROPOSED FIRST FLOOR
REAR EXTENSION.

12, MOSSWAY,
ALKRINGTON, MIDDLETON.
ROCHDALE. M24 1WP.

LOCATION PLAN
SCALE 1:1250

PROJECT

**PROPOSED FIRST FLOOR
REAR EXTENSION.**

DRAWING TITLE

LOCATION PLAN EDGED RED.

CLIENT

MR. B. HOXHA.

ADDRESS

**12, MOSSWAY,
ALKRINGTON,
MIDDLETON,
ROCHDALE, M24 1WP.**

SCALE

SCALE 1:1250@A4

DATE

JAN 2026.

DRAWING No

CL 01265960/7.