



DETAIL BT I 200
BOUNDARY TREATMENTS
1.2M ESTATE RAILING
1:20

- General notes:
- All information on this drawing is copyright ©
 - All sizes to be verified on-site
 - No dimensions to be scaled off this drawing
 - All dimensions to drawing in metres unless otherwise stated
 - This drawing is to be read in conjunction with all other project drawings

DRAWING TO BE PRINTED IN COLOUR.


Fixings.
In accordance with manufacturers specifications.

- Note:
- (a) Unless specified otherwise, all proprietary materials are to be installed strictly in accordance with manufacturer's instructions.
 - (b) To be read in conjunction with manufacturers details, specification and BBA certification.

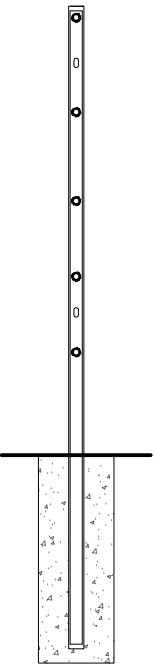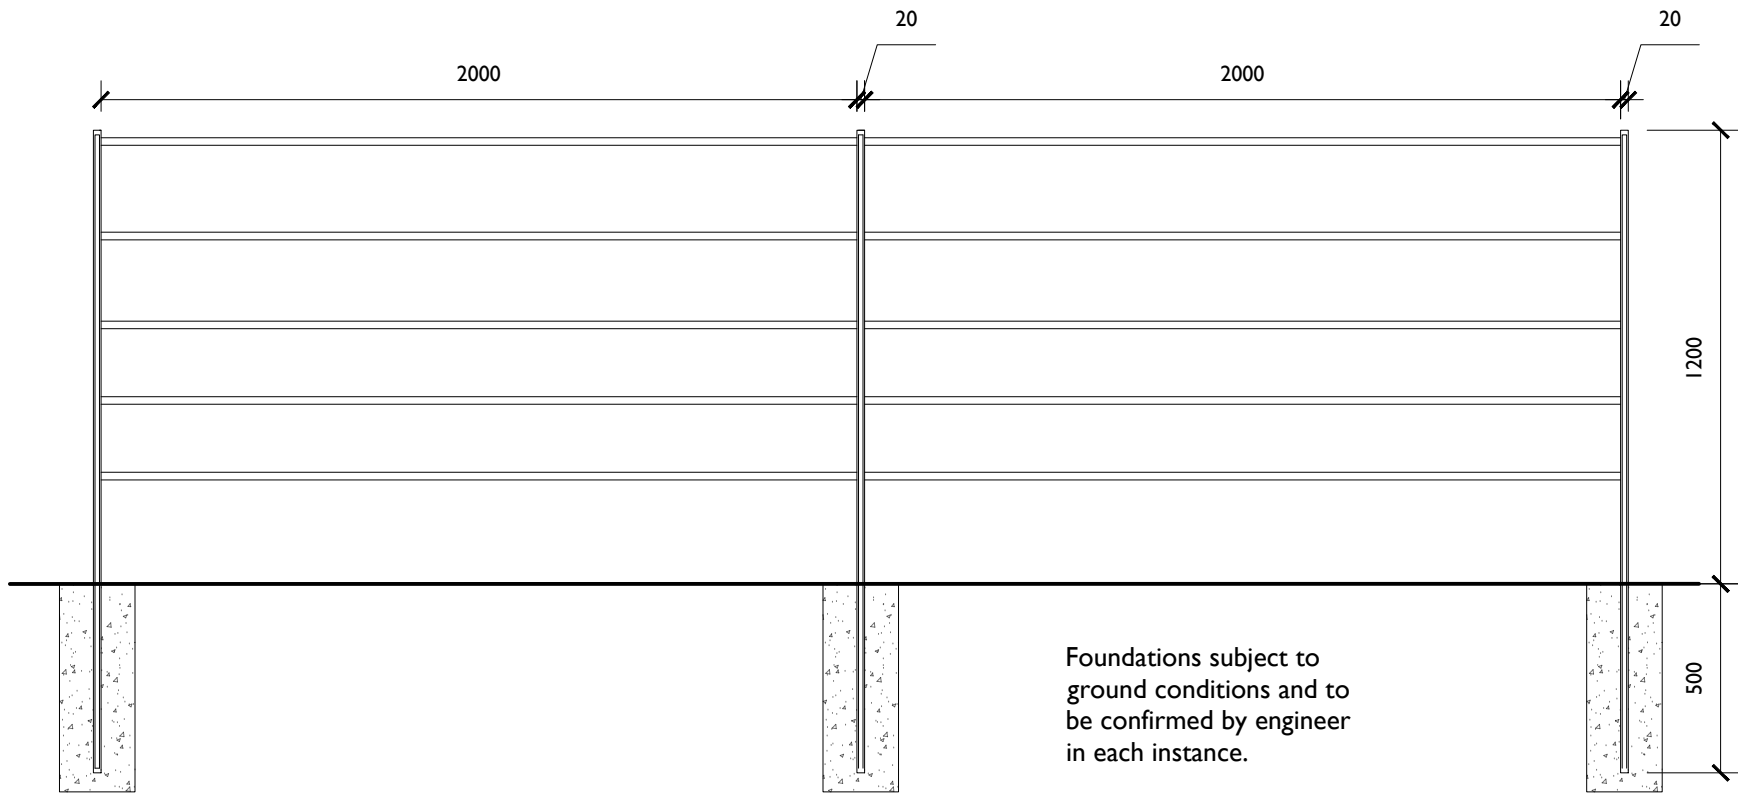

1.2m Estate Railings

1:20

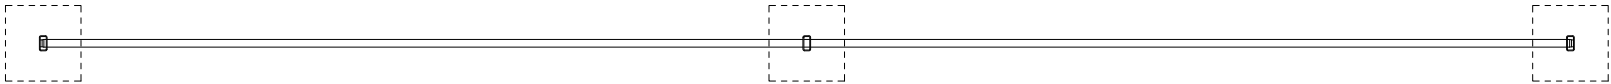

Plan

1:20

Section

1:20

REV.	DATE	DESCRIPTION	BY
Project Title: WAINHOMES PORTFOLIO			
Drawing Title: 1.2M ESTATE RAILING			
Drawing No: BT I 200			
Drawing Status: Preliminary			
Scale: 1:20@A3	Revision: -		
Date: Apr. 25	Drawn by: CE		