



- General notes:
- All information on this drawing is copyright ©
 - All sizes to be verified on-site
 - No dimensions to be scaled off this drawing
 - All dimensions to drawing in metres unless otherwise stated
 - This drawing is to be read in conjunction with all other planning drawings

DRAWING TO BE PRINTED IN COLOUR

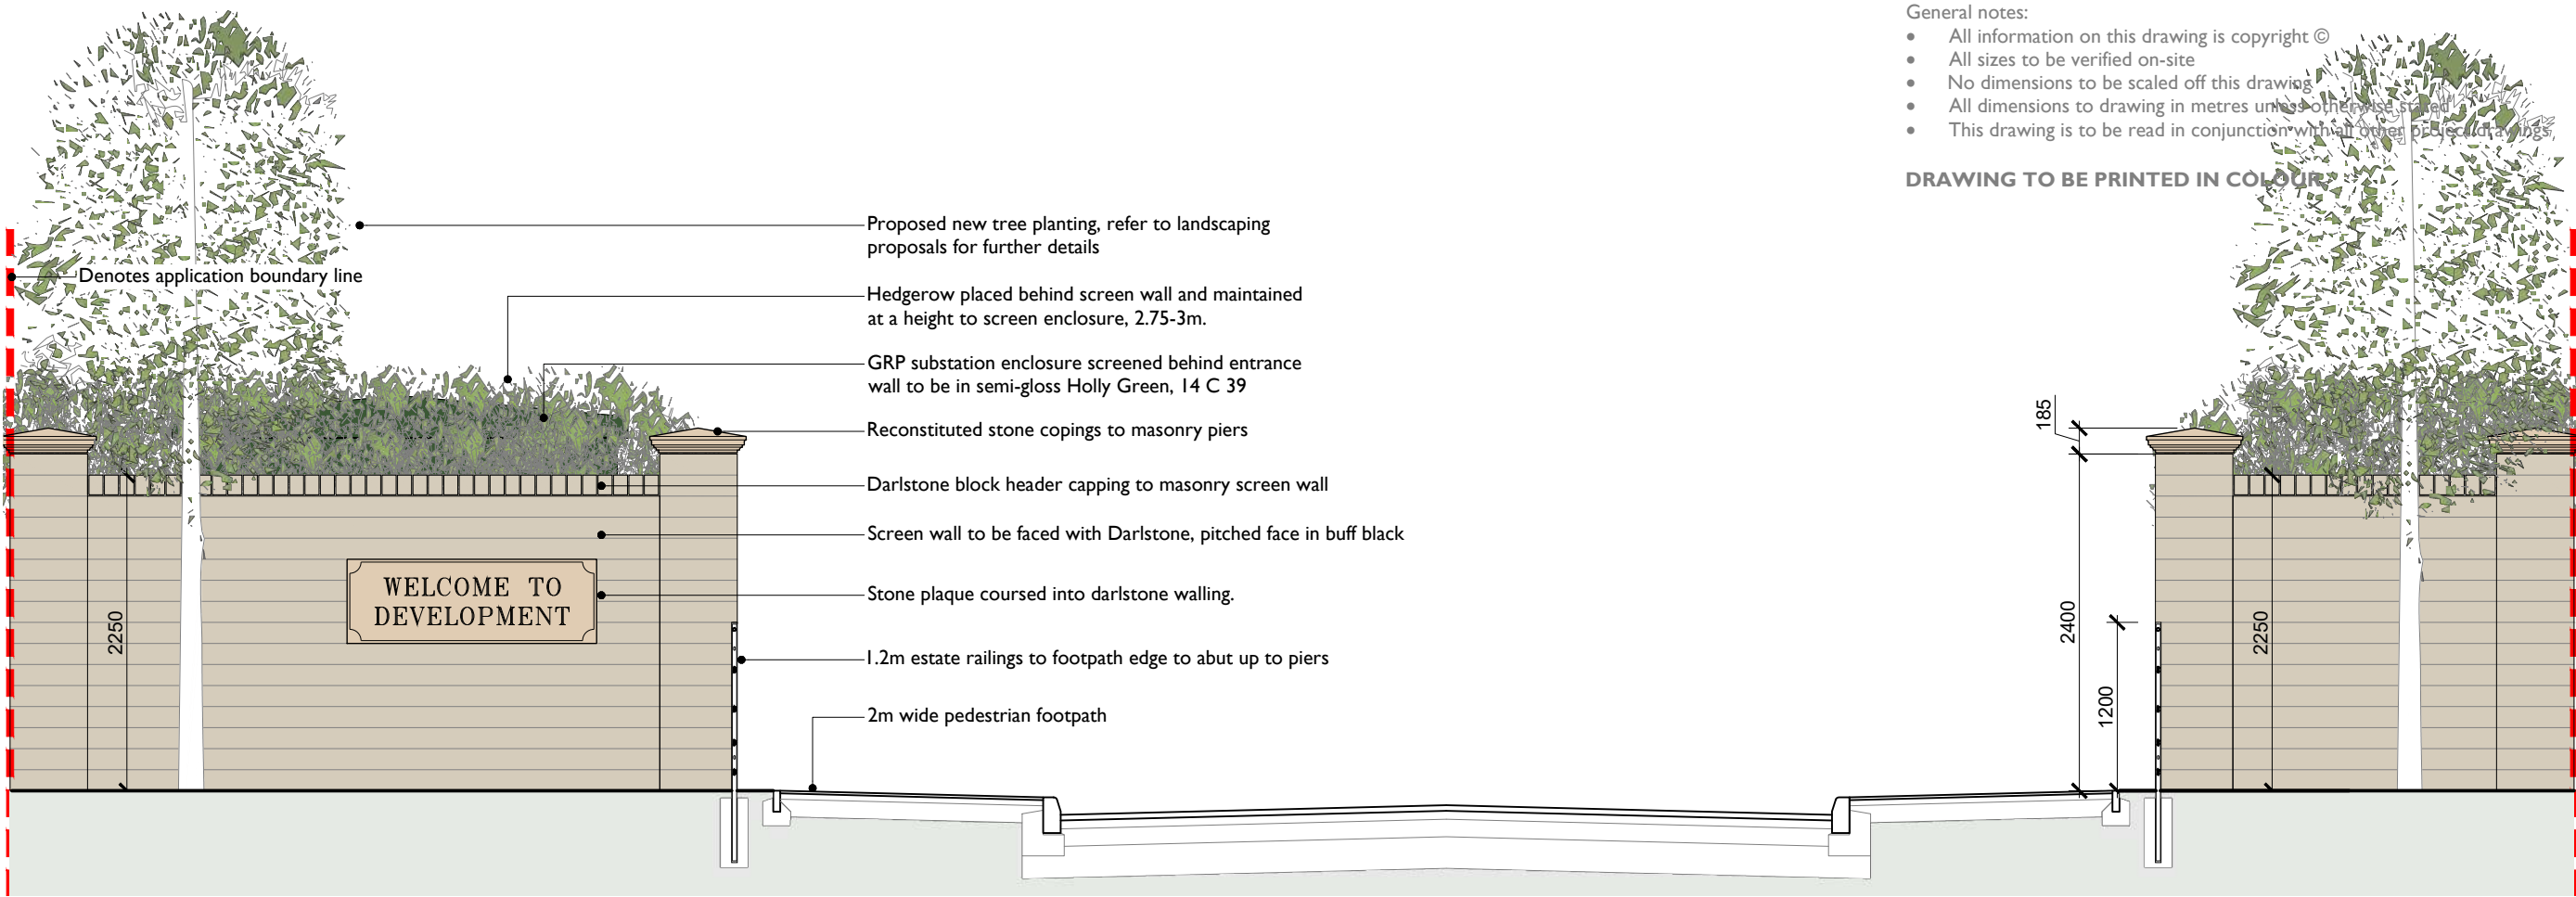

SITE ENTRANCE BOUNDARY WALL ELEVATION A-A
scale 1:50

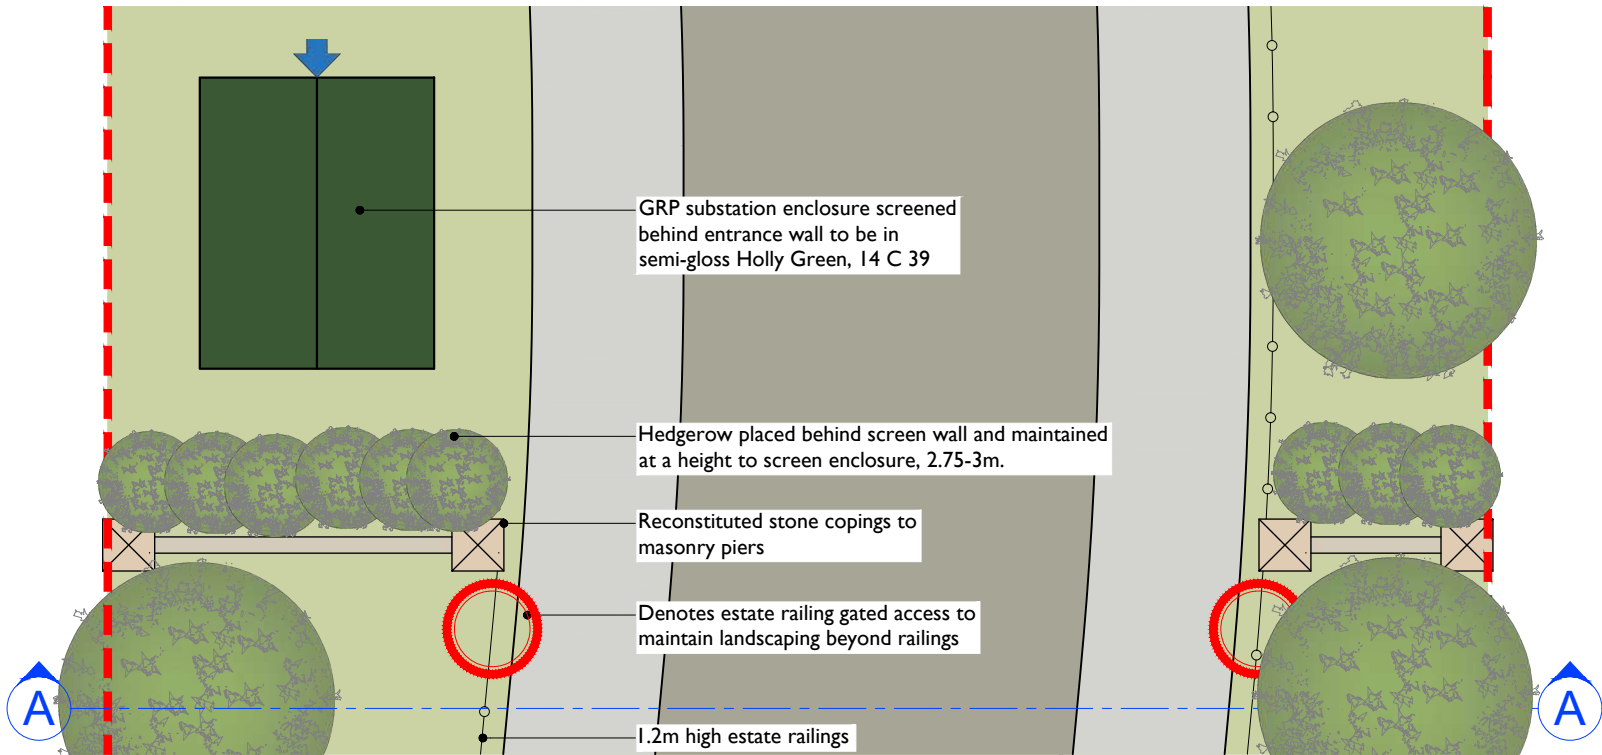

SITE ENTRANCE BOUNDARY WALL PLAN
scale 1:100

REV.	DATE	DESCRIPTION	BY
			
Project Title: WAINHOMES PORTFOLIO			
Drawing Title: SITE ENTRANCE BOUNDARY WALL			
Drawing No: BAM-001-NSD			
Drawing Status: PLANNING			
Scale: noted@A3		Revision: -	
Date: Feb. 26		Drawn by: JG	