


DETAIL BT-I 300
BOUNDARY TREATMENTS
1.2M ESTATE RAILING
1:50


General notes:

- All information on this drawing is copyright ©
- All sizes to be verified on-site
- No dimensions to be scaled off this drawing
- All dimensions to drawing in metres unless otherwise stated
- This drawing is to be read in conjunction with all other project drawings

DRAWING TO BE PRINTED IN COLOUR.

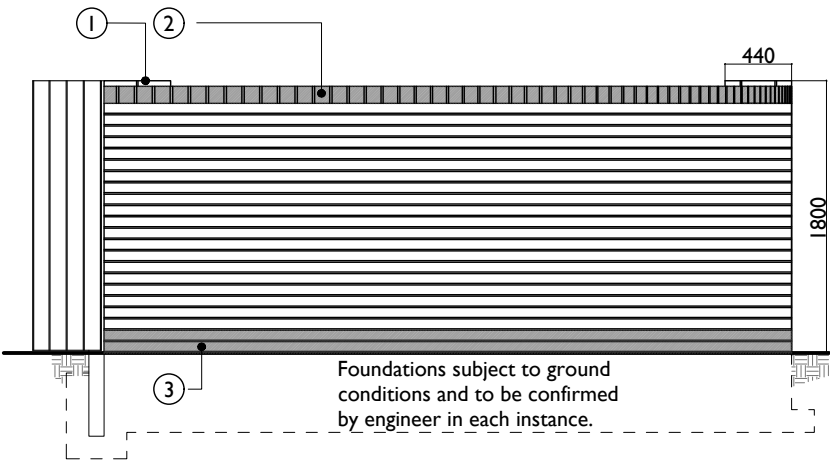

1.8m Screen fence
1:20

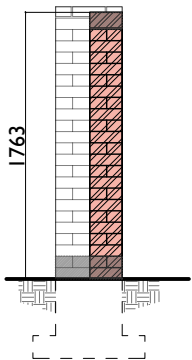


Section
1:20

Details Legend

- ① 440mmx440mm Brick pier.
- ② Copings to be class B engineering quality bricks on edge.
- ③ Min 2 visible courses of class B engineering quality brick. (max 7% water absorption) to act ad DPC -M12 mortar.
- ④ 100x100mm posts plugged to wall.
- ⑤ Refer to BT... for fencing details.

Note:

- (a) Unless specified otherwise, all proprietary materials are to be installed strictly in accordance with manufacturer's instructions.
- (b) To be read in conjunction with manufacturers details, specification and BBA certification.
- (c) All timber fencing must be FSC or PEFC certified.

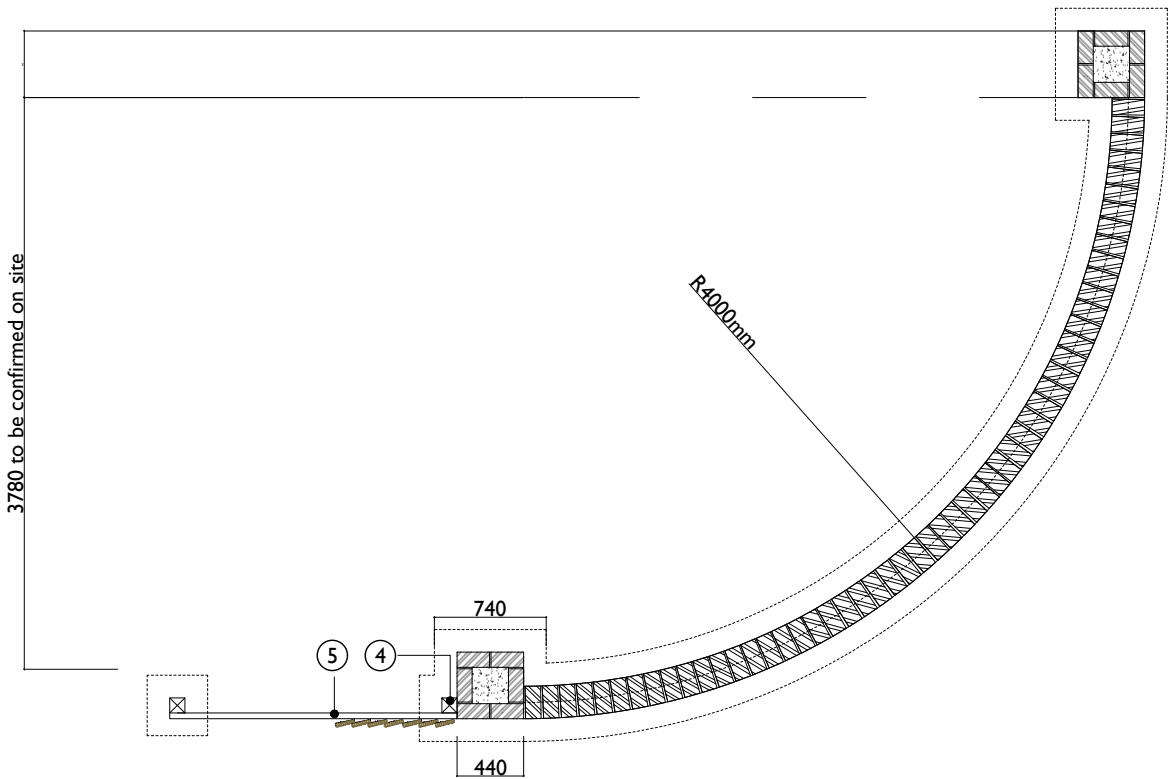

Plan
1:20

REV.	DATE	DESCRIPTION	BY
Wain HOMES Project Title: WAINHOMES PORTFOLIO Drawing Title: 1.8m SCREEN WALL ABUTTING FENCE Drawing No: BT I 300 Drawing Status: Preliminary Scale: 1:50@A3 Revision: - Date: Apr. 25 Drawn by: CE			