


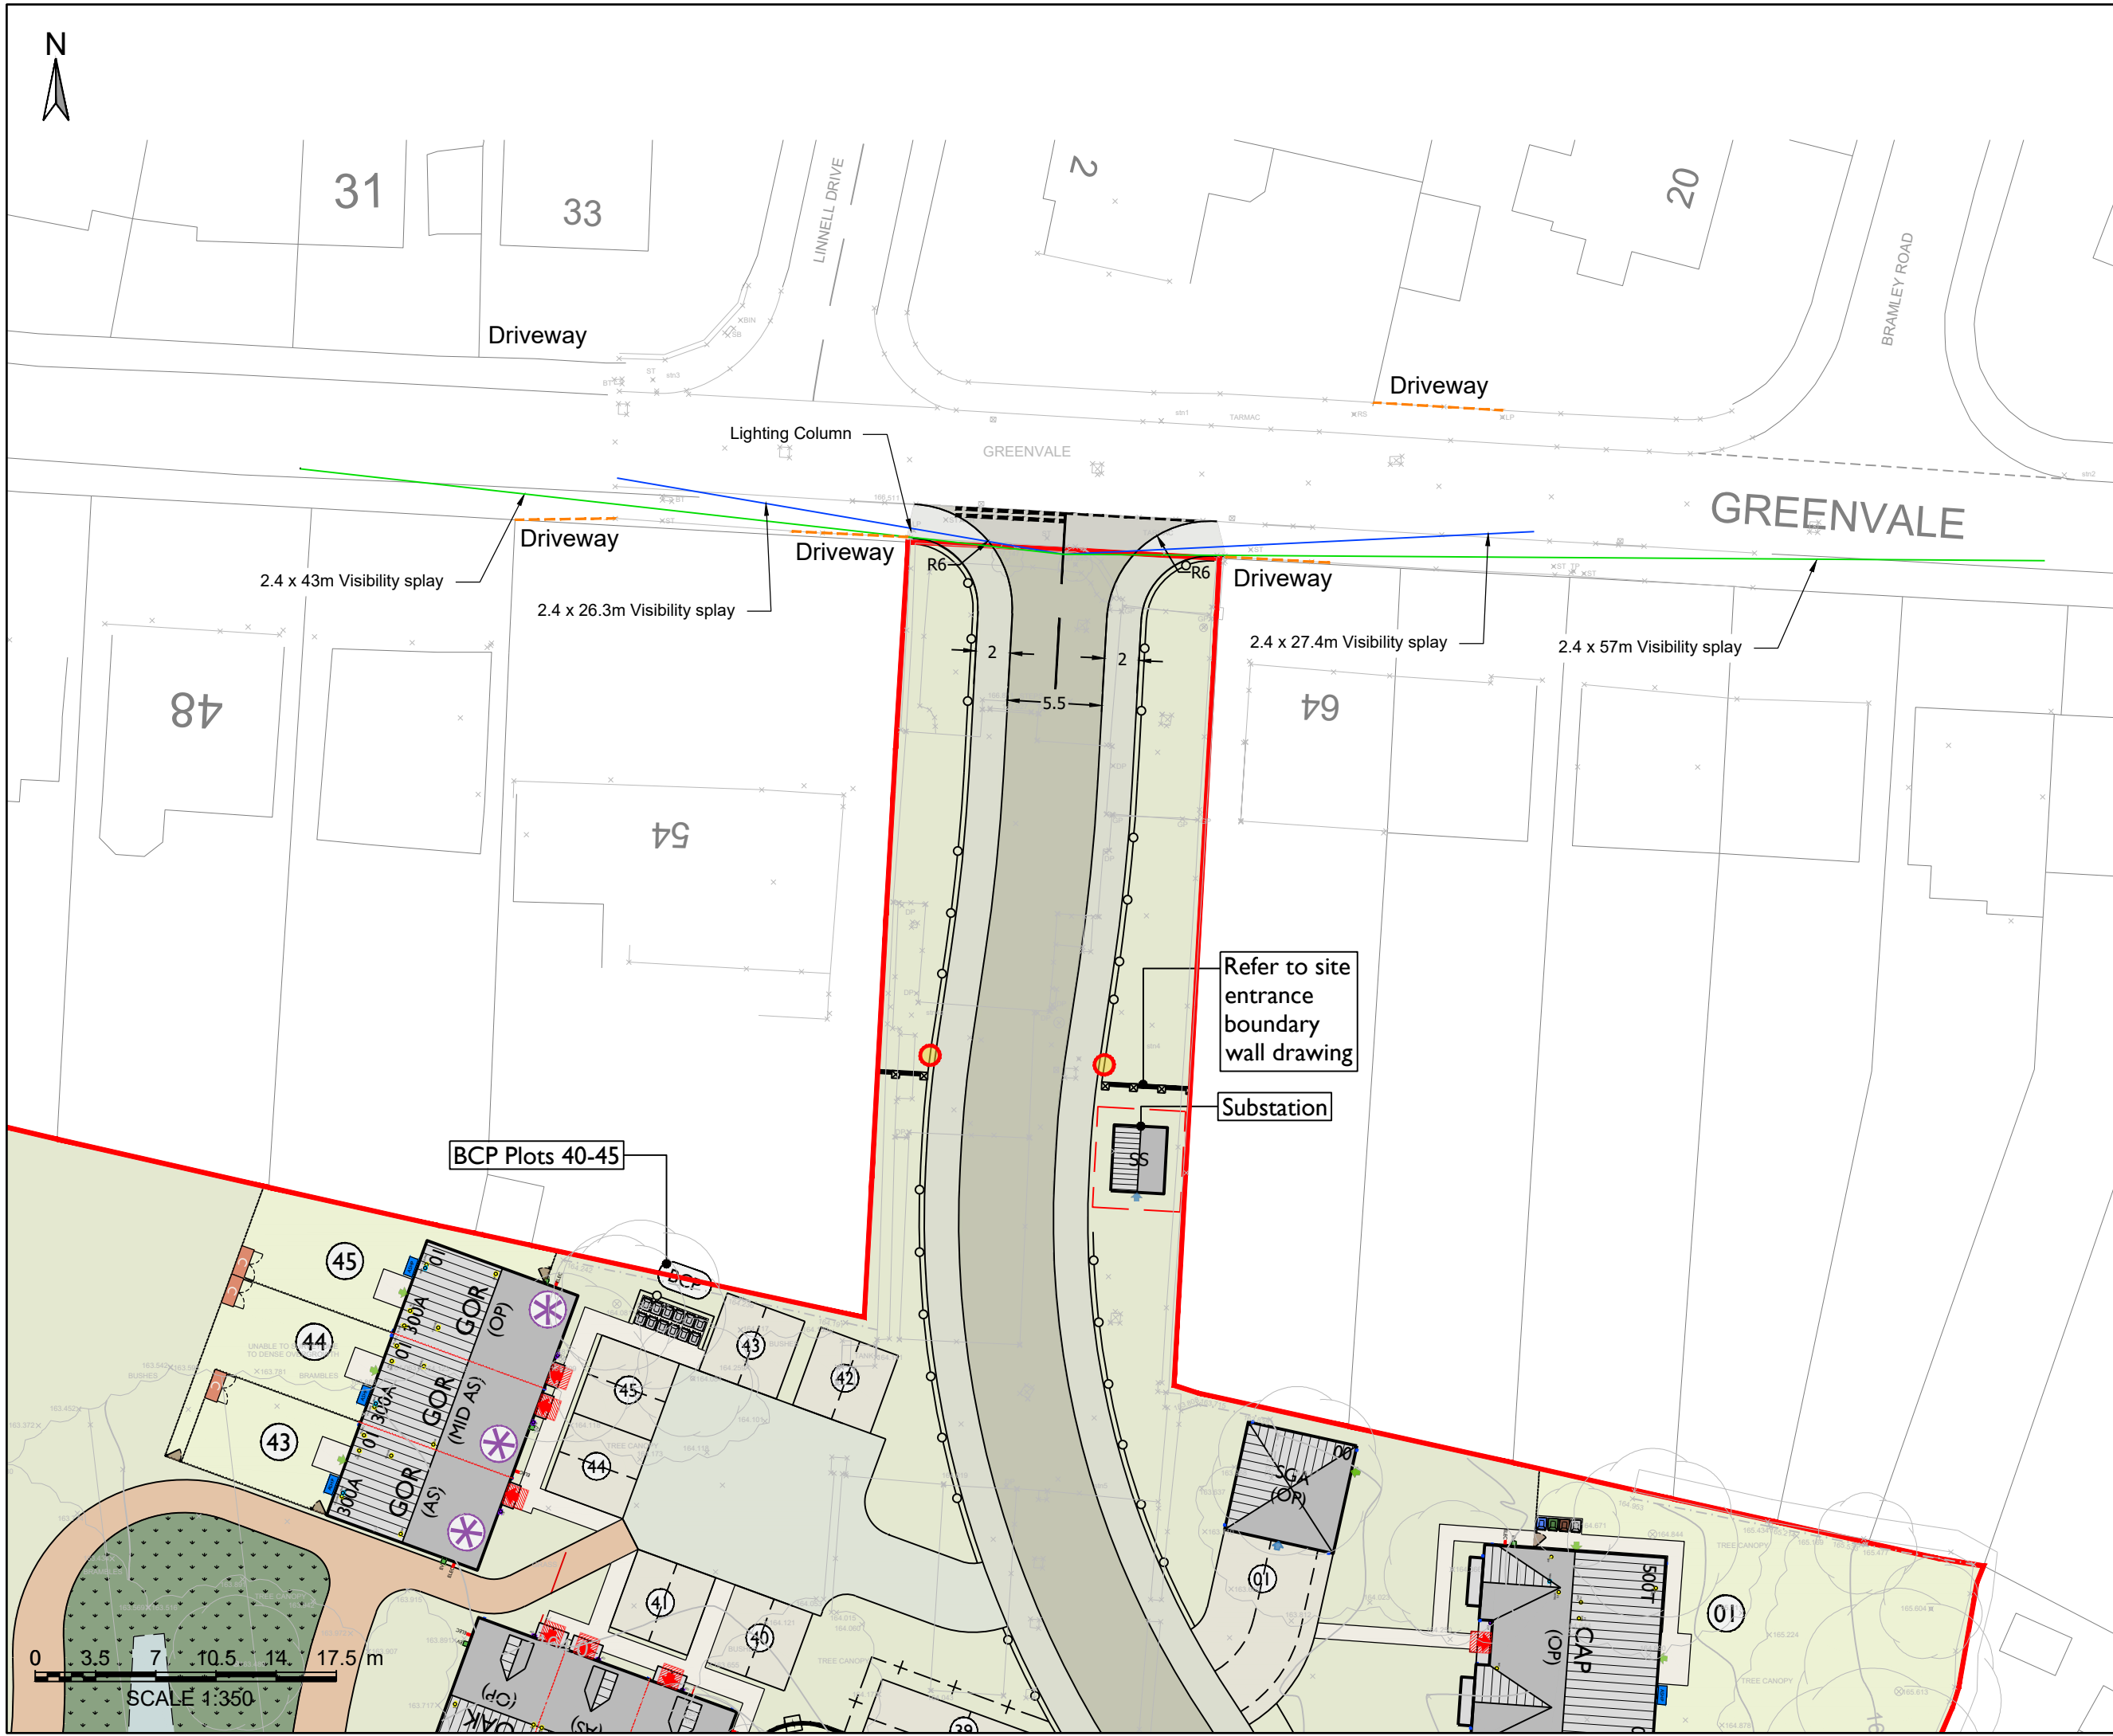

- Notes:**
- This drawing is based on MCK Associates Limited drawing no.23-025-401C Rev O. Tetra Tech does not take responsibility for any discrepancies.
 - All measurements are in metres unless stated otherwise.
 - Visibility splays drawn to nearside side edge in line with MfS paragraph 10.5.3
 - November 2024 Recorded 85th Percentile Speeds
Eastern ATC: Westbound Speed = 23.1mph
Western ATC: Eastbound speed = 22.5mph
 - MfS suggested visibility splays based on recorded speeds:
Looking to the right = 2.4m x 27.4m
Looking to the left = 2.4m x 26.3m

- Key:**
- Approx site boundary
 - Visibility Splays based on recorded speeds
 - Achievable visibility splay
 - Driveway entrances

PRELIMINARY ISSUE

P04	REVISED SITE LAYOUT REV O INCLUDED	17.02.2026	JT	MT	MT
P03	REVISED SITE LAYOUT	02.04.2025	JT	MT	AK
P02	UPDATED VISIBILITY SPLAYS	18.03.2025	AB	MT	MT
P01	PRELIMINARY FIRST ISSUE	07.08.2024	AB	MT	MT
Rev	Specification	Date	Drawn	By	App

Document Control

Issuing Office
Tetra Tech Manchester
11 York Street,
Manchester, M2 2AW
Tel: +44 (0)161 872 3223
www.tetratecheurope.com



Client
Wain
11.11.11

Project Name
**Proposed Residential Development:
Land off Greendale, Bamford, Rochdale**

Sheet Title
**Proposed Site Access: Visibility Splay
Assessment**

TTE Project Number	Drawn By	Date	Checked By	Date	Approved By	Date	Scale @ A3	Subsidiary
784-B068938	AB	Aug '24	MT	Aug '24	MT	Aug '24	As Shown	S0
Client Project Number	Originator	Volume/System Level/Location	Type/Code	Role	Number	Revision		
B068938	- TTE	- 00	- XX	- DR	- O	- 001		P04