


Extension

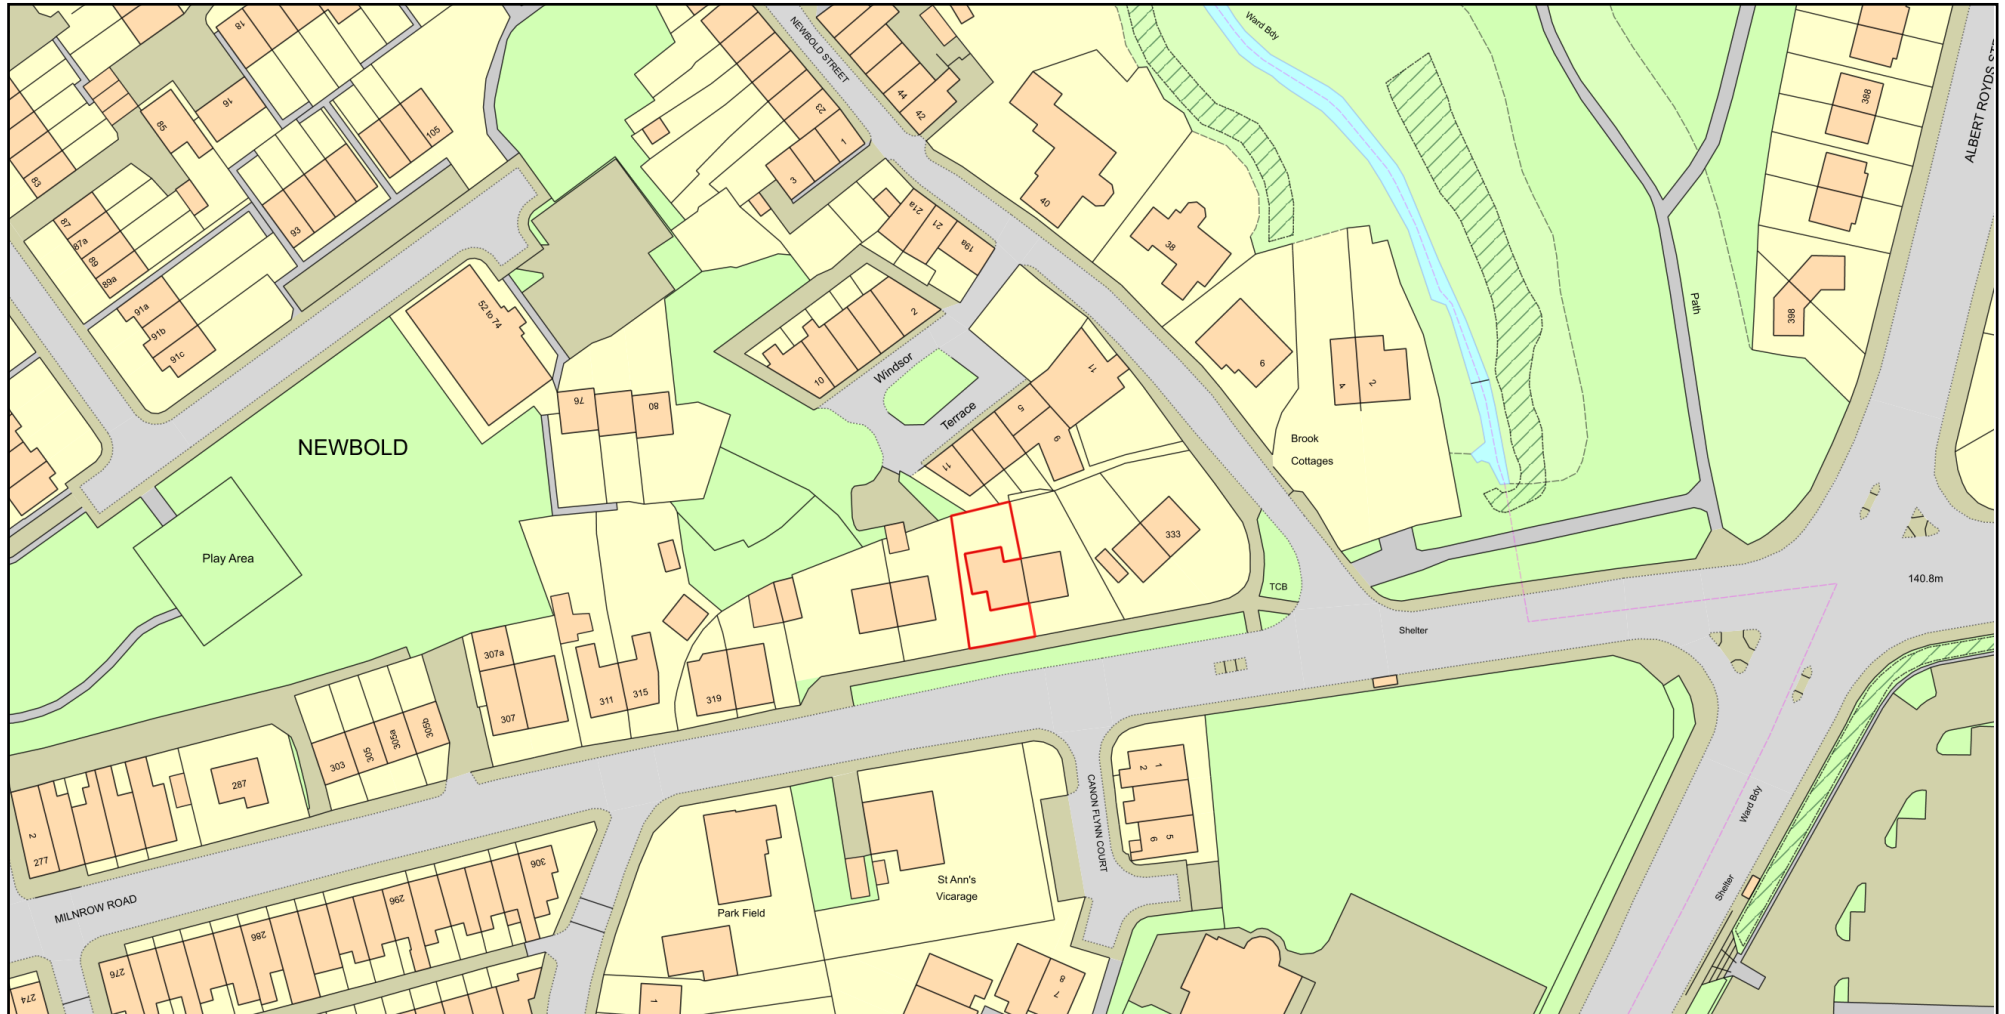

Plan Produced for: Ms Sunita Rai

Date Produced: 12 Mar 2026

Plan Reference Number: TQRQM26071205105437

Scale: 1:1250 @ A4

© Crown copyright and database rights 2025 OS 100042766