




01 Indicative External Canopy to Existing External Stair
11 Scale 1:50 @ A1




02 Indicative External Canopy to Existing External Stair
11 Scale 1:50 @ A1

New stair canopy to consist of painted steel support structure (colour black), with polycarbonate or equivalent roofing structure, all built over existing external stair

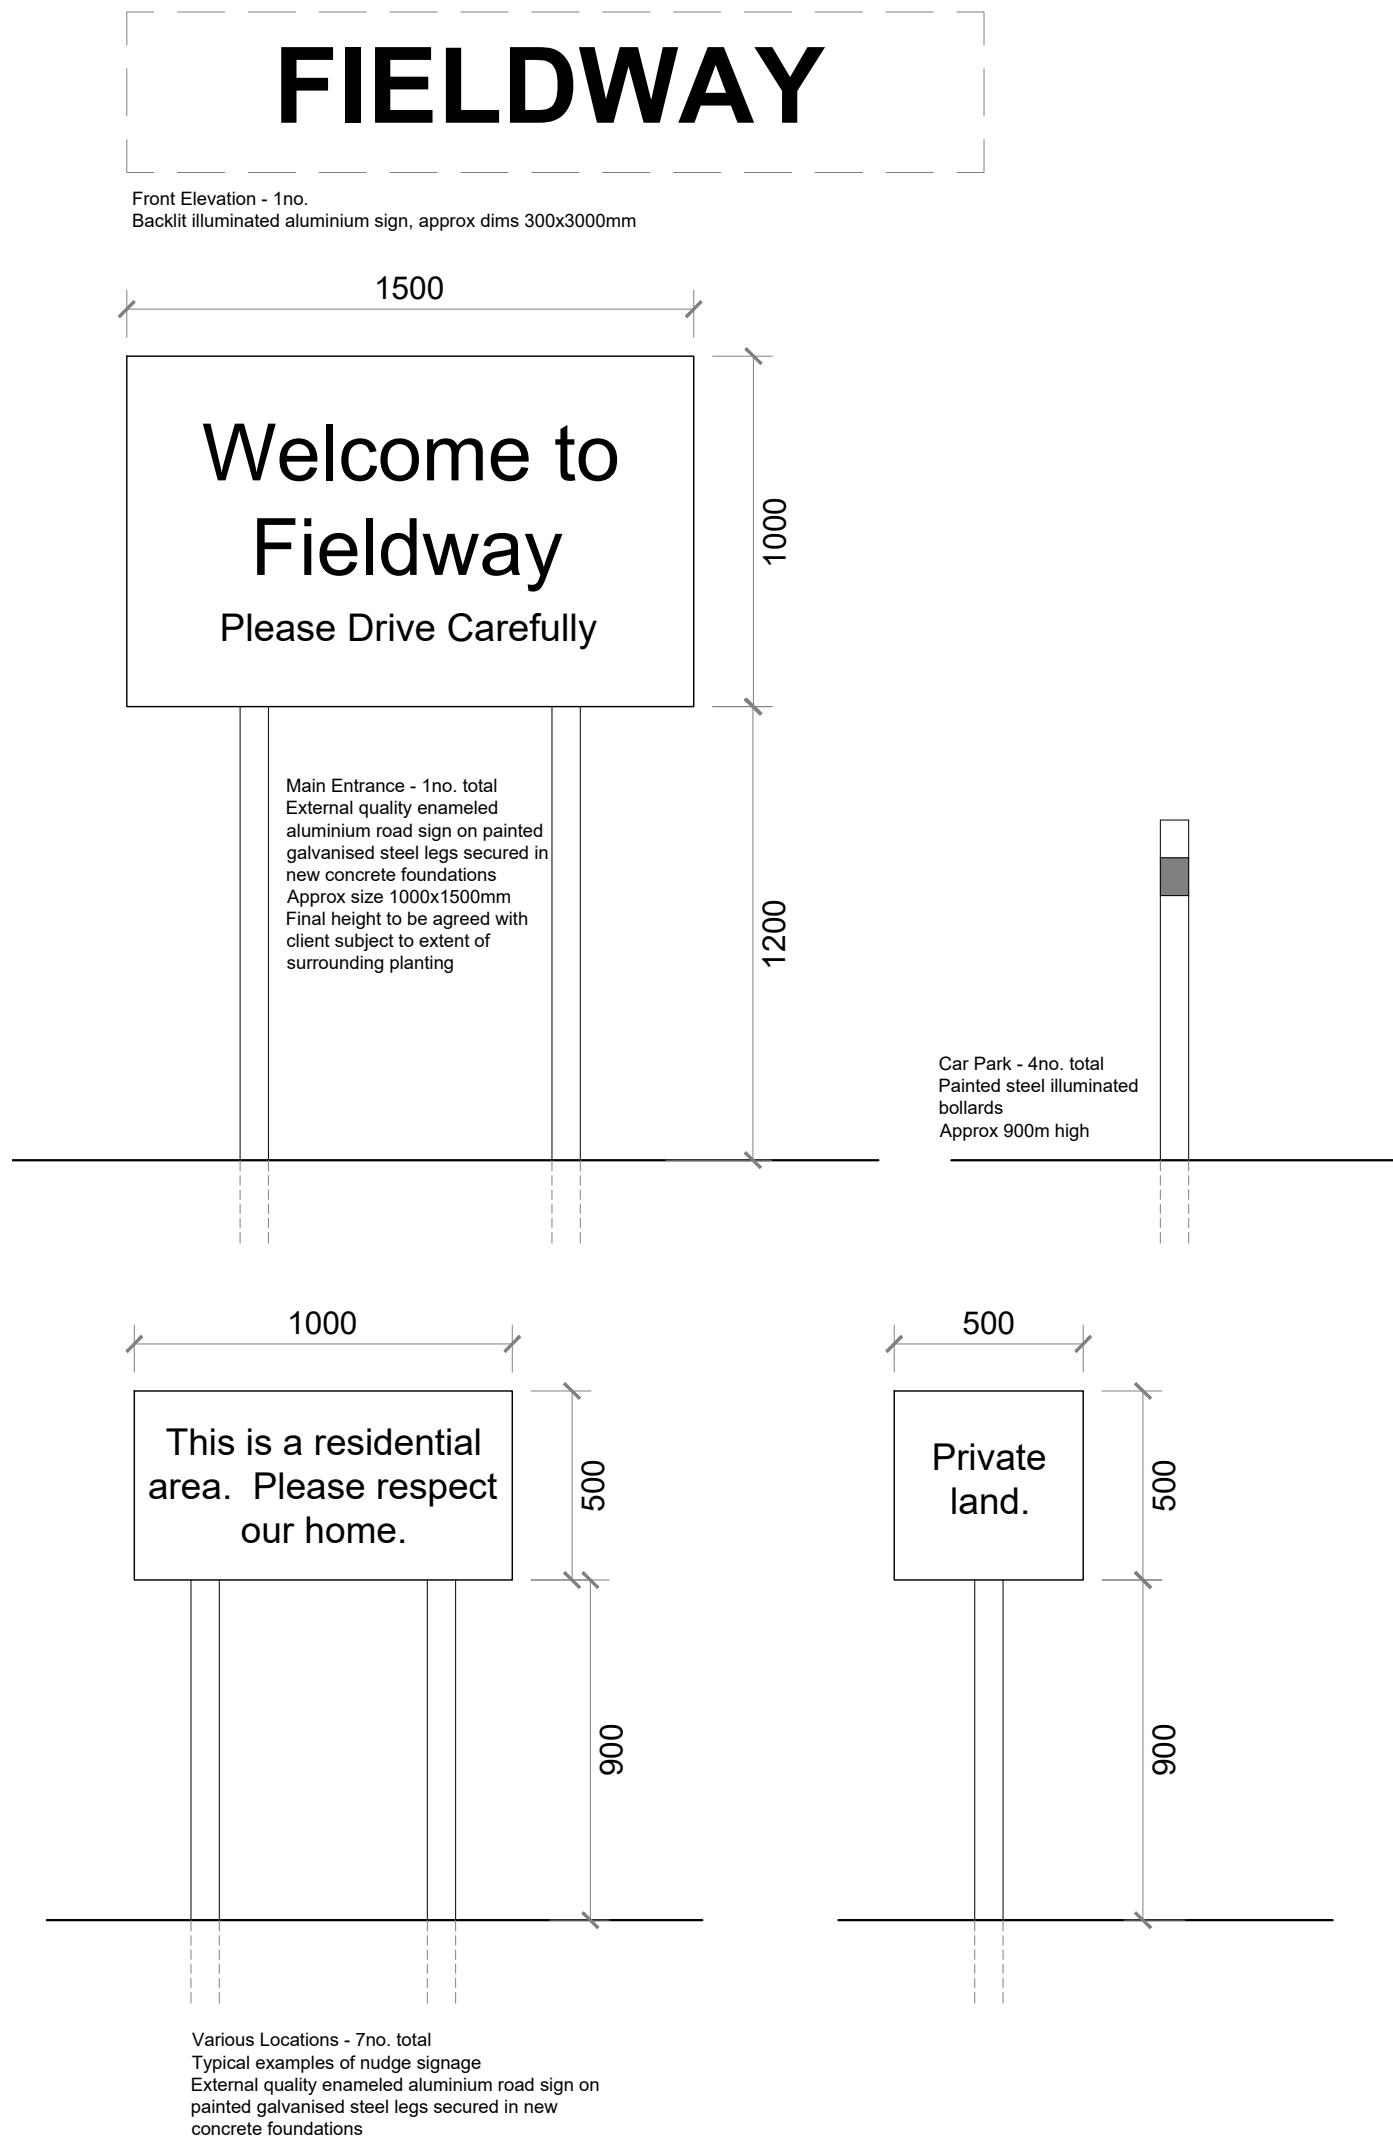

03 Indicative Signage, Fencing and Lighting
11 Scale 1:20 @ A1

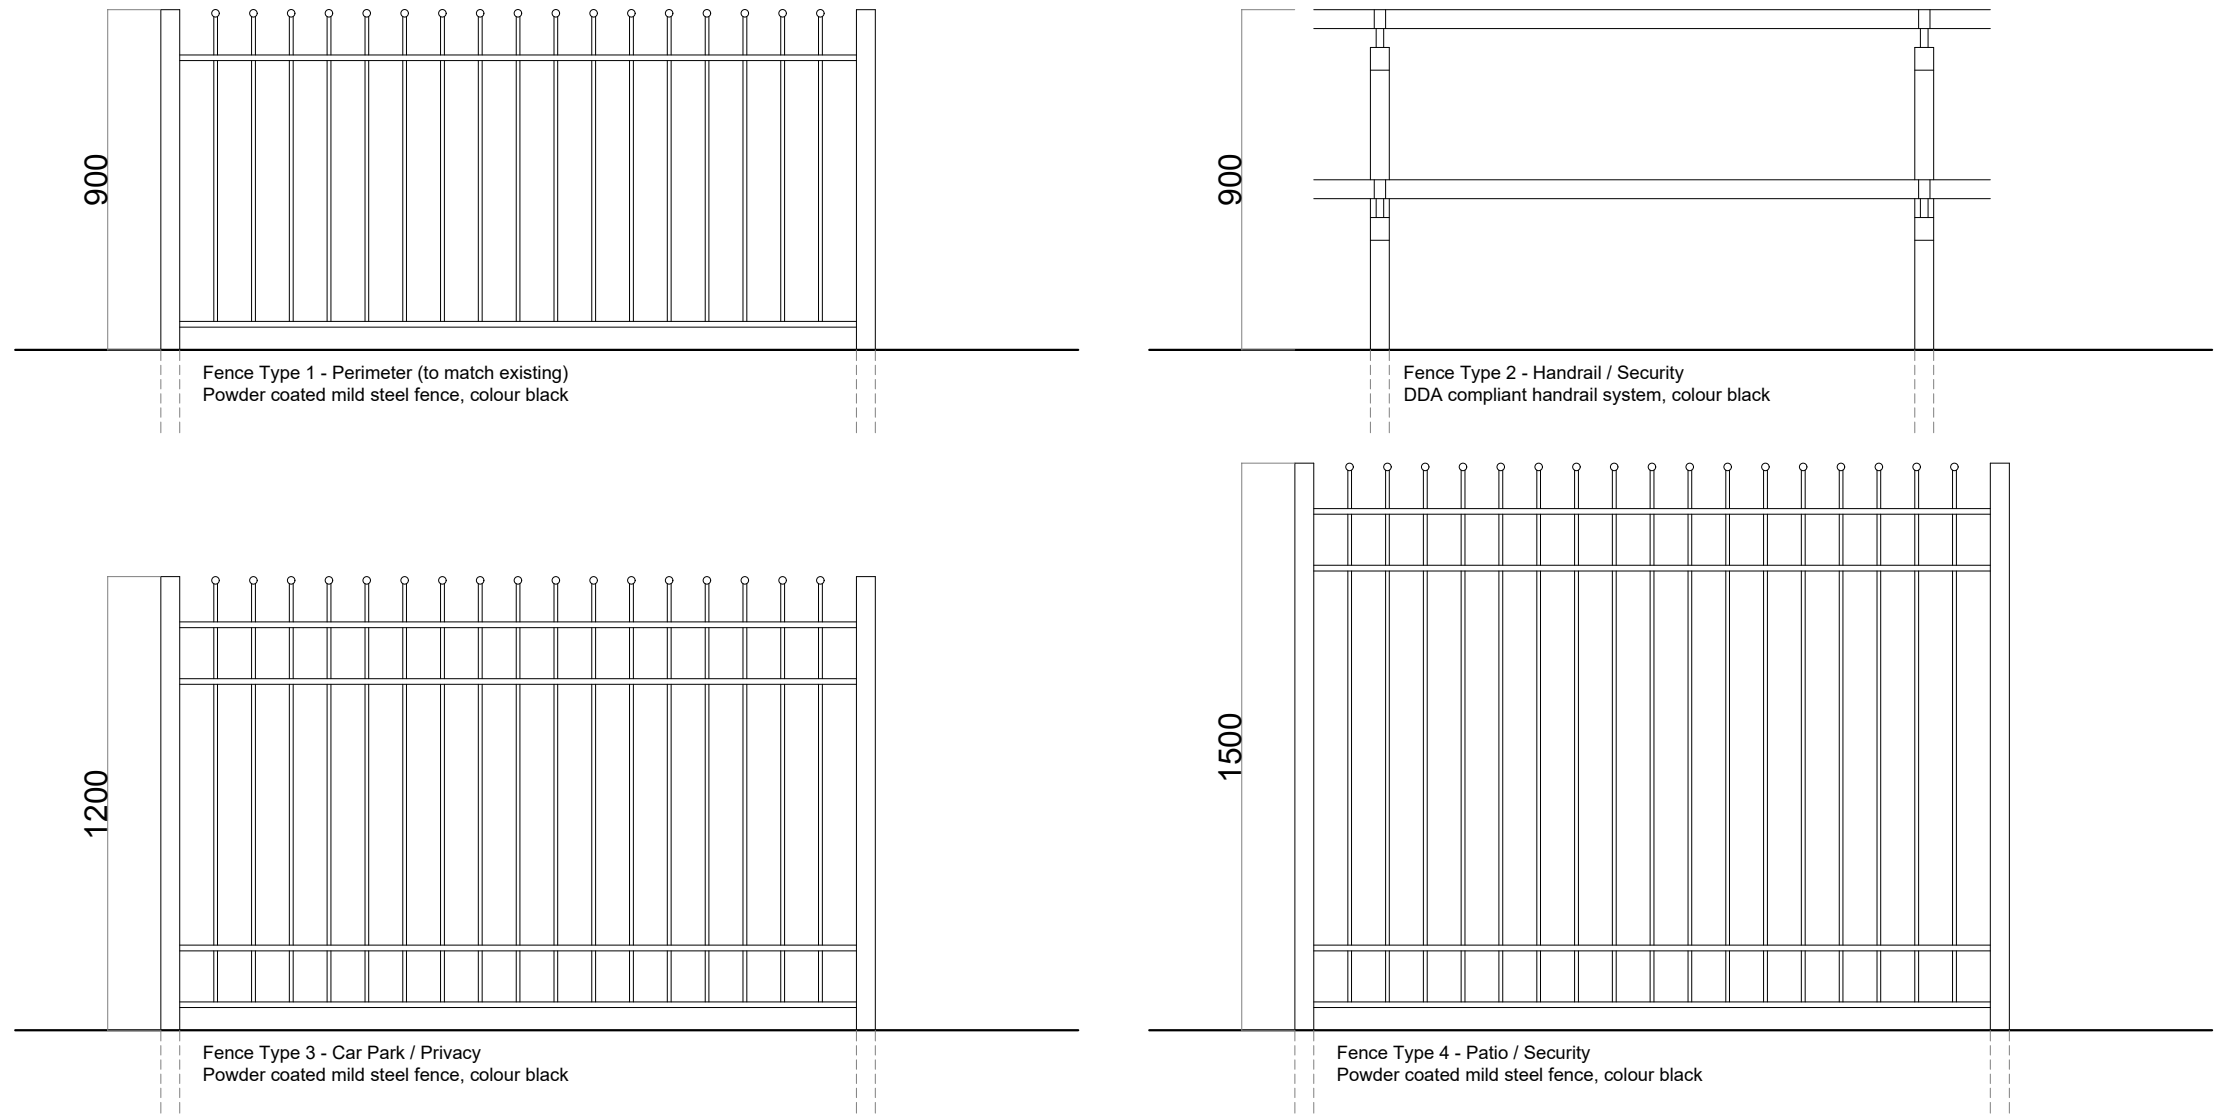

General Notes
01: Dimensions must not be scaled from this drawing. If in doubt, please ask.
02: All dimensions are in millimetres unless noted otherwise.
03: All dimensions should be verified on site before proceeding with the work.
04: TADW Architects shall be notified in writing of any discrepancies.
05: © TADW Limited (UK) 2015

Legend

P1	Issued for comment	10.02.26	MH	BB
Issue	Description	Date	Drawn	Checked
Drawing Status P - Planning T - Tender C - Construction R - As Record				
For Approval				
tadw architects 				
Six St. Petersgate Stockport Cheshire SK1 1HD Ph 0161 477 6158 Fx 0161 480 8342 mail@tadw.co.uk www.tadw.co.uk				
Client	Rochdale Boroughwide Housing			
Job	Fieldway Rochdale, OL16 4BX			
Title	Proposed Stair Canopy, Signage and Fencing			
Scale	1:50 @ A1			
Note - Prints from PDF files may not be to scale, check accuracy against scale				
1 2 3 5m 1:50				
Job Number	Drawing Number	Issue		
251366	11	P1		