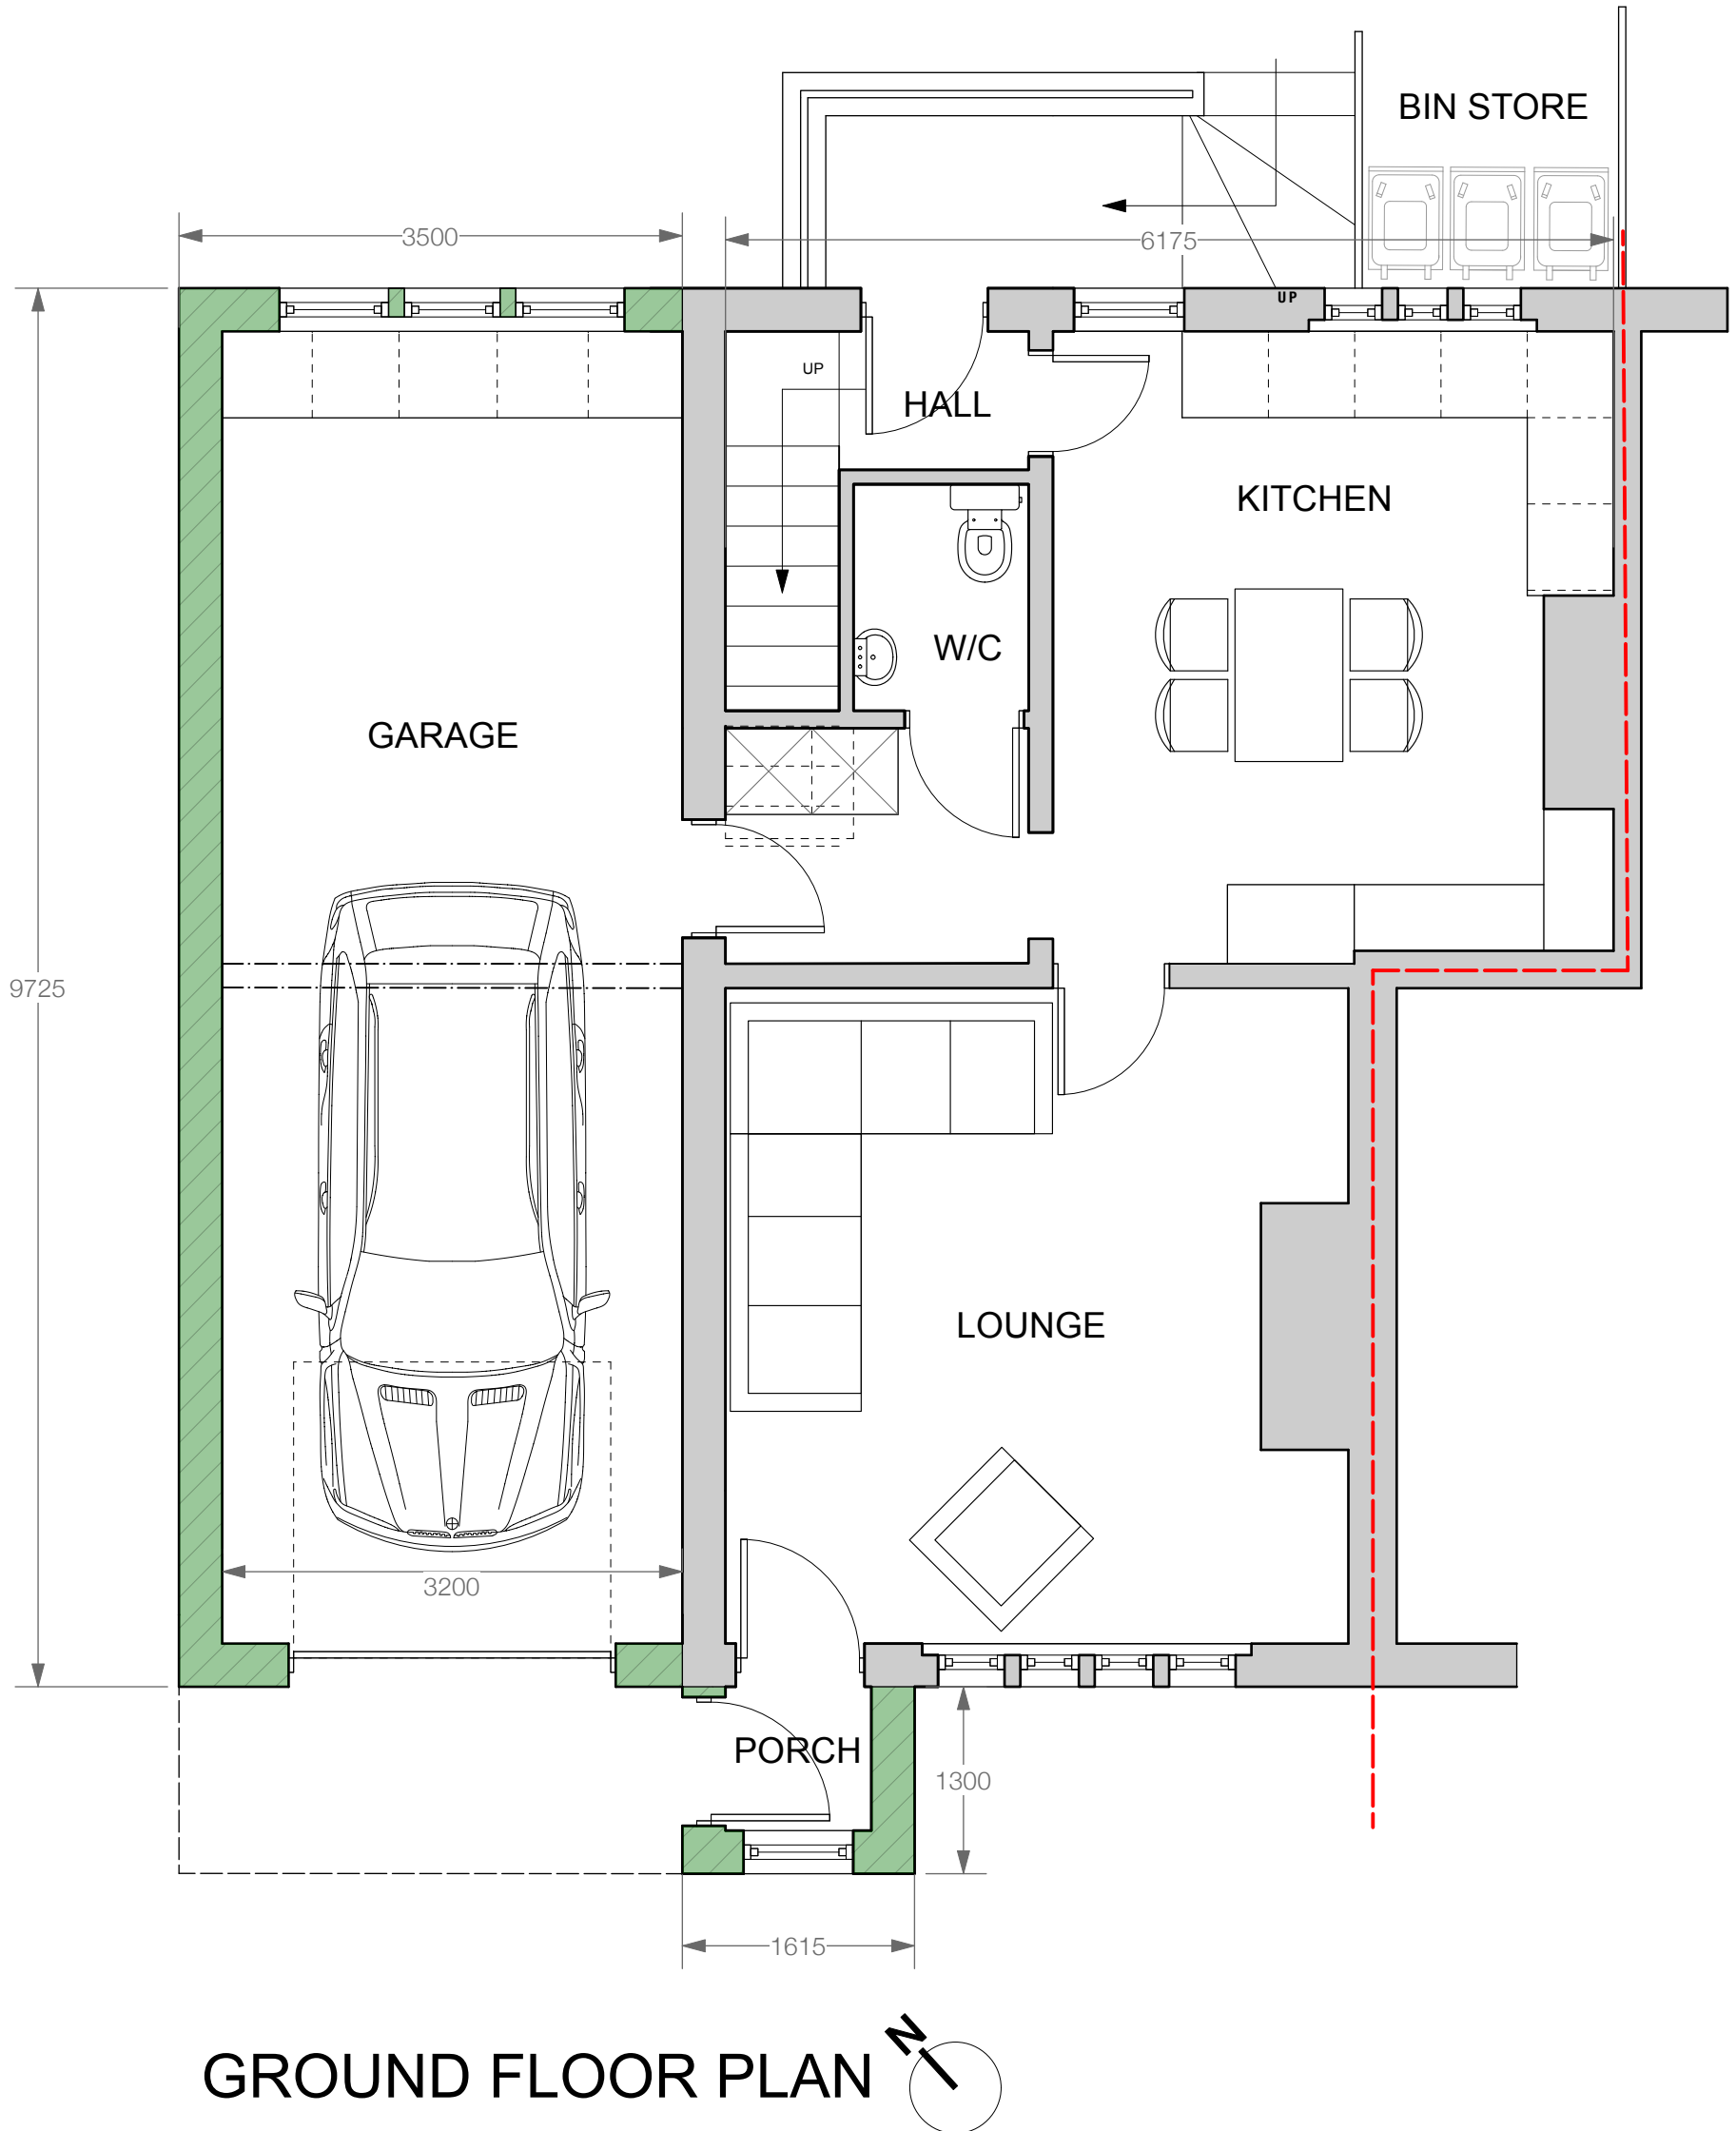
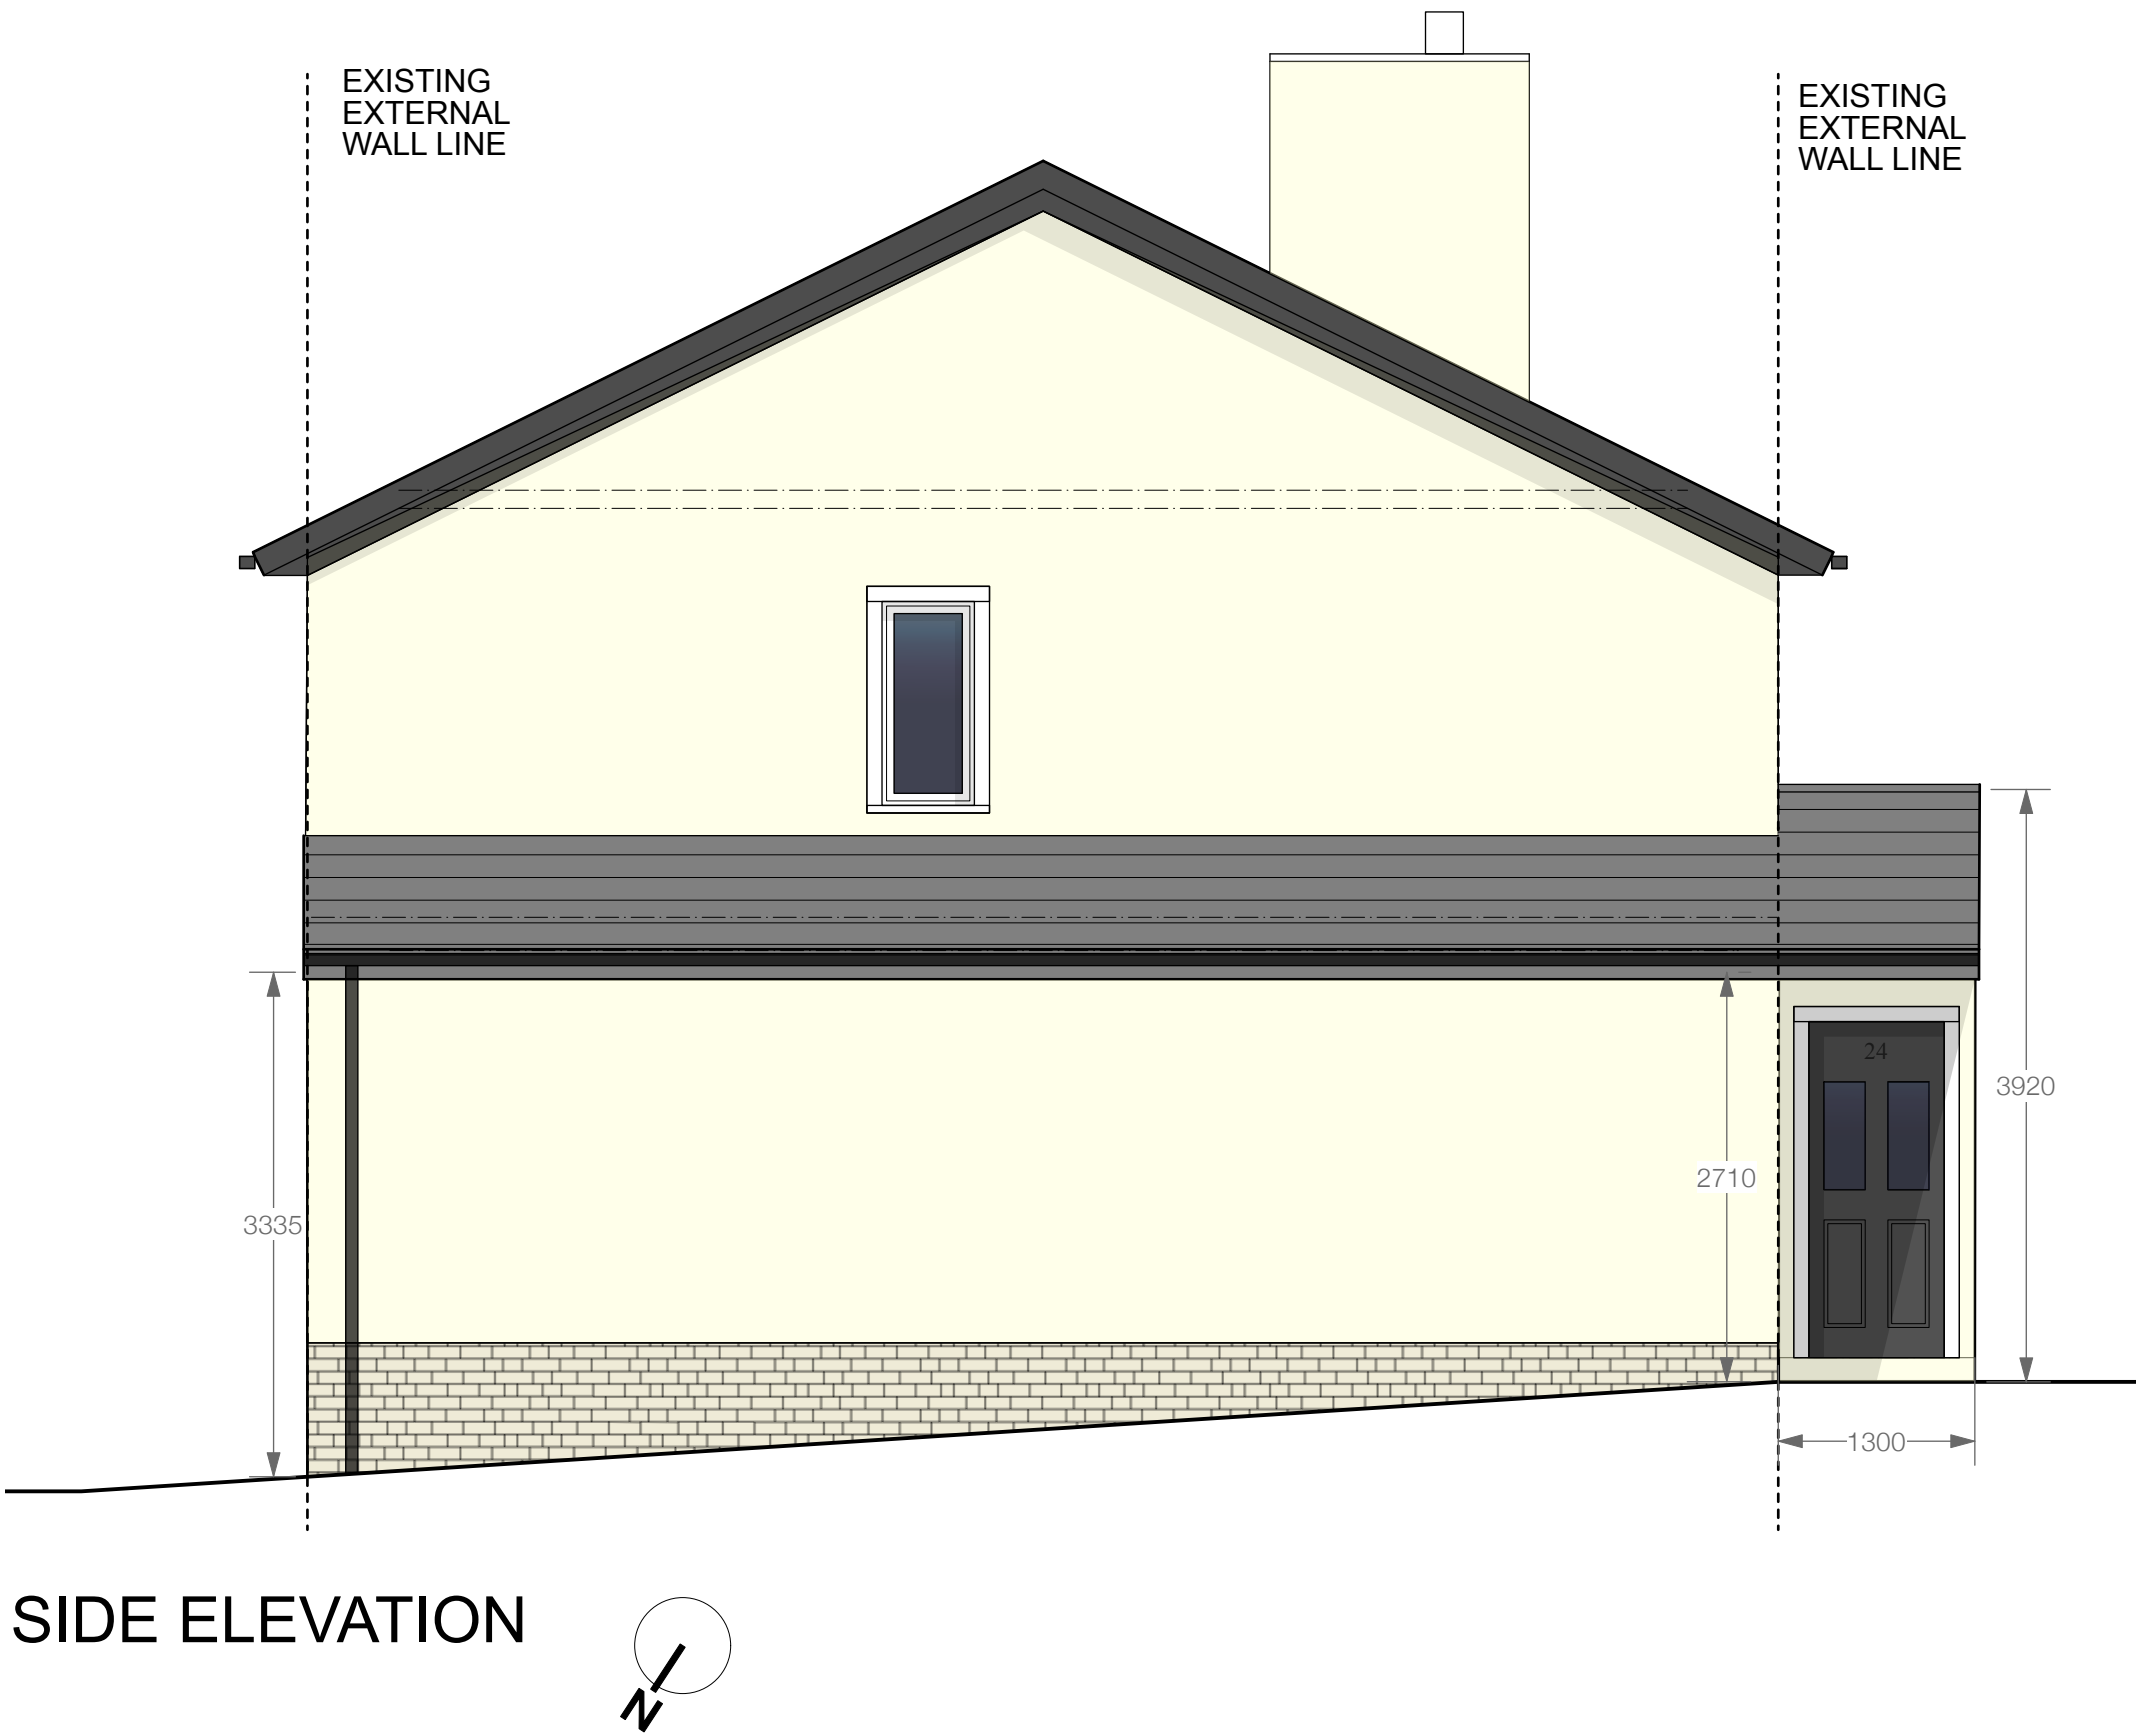
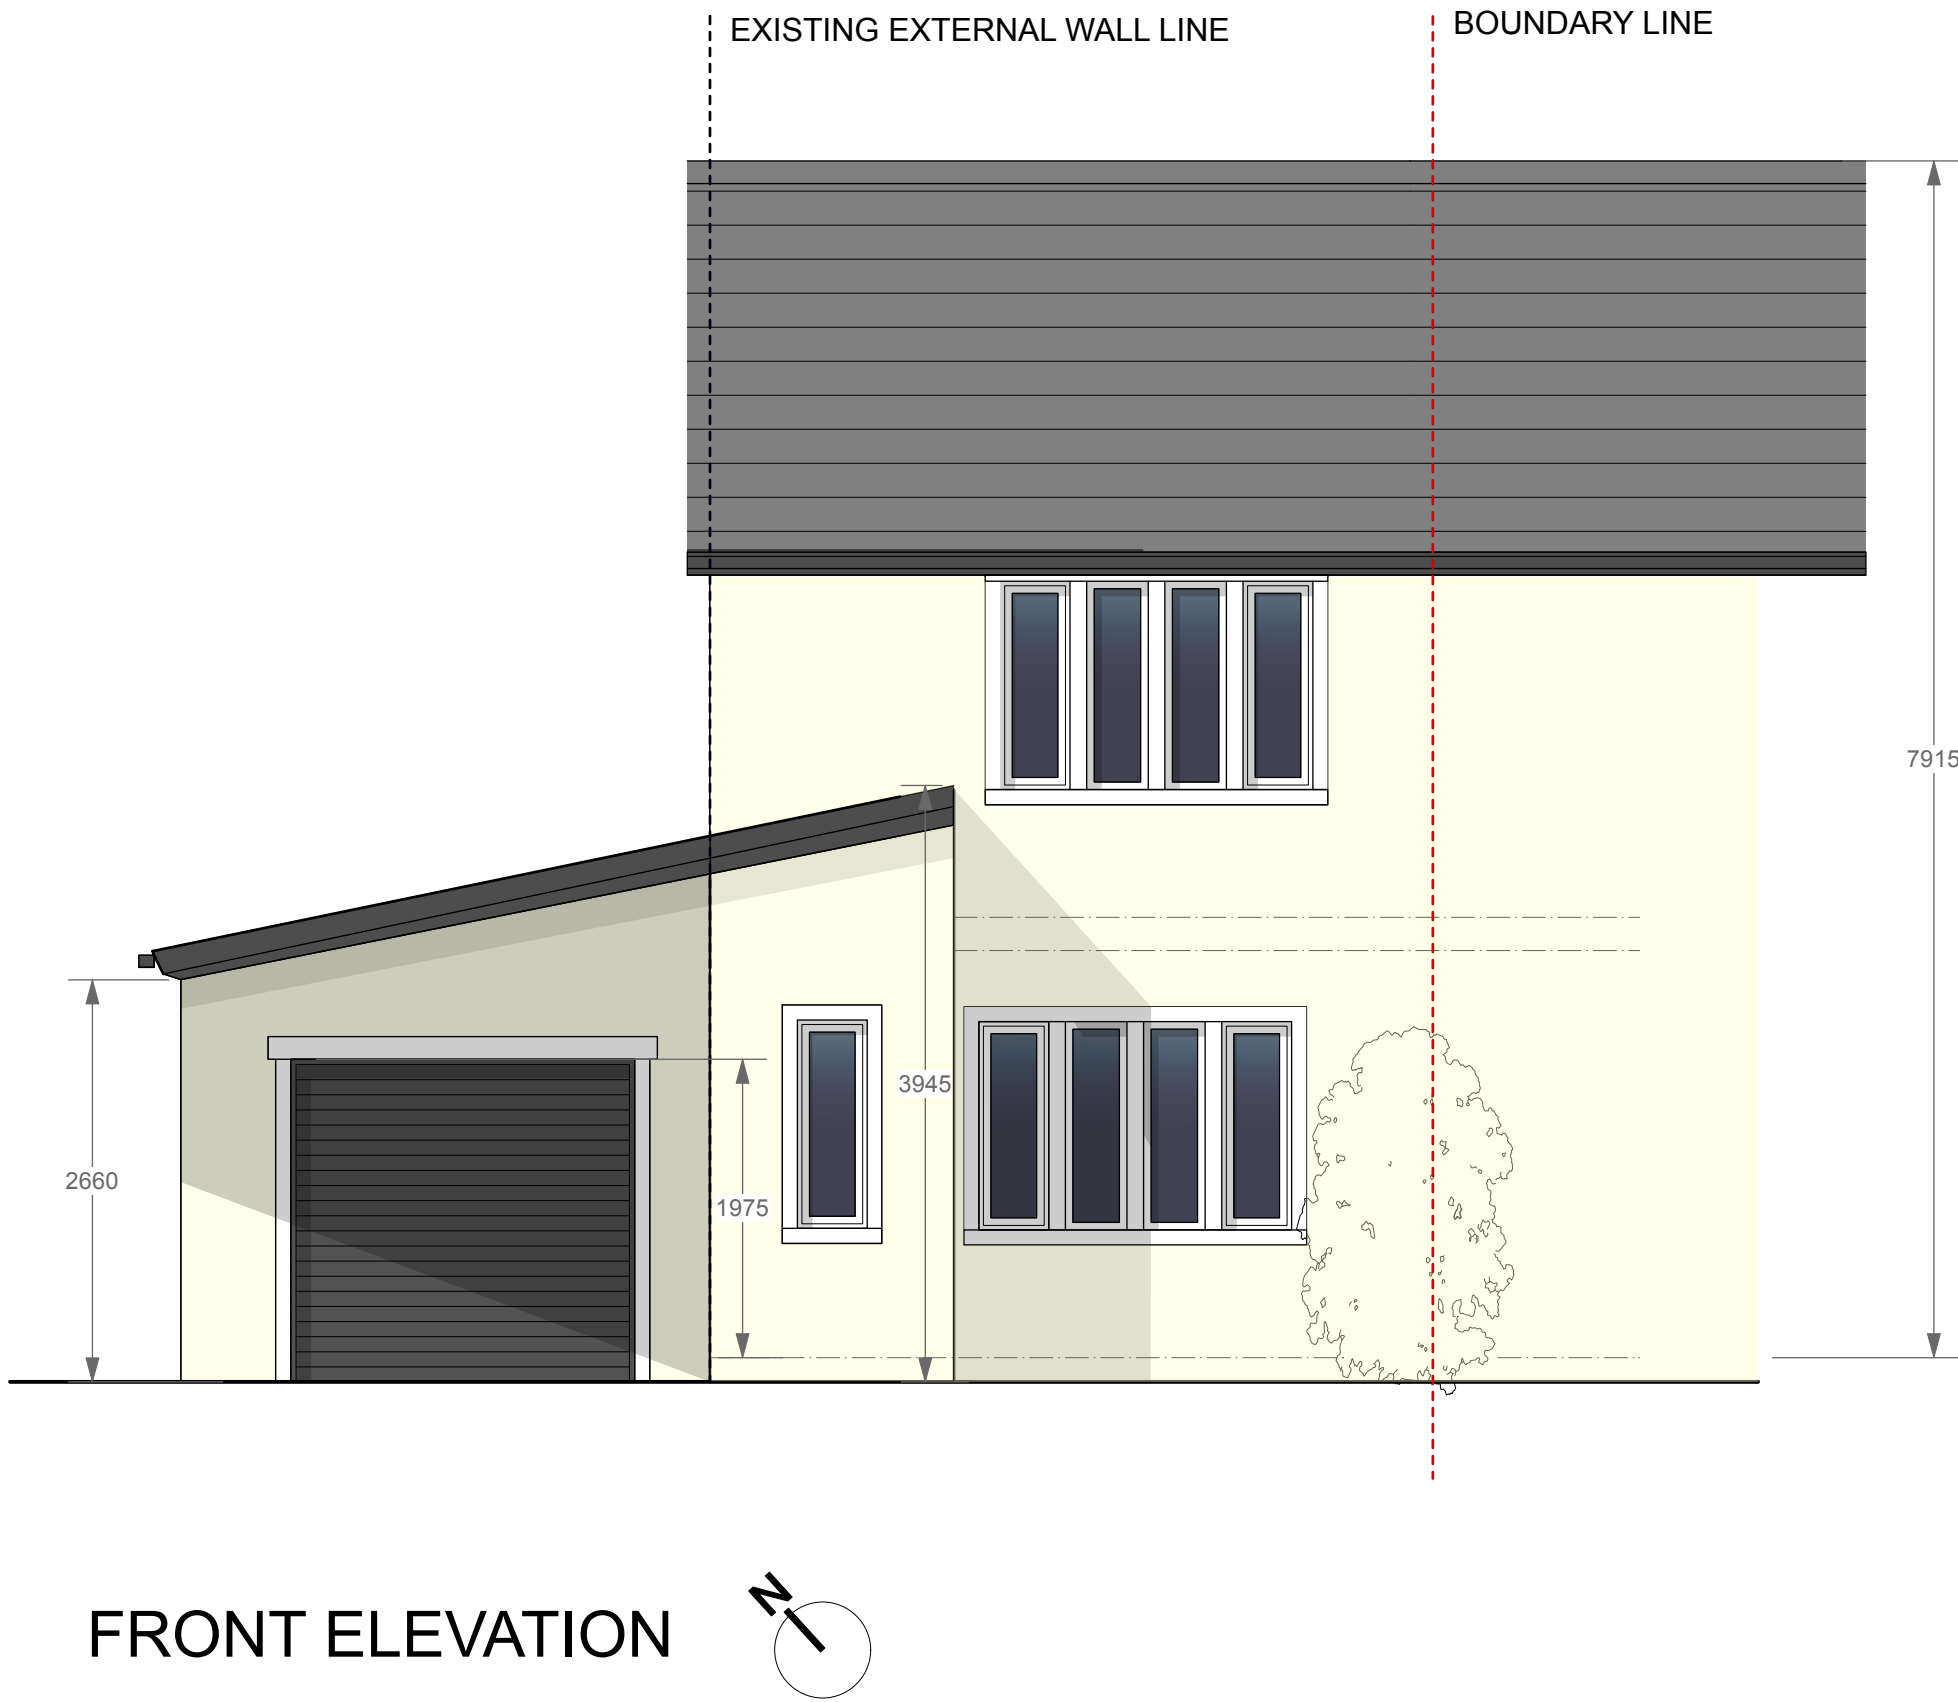
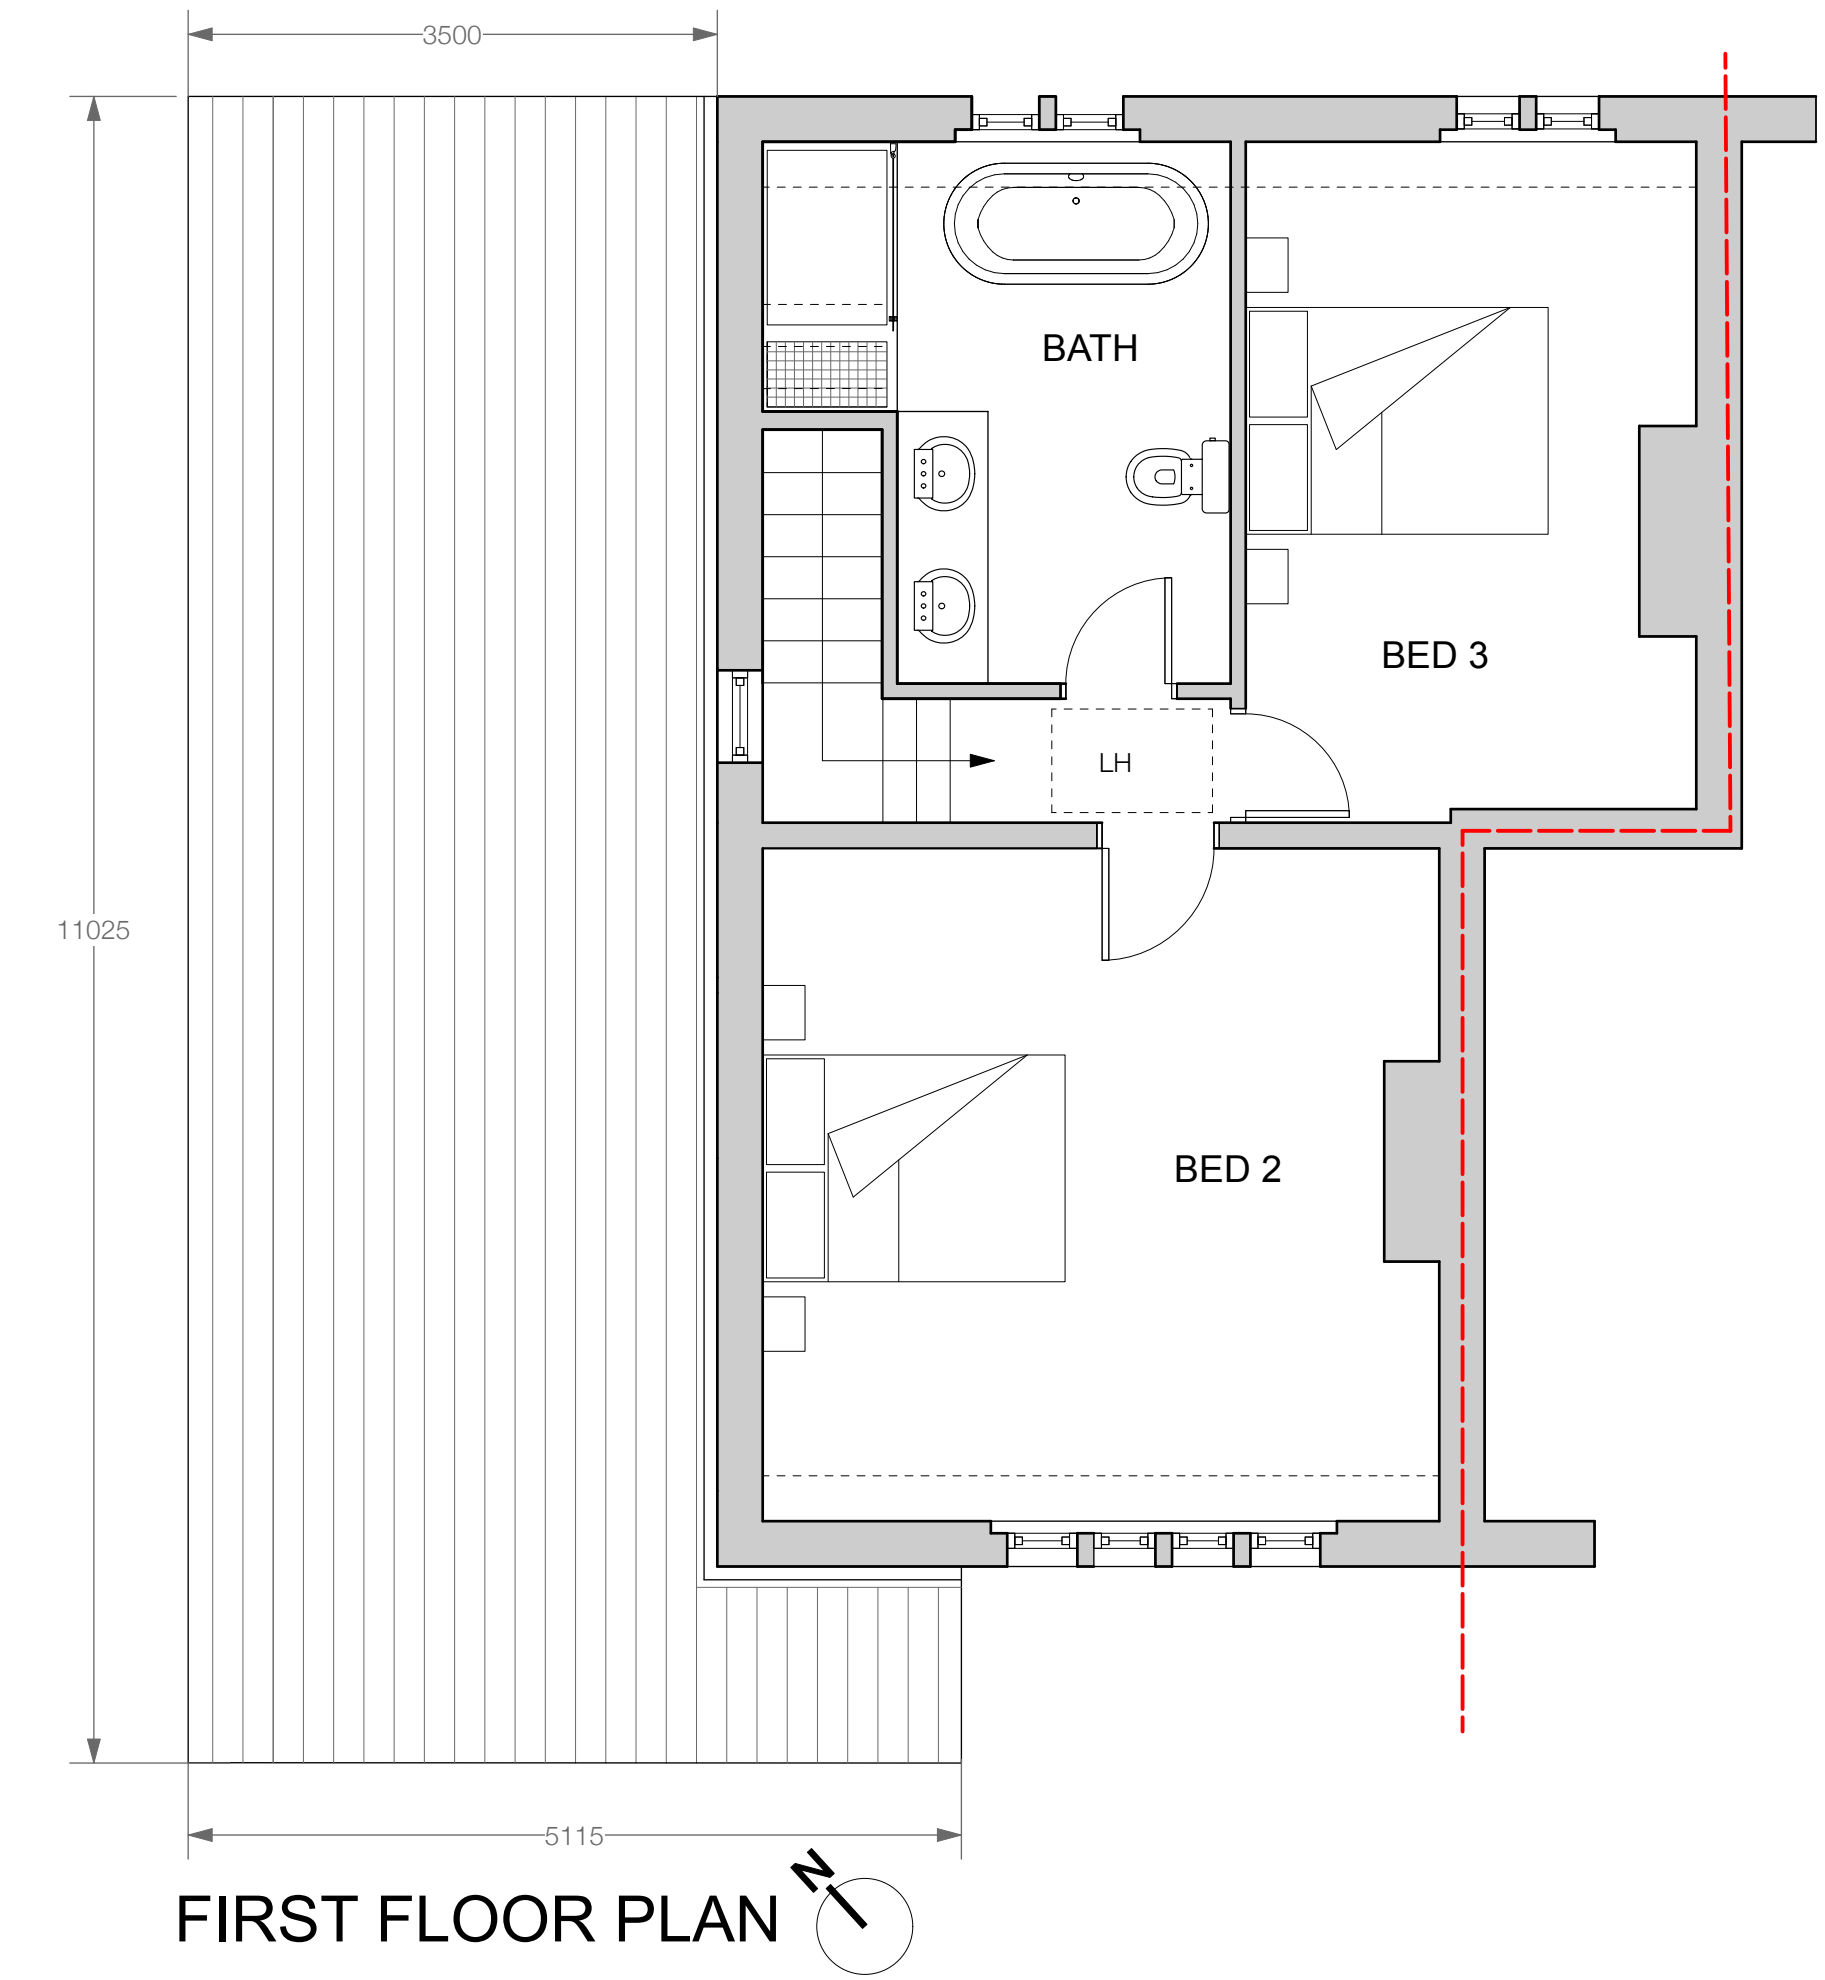


Revision
Project
Front and Side Extension
Address
**24 Dean Head, Todmorden Rd,
Littleborough, OL15 9LZ**
Client
Mr A Bassett
Drawing
Plans and Elevations as Proposed

storah architecture
Chartered Architects
RIBA Chartered Practice

www.storah.com mail@storah.com 01706 813214
Scale Sheet Size Date Drawn
1:50 ISO A1 Sept 25 MB LA AB

Drawing Number Revision

25-054 - 210