




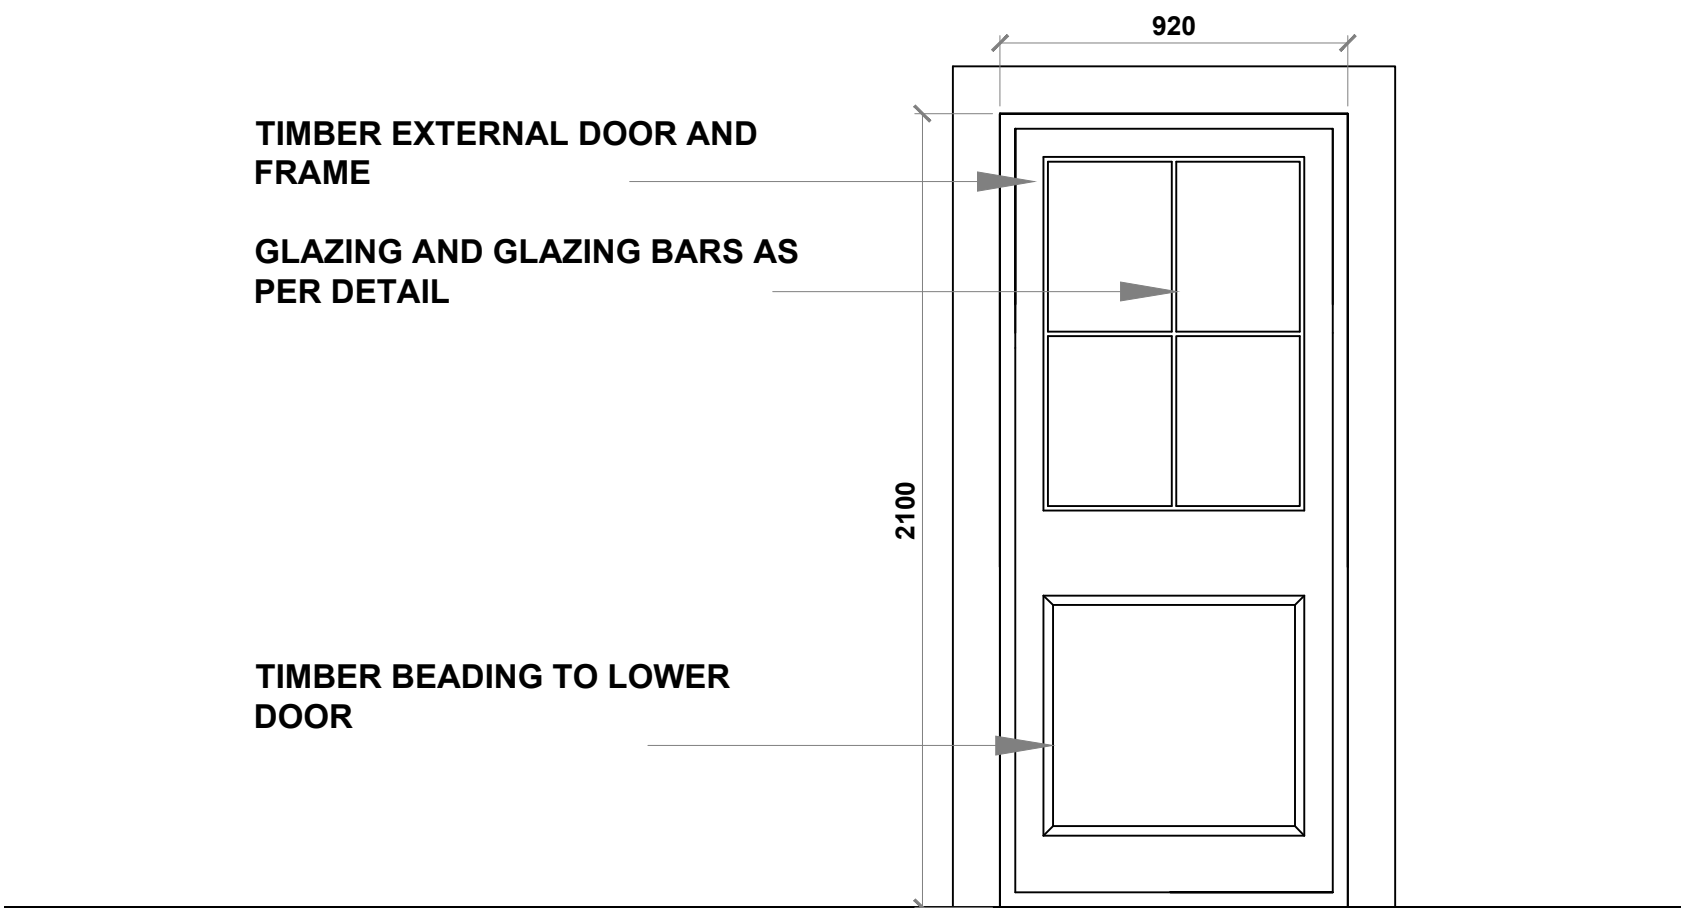


Proposed Door Elevation 1:20

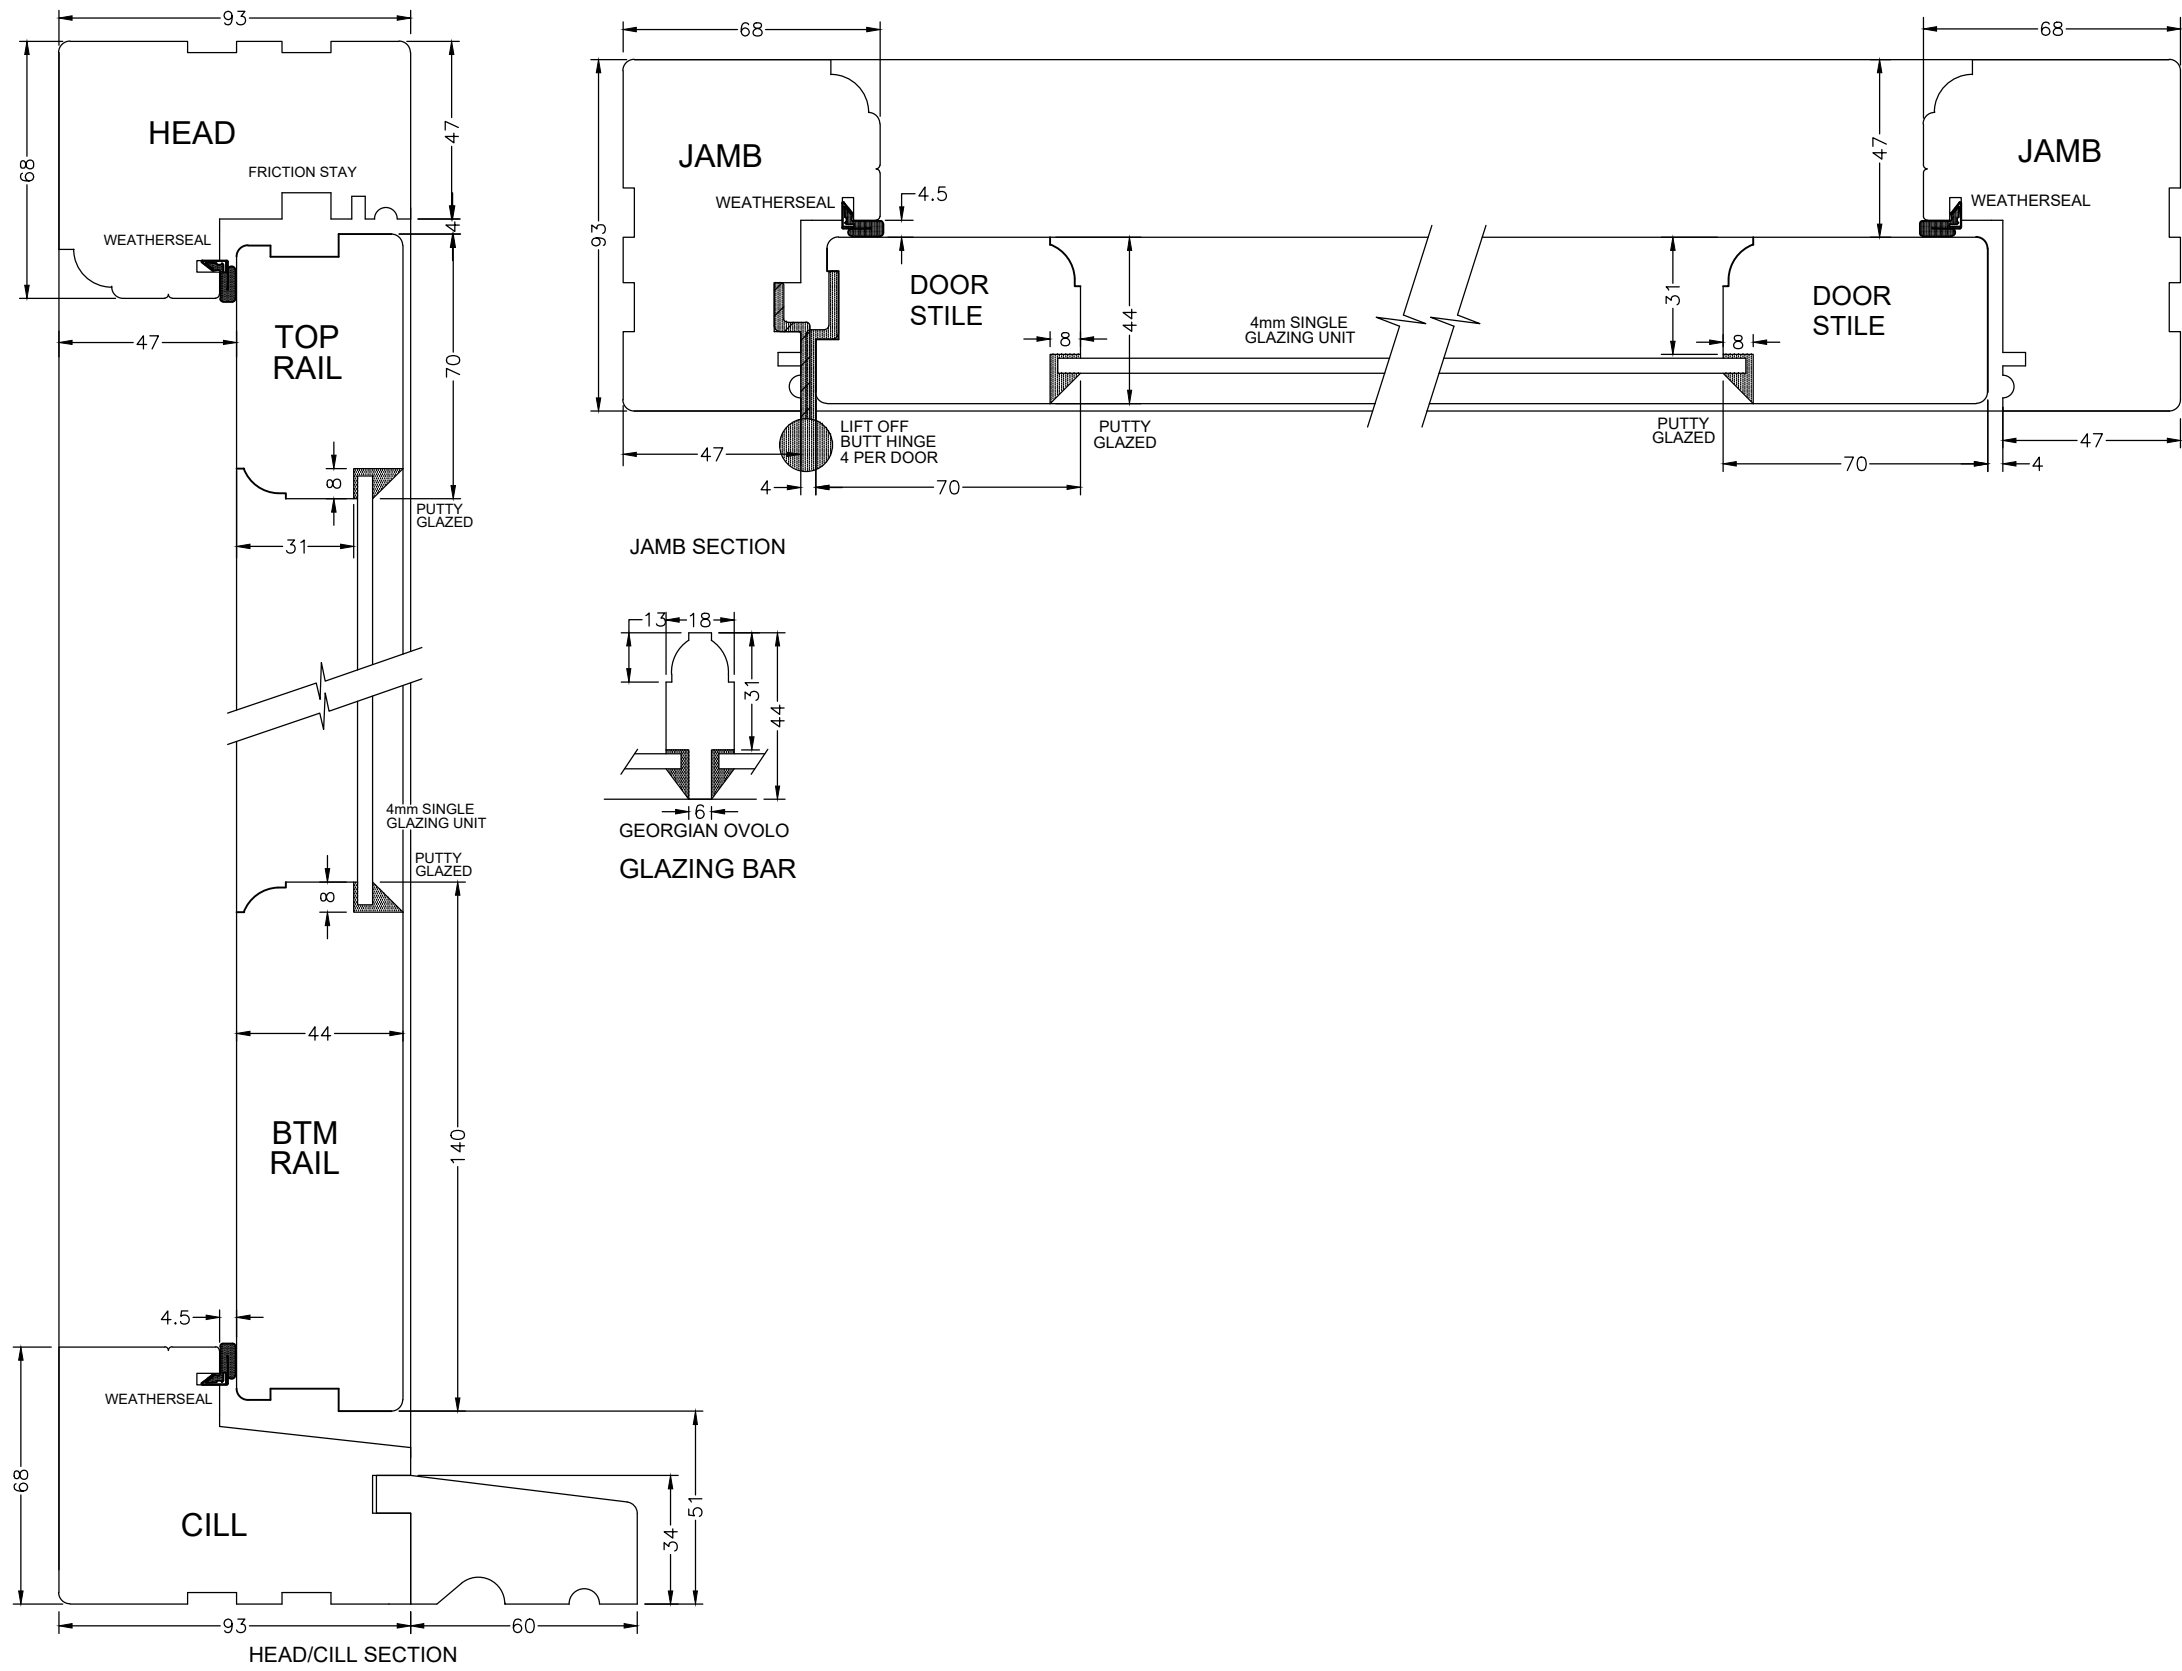

Proposed Door Section 1:2

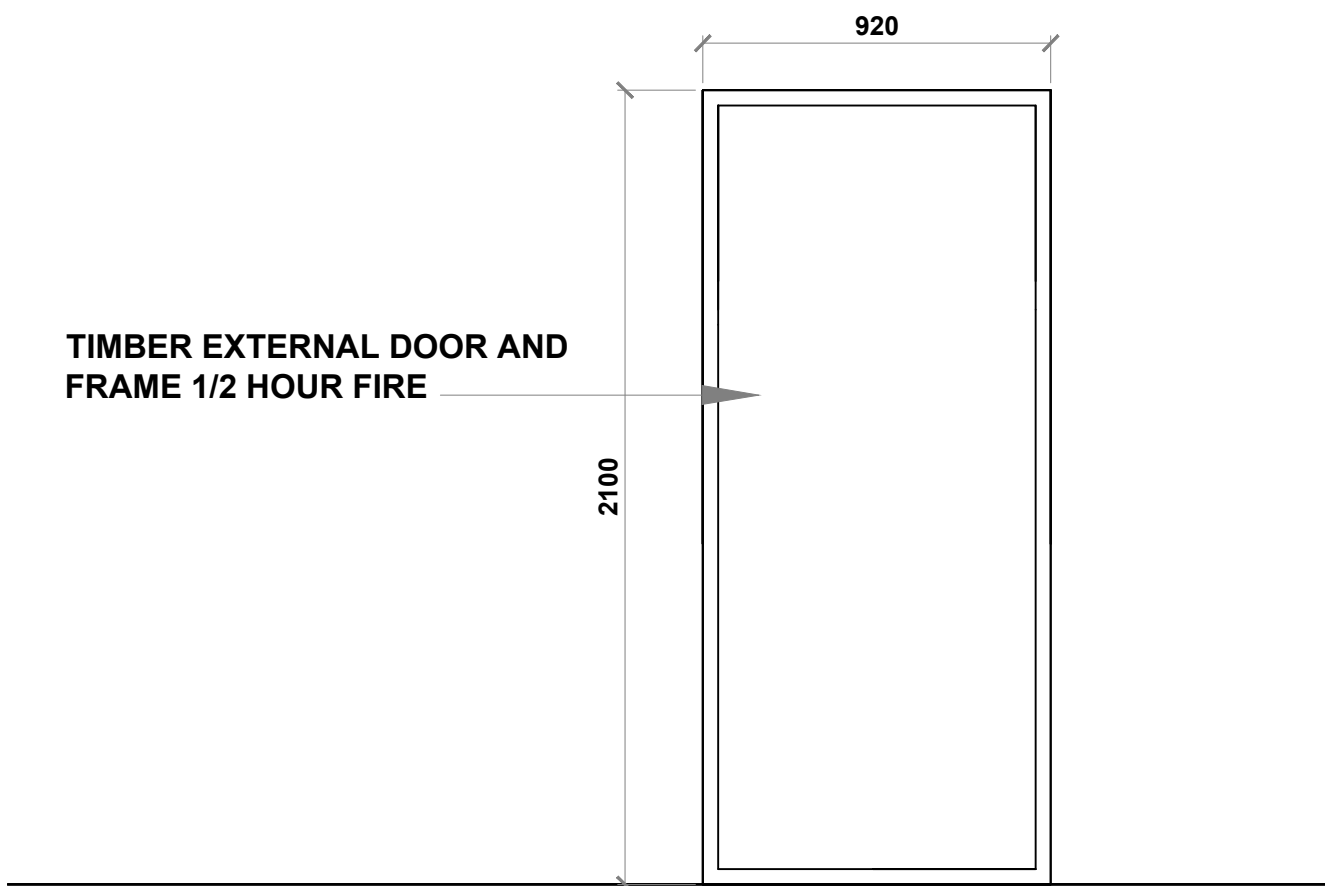

Proposed Door Elevation 1:20

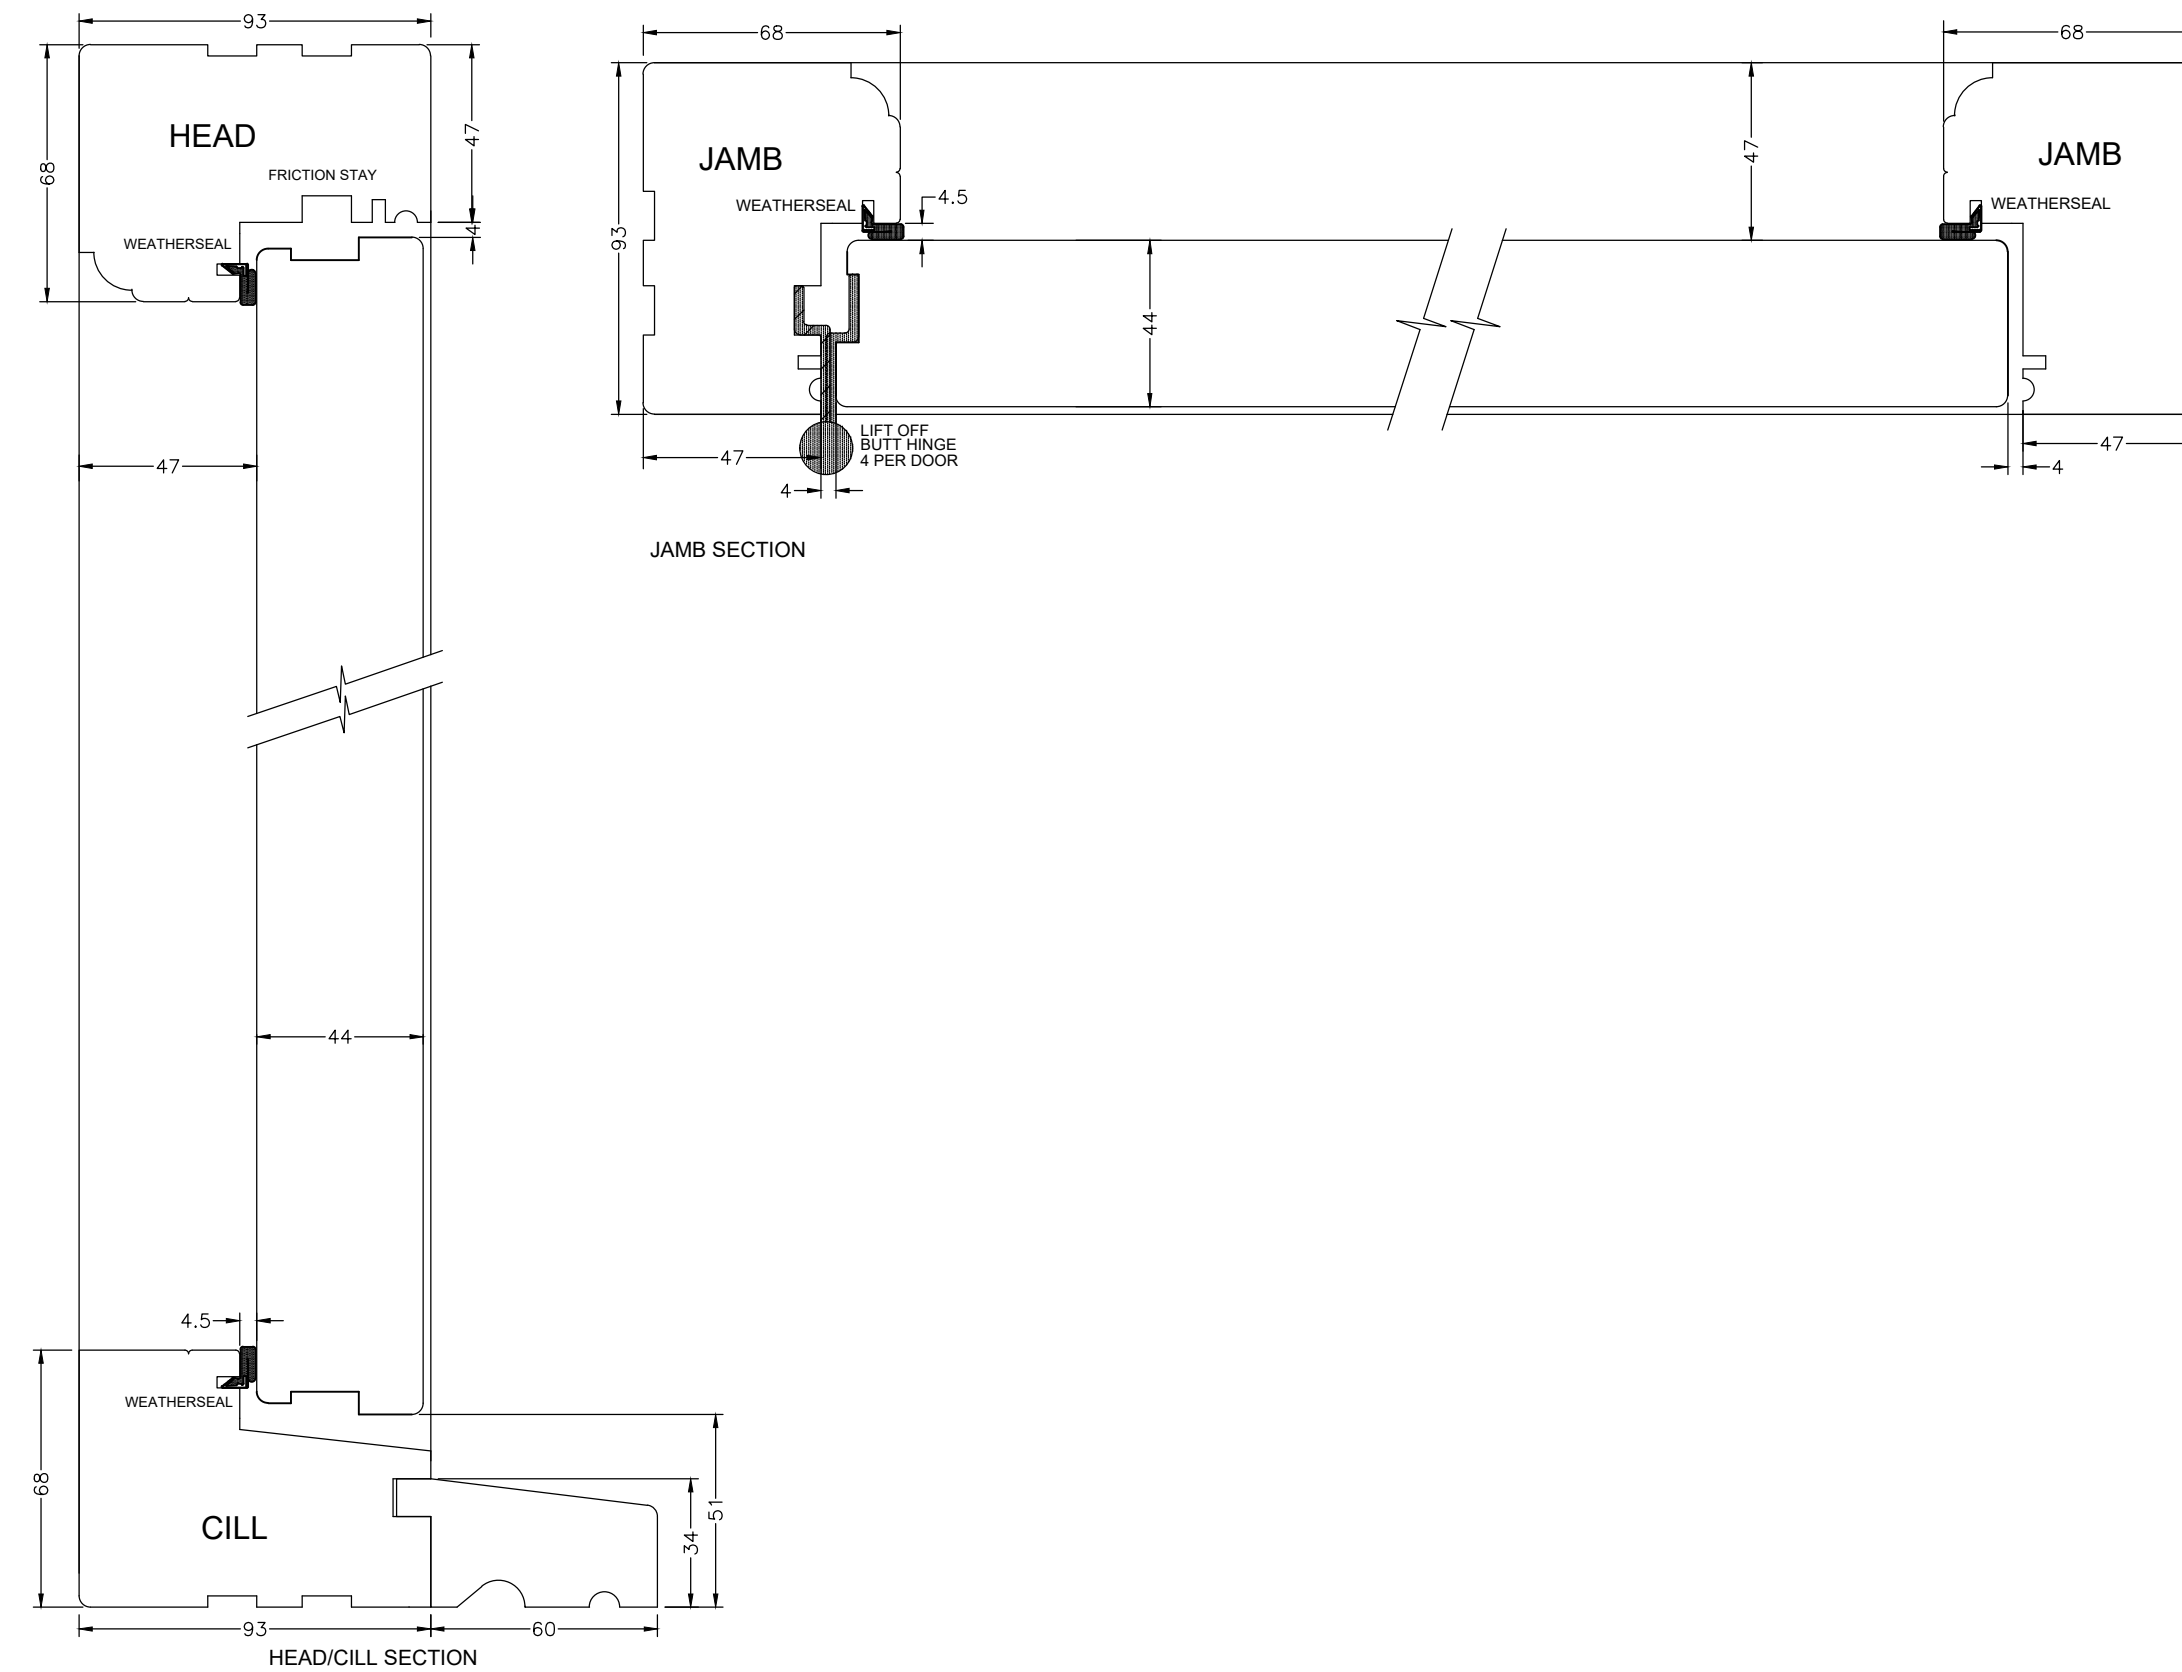

Proposed Door Section 1:2

Notes			
©	This drawing and all the information hereon is copyright and remains the property of MAC DZIGN, any breach of this copyright will be prosecuted. Wherever figured dimensions are given they are to be accepted in preference to scaled sizes. The contractors are responsible for verifying all dimensions shown hereon before putting any affected work in hand.		



Client:	Stonegate Group 3 Monkspath Hall Road Solihull B90 4SJ		
Site:	The Globe Inn, Wardle		
Title:	Proposed Door Details		
Scale: 1:50 / 1:100 @ A1	Date: SEP 2025	Dwn No:	Dwn: MC