


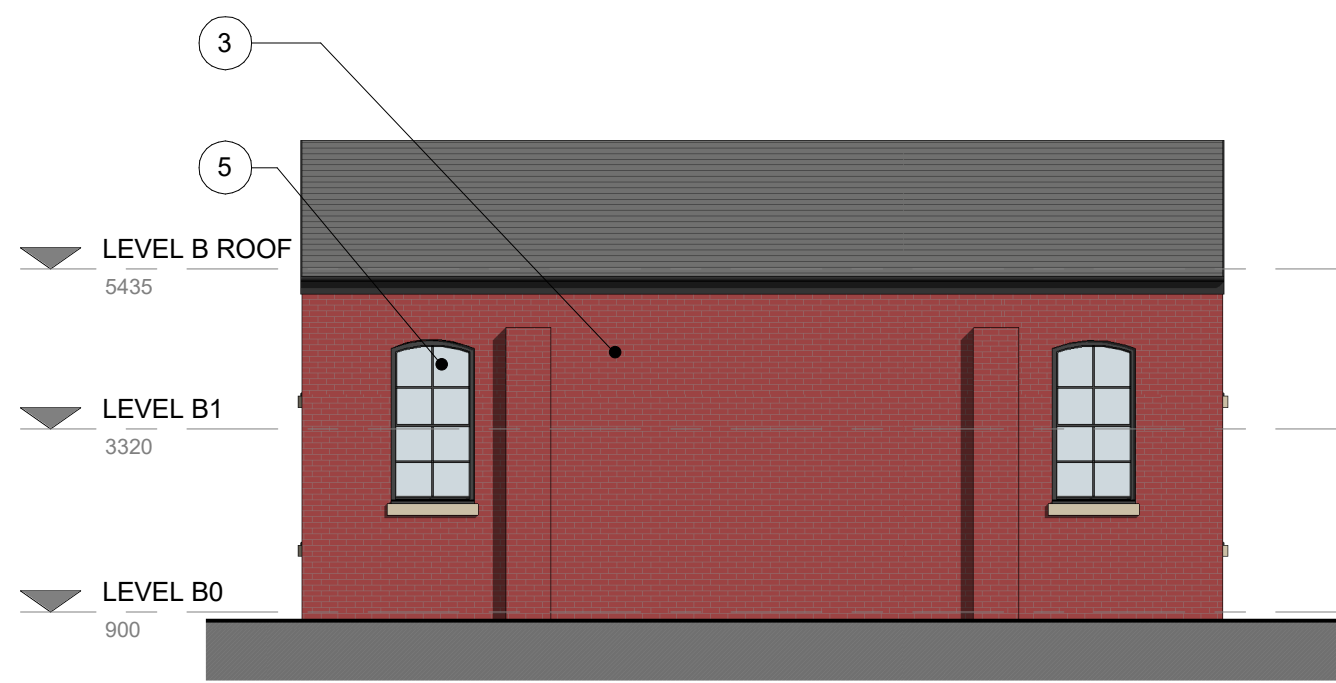


1. Front - Proposed Building B
1 : 100




2. Left Side - Proposed Building B
1 : 100




3. Rear - Proposed Building B
1 : 100

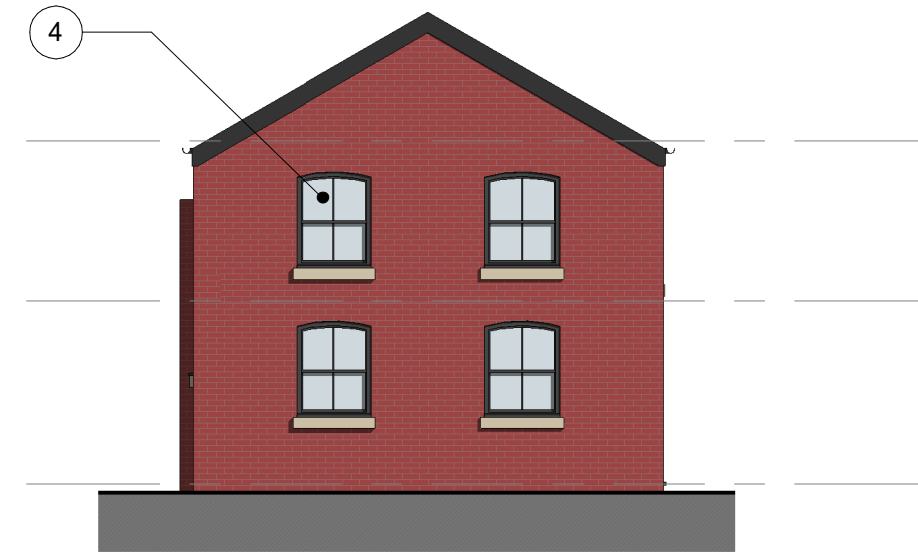

4. Right Side - Proposed Building B
1 : 100

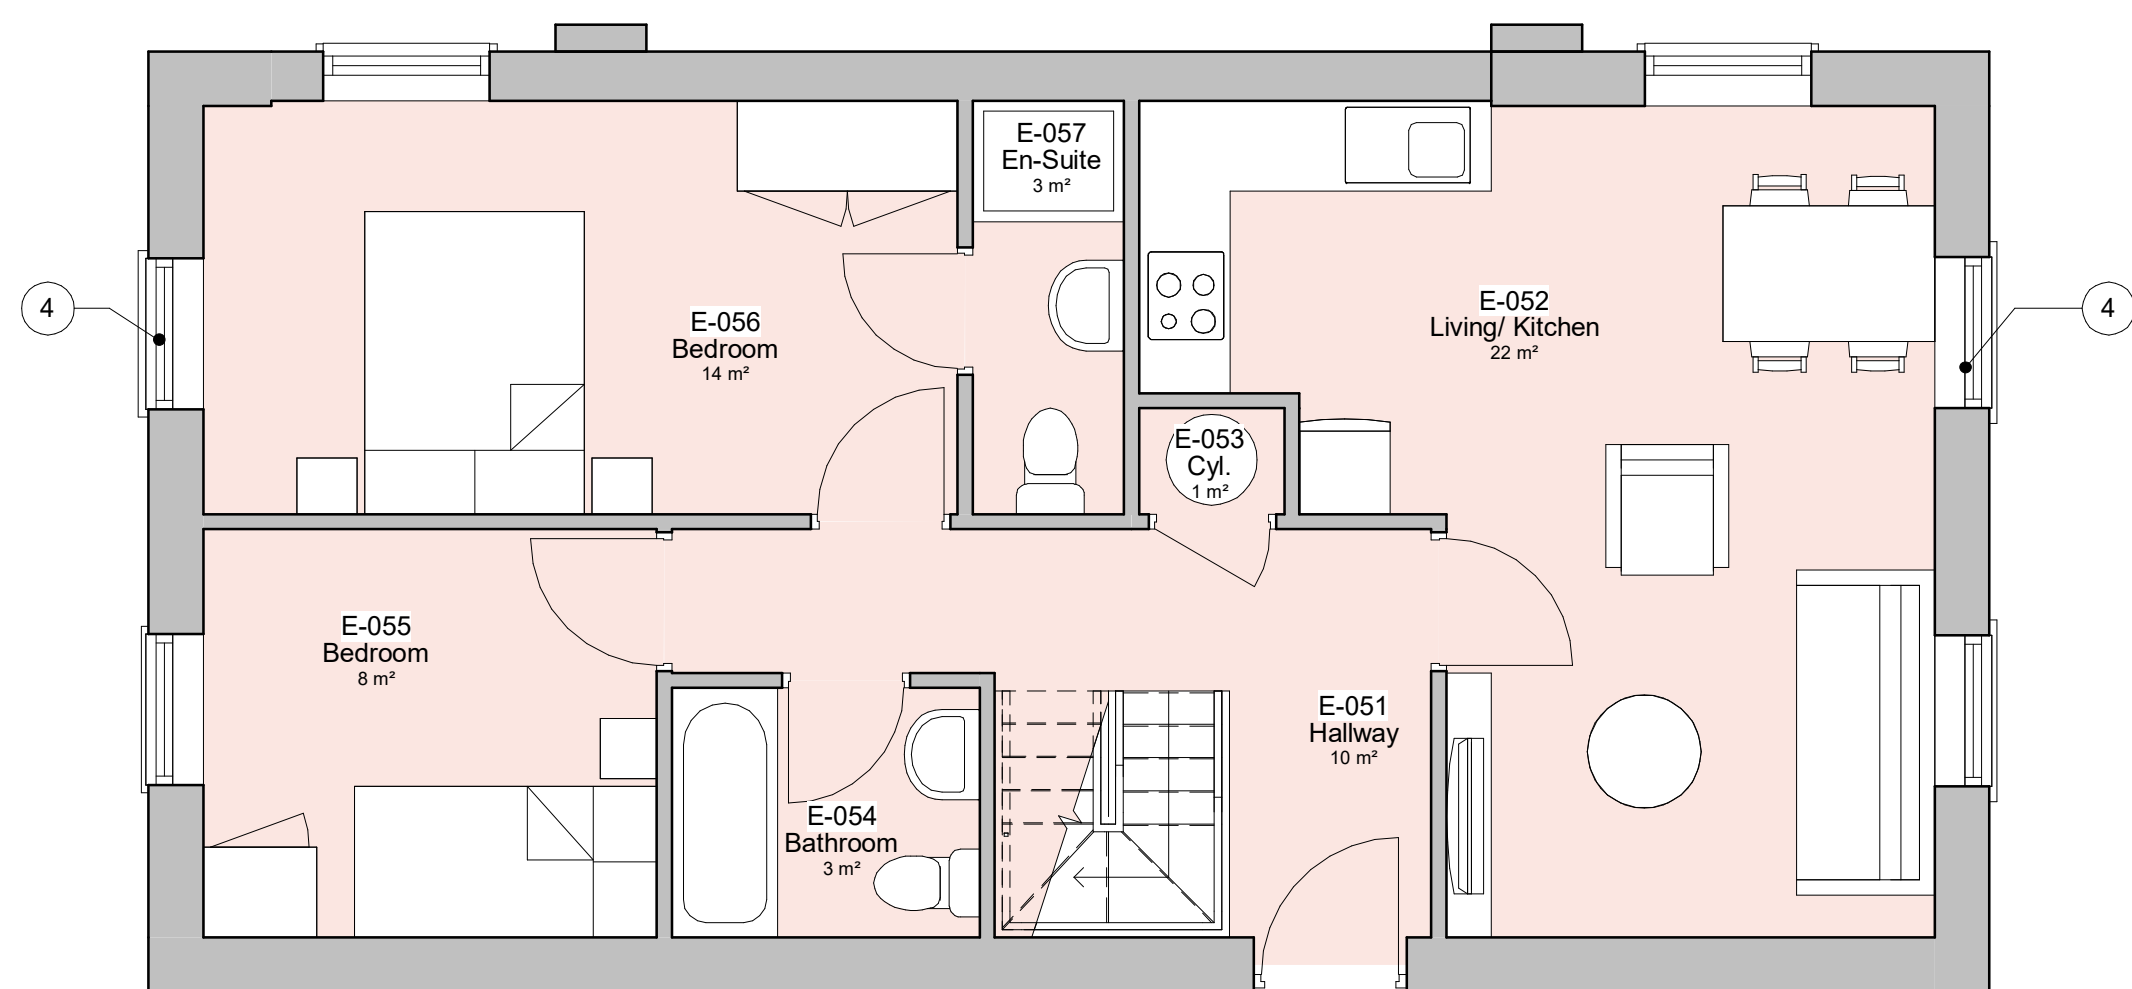

5. Level B0 - GA Proposed
1 : 50

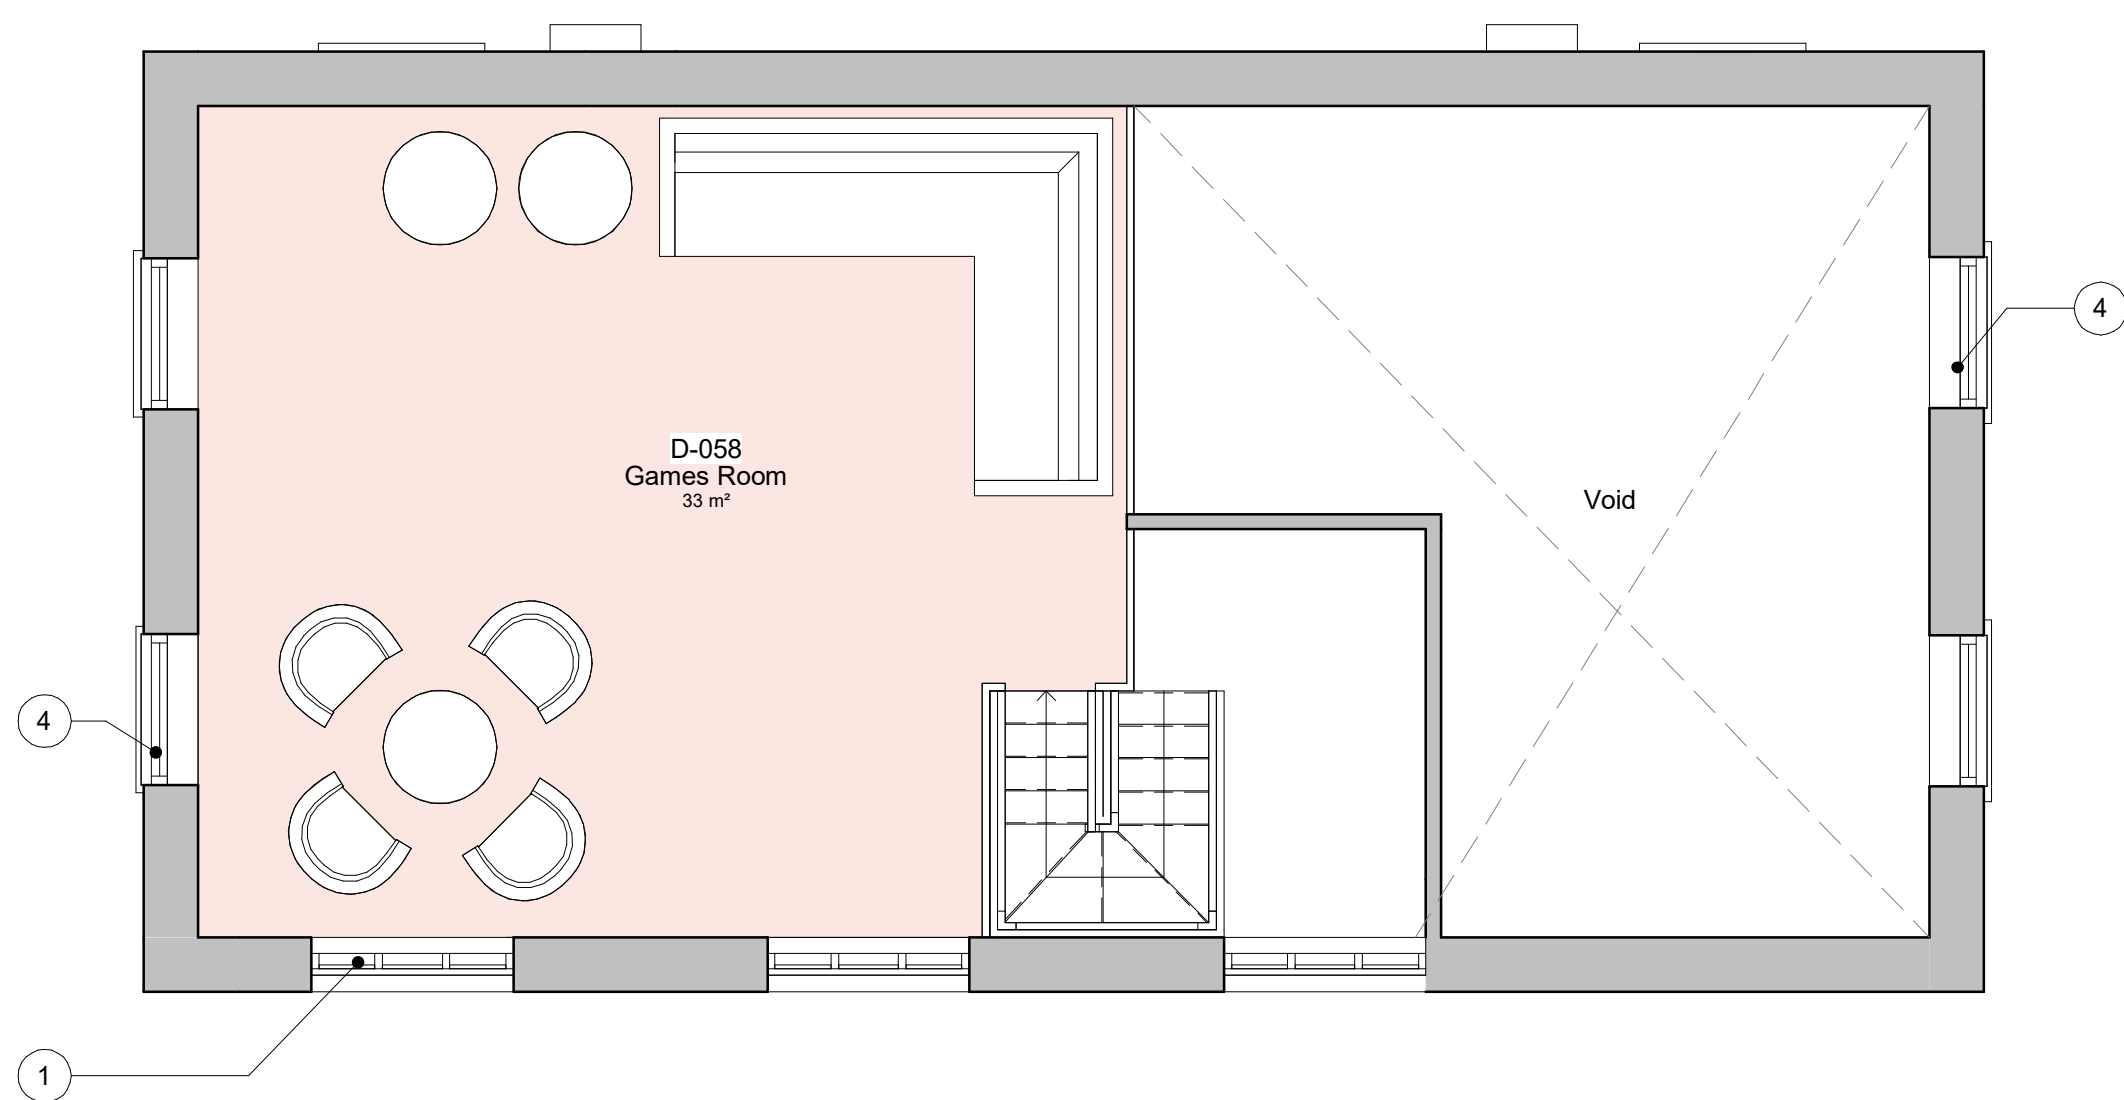


6. Mezzanine B1 - GA Proposed
1 : 50

Aptment Name	Area	Occupancy
E	96.3m ²	2B3P

Note Block - Plans/ Elevations - Building B

- Existing timber glazed windows to be retained and repainted. Replace only where necessary, matching original size and style.
- All rainwater gutters, downpipes, and fittings to be metal, finished in black.
- Remove existing roller shutter and infill opening with matching bricks and lime mortar. Make good flush with surrounding wall; avoid abrasive cleaning to protect historic fabric.
- New painted timber glazed windows to match the existing arched style. Reveal depth to be 75 - 100mm from the face of the brickwork.

General Note - Carry out toothed brick repairs using lime mortar; remove redundant fixings; avoid abrasive cleaning.

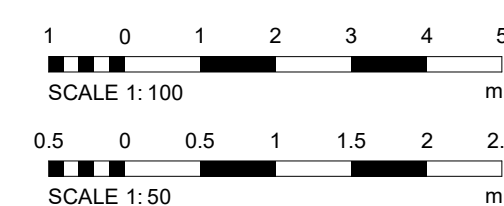

PROJECT	SCALE B A1	DATE	DRAWN BY
Church St Ind Estate	As indicated	DEC 24	CW
CLIENT	STATUS	PROJECT NO.	DRAWING NO.
Ventures Uk Ltd	PLANNING	DA24072.1.	005.
TITLE	PROJECT NO.	DRAWING NO.	REV.
Proposed GA Plans and Elevations- Building B	DA24072.1.	005.	4
NOTES	DESCRIPTION	REV.	DATE
DEBTAL ARCHITECTURE www.debtal.co.uk	4 Planning Amendments 3 Planning Amendments 2 External alterations highlighted 1 Structural alterations highlighted	CW	24/02/25 13/09/25 10/02/25 20/04/25