The Ox Public House
Littleborough
SKETCH PROPOSAL

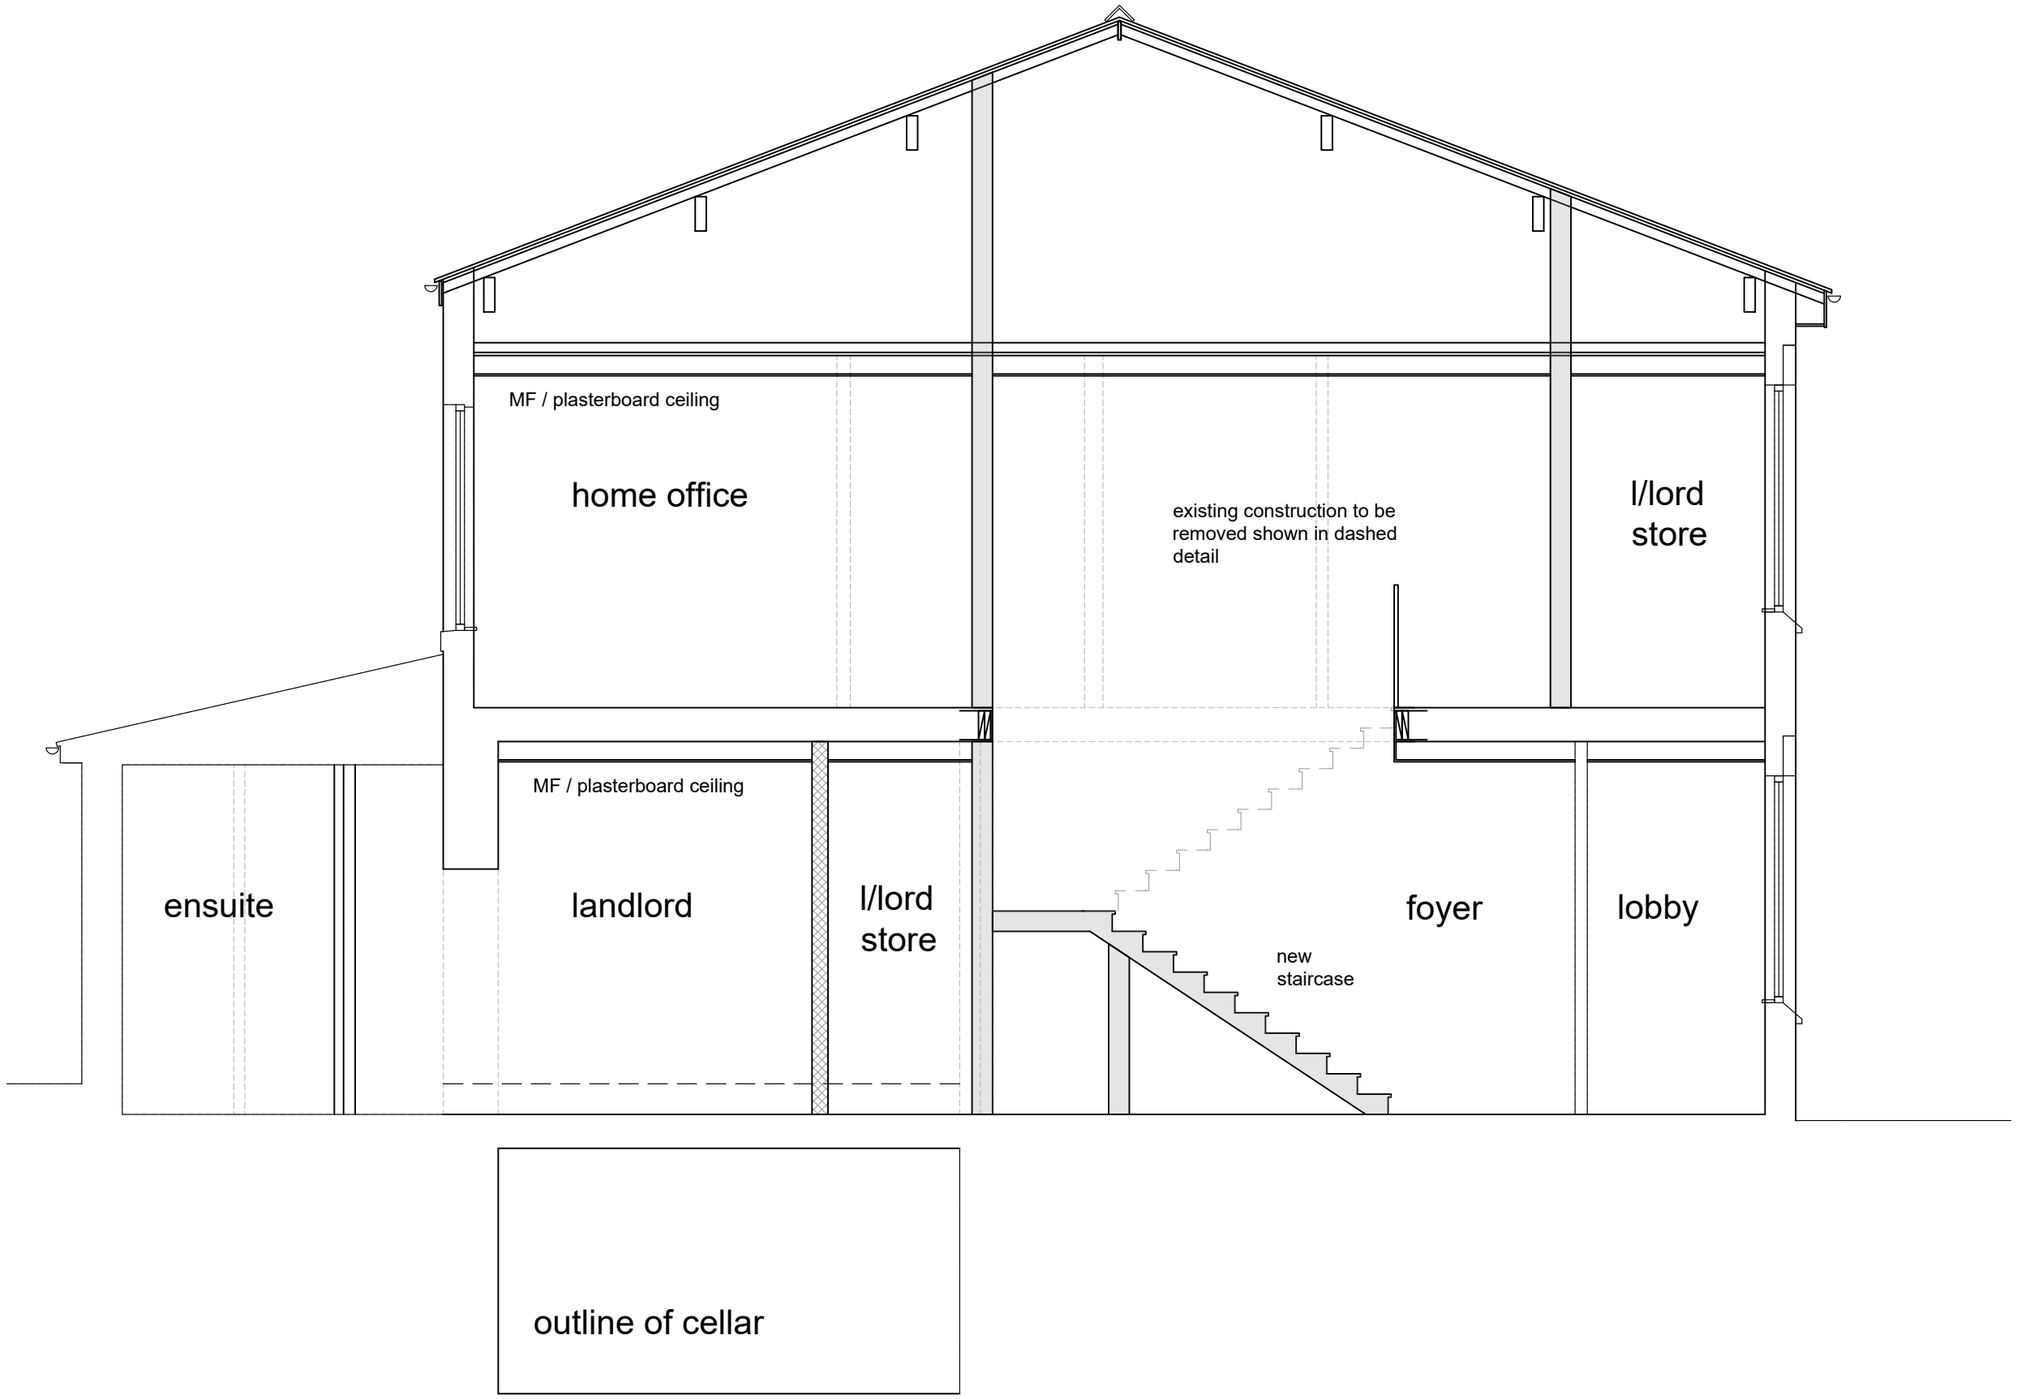

aj cocker associates
t. 01706 764 880
w. ajcockerassociates.co.uk

Proposed Typical Cross Section

scale 1 - 50

date: February 2026

scale: as noted@A3

dwg. nr: K242-06