
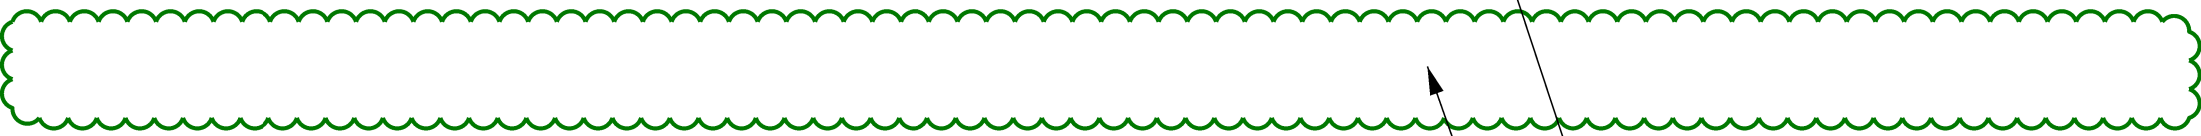


Notes:
Do not scale from this drawing.
All dimensions are in millimetres unless otherwise noted.
All dimensions to be checked on site before proceeding with work.
All omissions and discrepancies to be reported in writing to Project 3 Architects Ltd.
Areas indicated on this drawing are approximate and indicative only.
© Project 3 Architects Limited Registered in England & Wales Number 08021795.

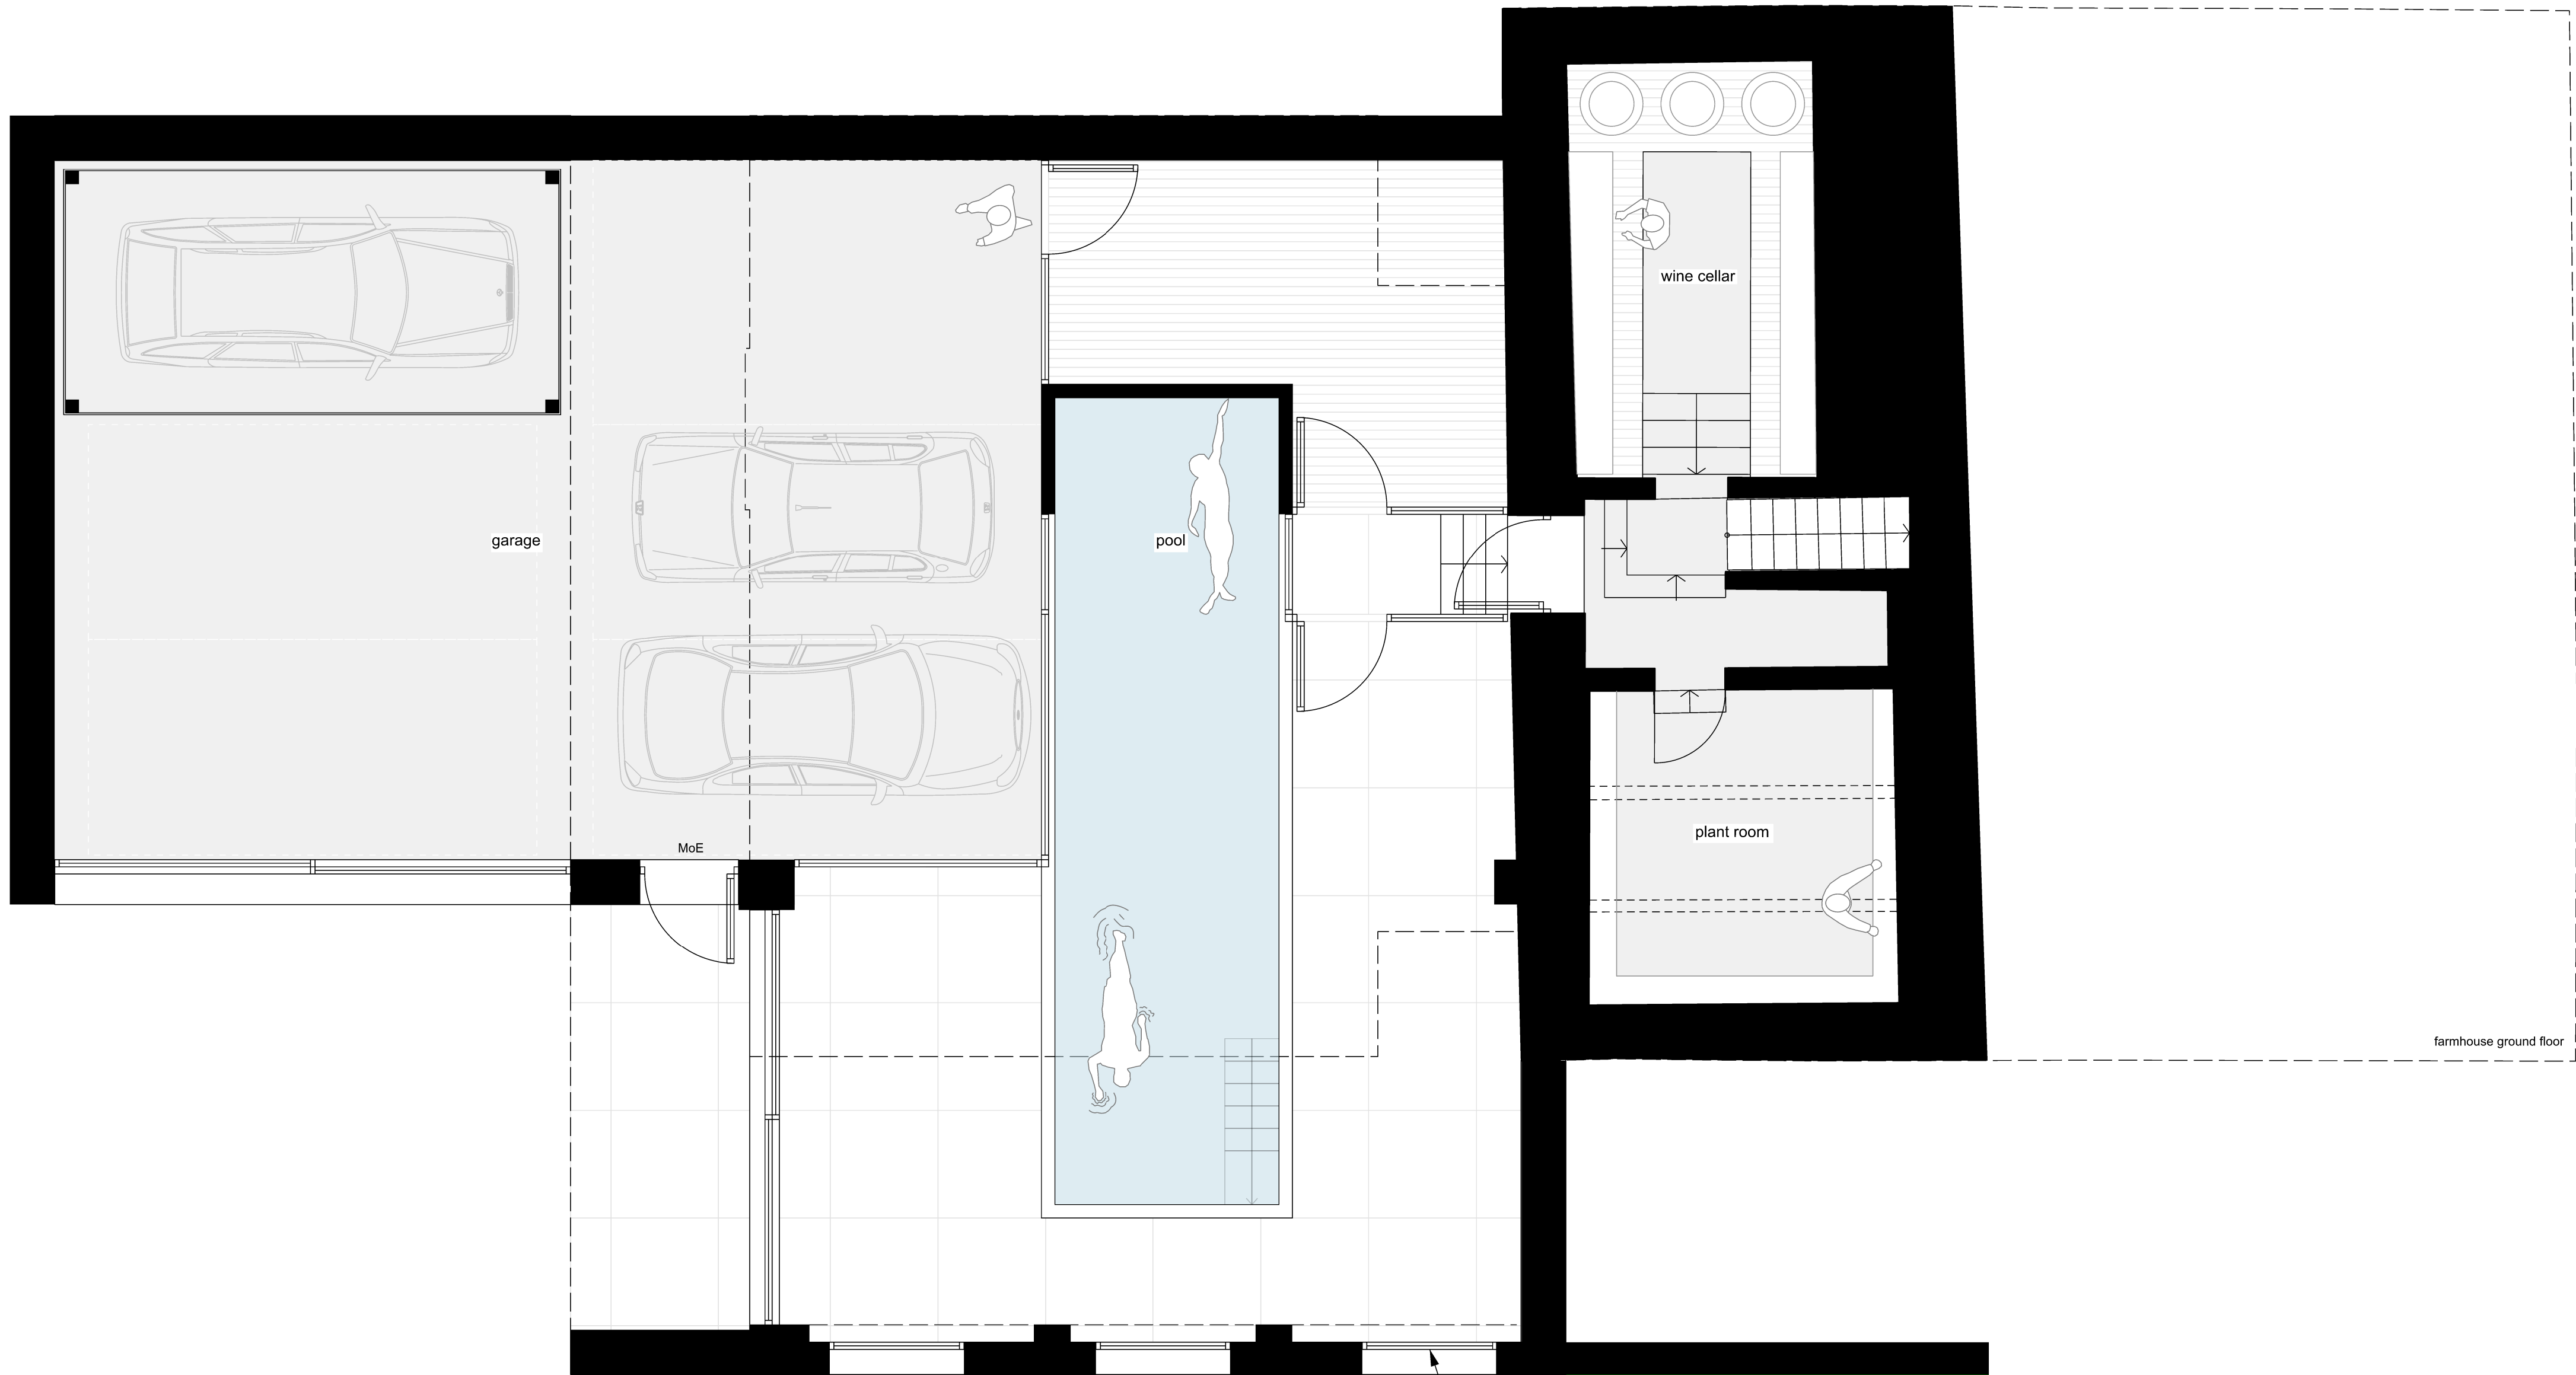


New windows, metal frame, dark grey RAL 7016
to match all new windows, only partly visible from field

Mature hedging, evergreen, Fagus Sylvatica (Beech),
Drain zone around the perimeter of the building, bermed field profile.

See Landscape Architect drawing for details:
0035-SK-011-02-Additional Lower Ground Hedging

P02	17/03/26	NMA Submission	AS
P01	24/02/26	First Issue	AS
Rev:	Date:	Description:	By:

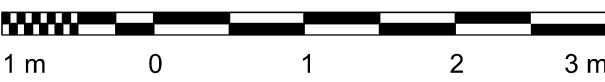

PROJECT3
architects

4 back grafton street
altrincham
cheshire
WA14 1DY

0161 233 0575
mail@project3architects.com
www.project3architects.com

Project:
The Farmhouse
Littleborough
Title:
Proposed Plan
New Basement Windows
Status:
PLANNING NMA
Scale @ ISO A1:
1:50
Drawing Number:
0763-P3A-XX-XX-DR-A-05271
Revision:
P02

**PROPOSED PLAN
NEW BASEMENT WINDOWS**
scale 1:50 @ A1 (1:100 @ A3)