


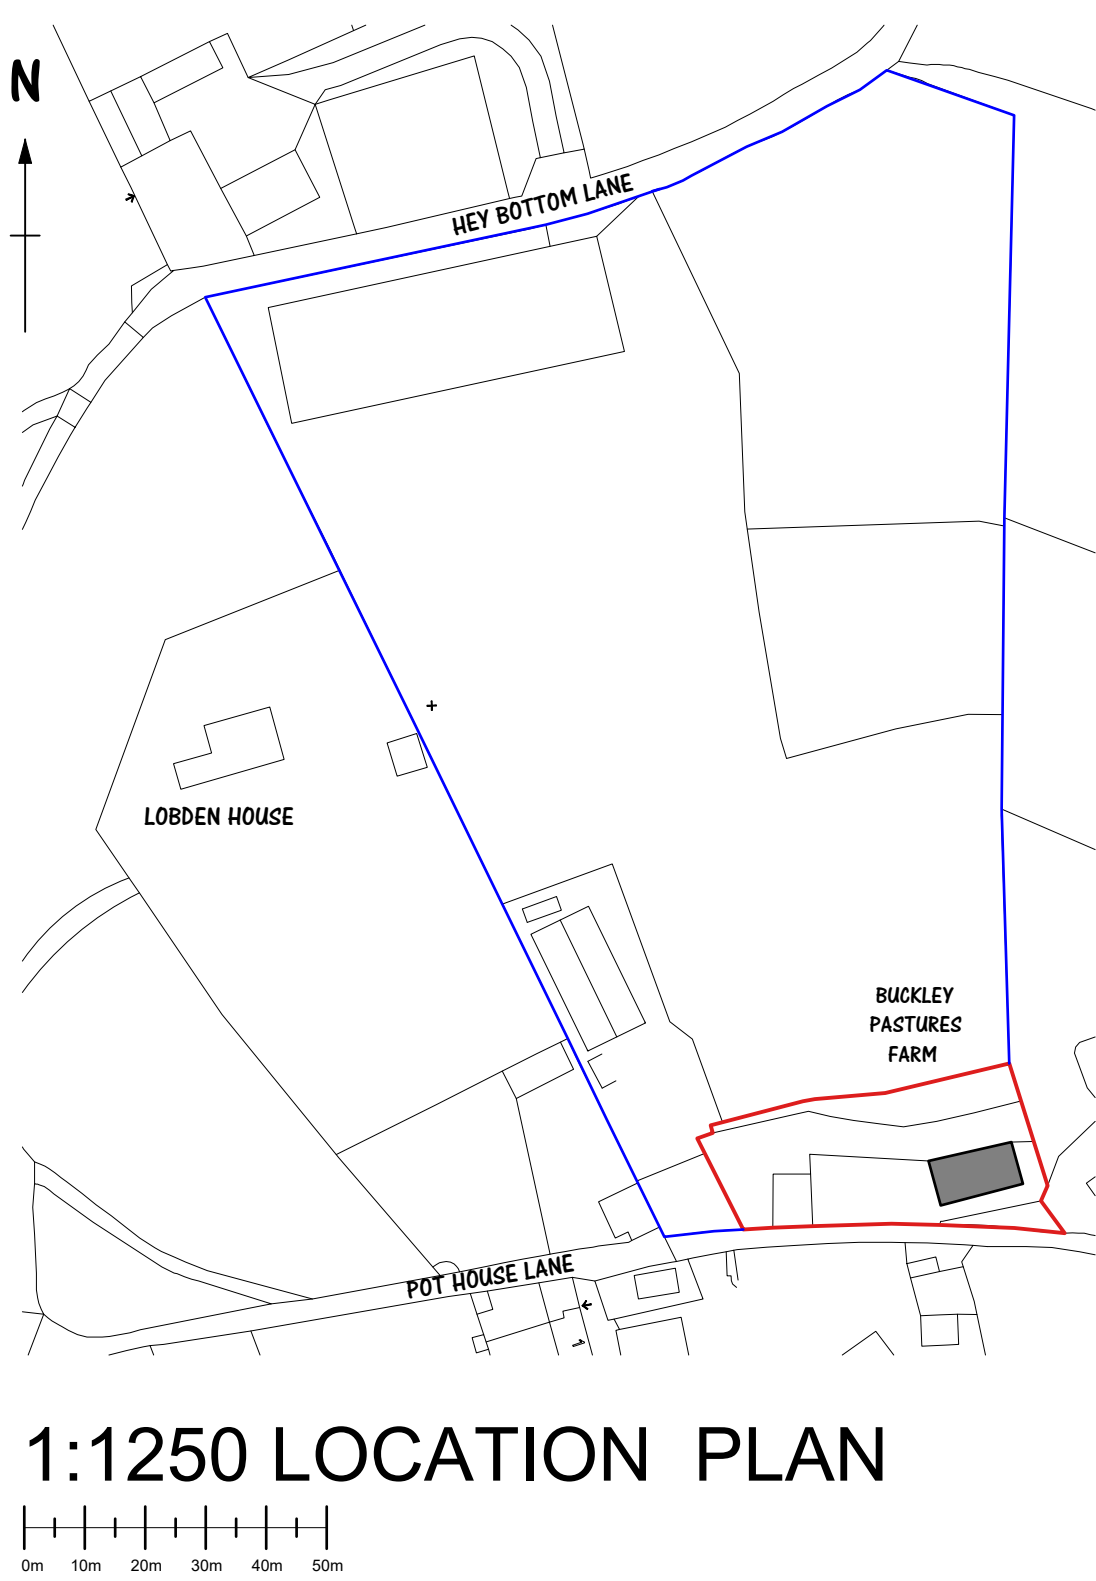

Images of England Project




EXTRACT FROM HISTORIC ENGLAND - LIST ENTRY 1084235

Archive Image, may not represent current condition of site.

Date: 1999-08-29
Reference: IOE01/00636/31
Rights: © Ms Pamela Jackson. Source: Historic England Archive

Nos. 1 and 2 Pot House Lane
2 cottages. "BE & A 1809" on datestone. Watershot stone with stone slate roof. Each cottage is double depth, one-bay wide and 2 storeys with the entrance to the right. Small lean-to against right gable. Each cottage has door with square-cut monolithic jambs and lintel, flat-faced mullion windows of 2 and 3 lights to the ground floor and formerly 4-light "weaver's windows" to the first (2 lights having been blocked in in each case).

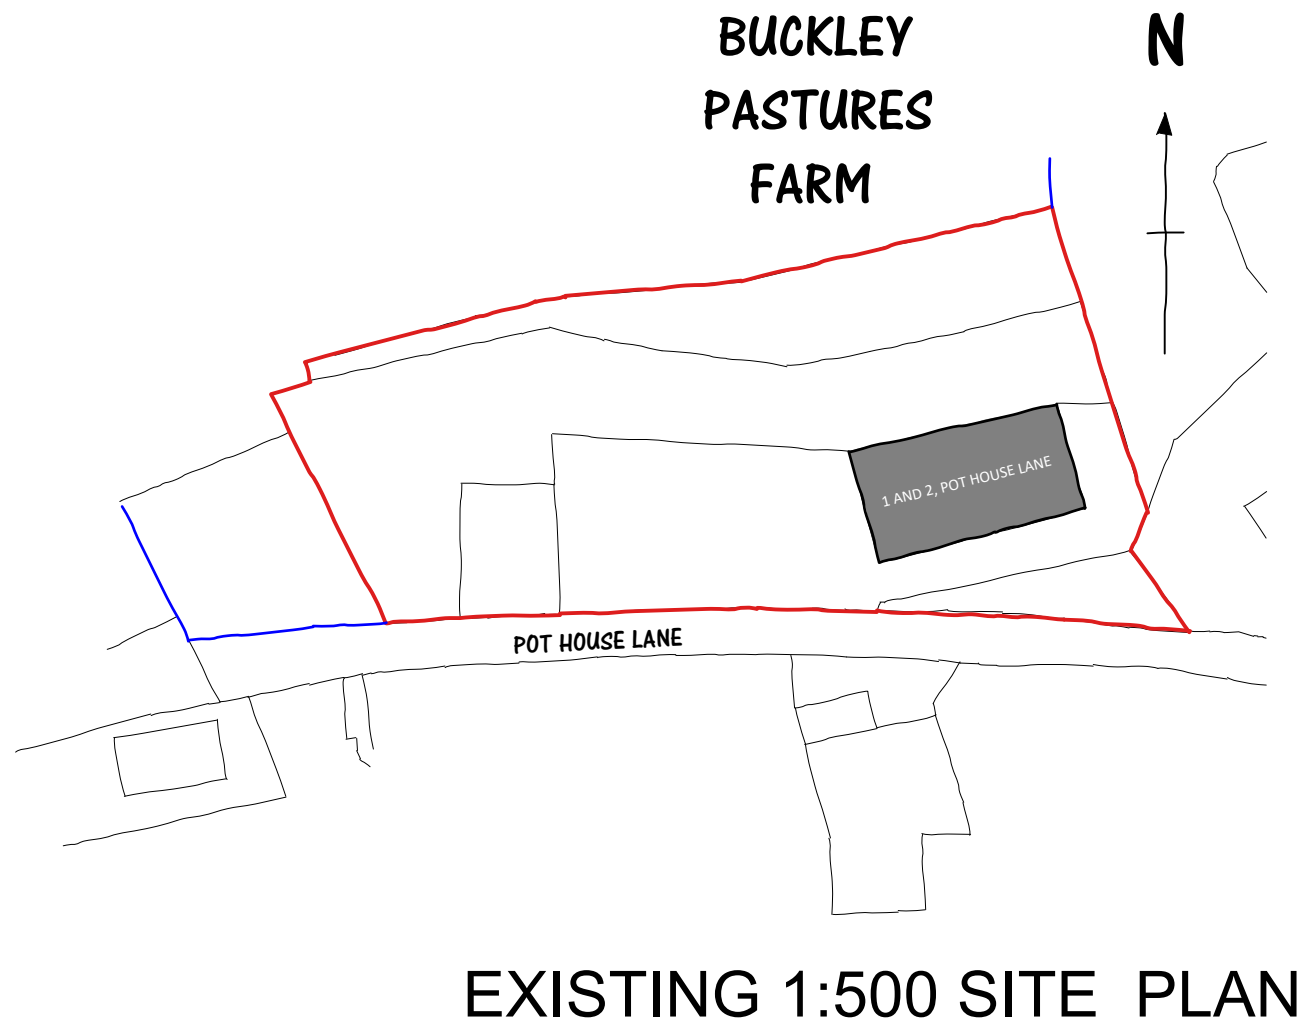

IW DESIGN

Architectural Design • Surveying Services

Tel:- 0161 - 903 - 9423
Mo:- 07786240766
iwdesignservices@virginmedia.com

Project
**BUCKLEY PASTURES FARM -
NO'S 1 & 2 POT HOUSE LANE,
WARDLE, OL12 9PP**

Title
Window replacement

Drawn
IAW

Scale
1:1250, 1:500, 1:200 @ A1

Date
March 26

Dwg. No.
BPF/001A (READ WITH DRAWING BPF/002A)