




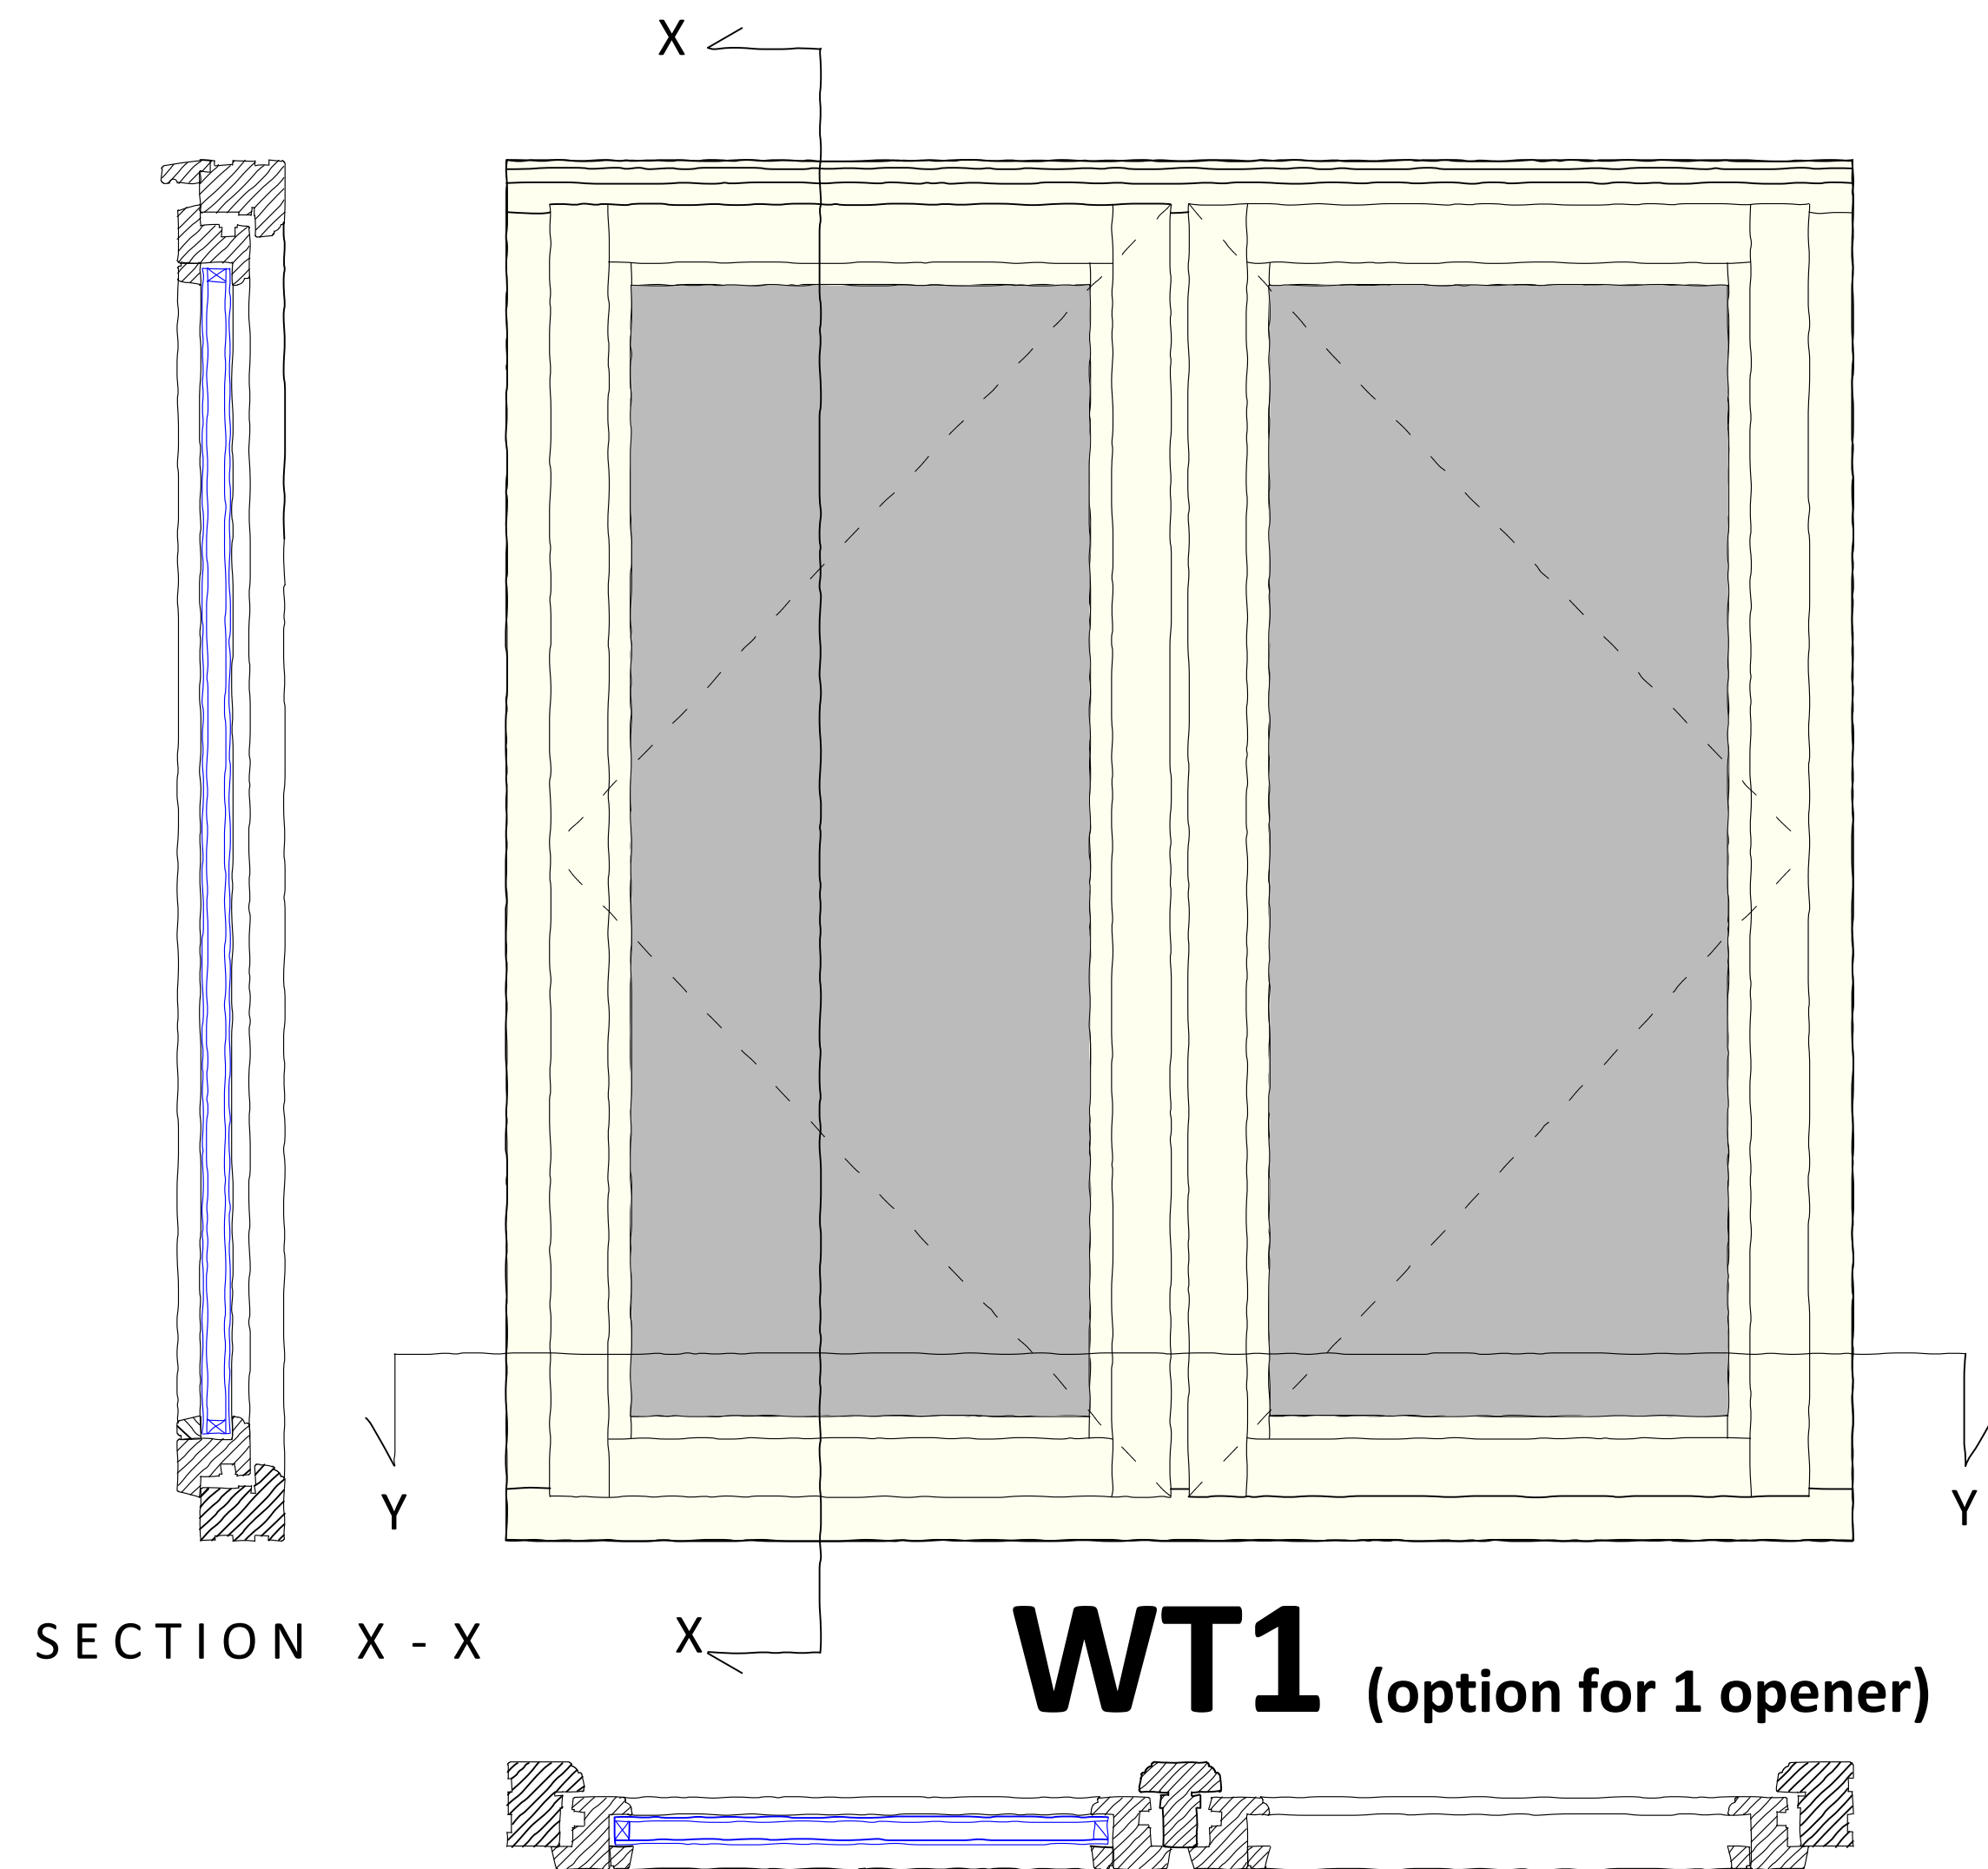

Traditional stormproof Casement
Timber Windows with solid mid rail
RAL 1015 - Light Ivory

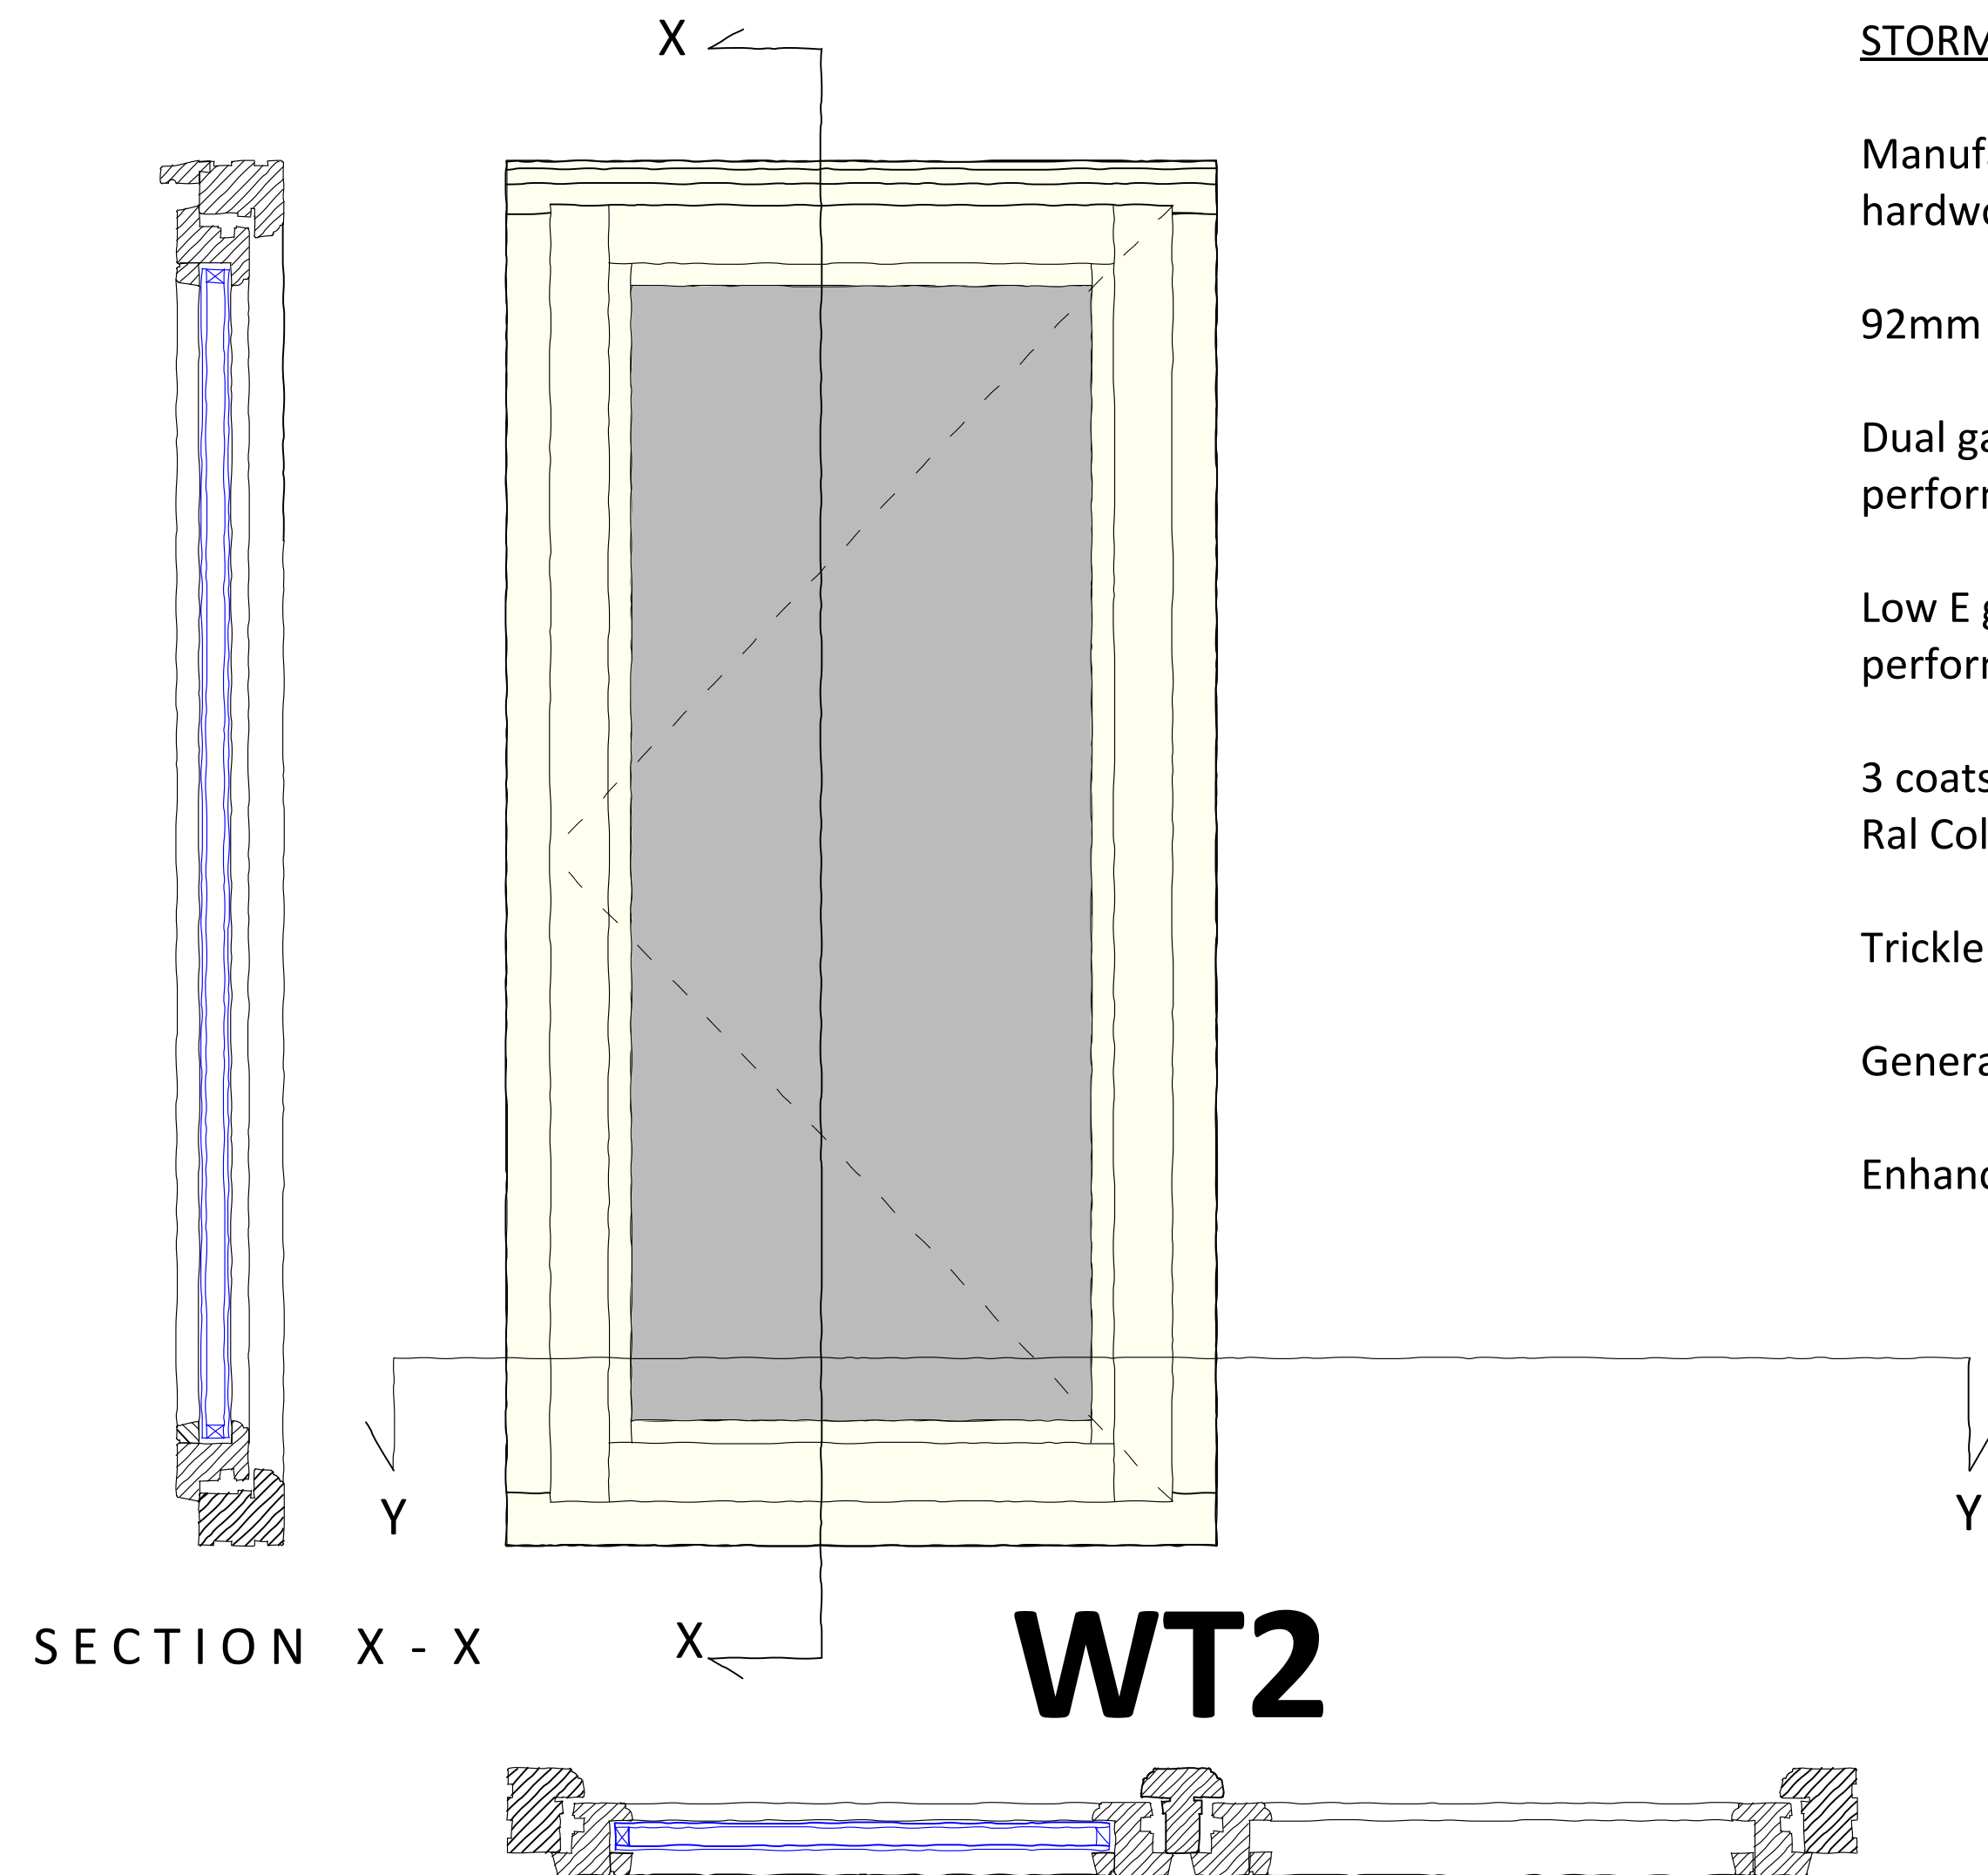

N

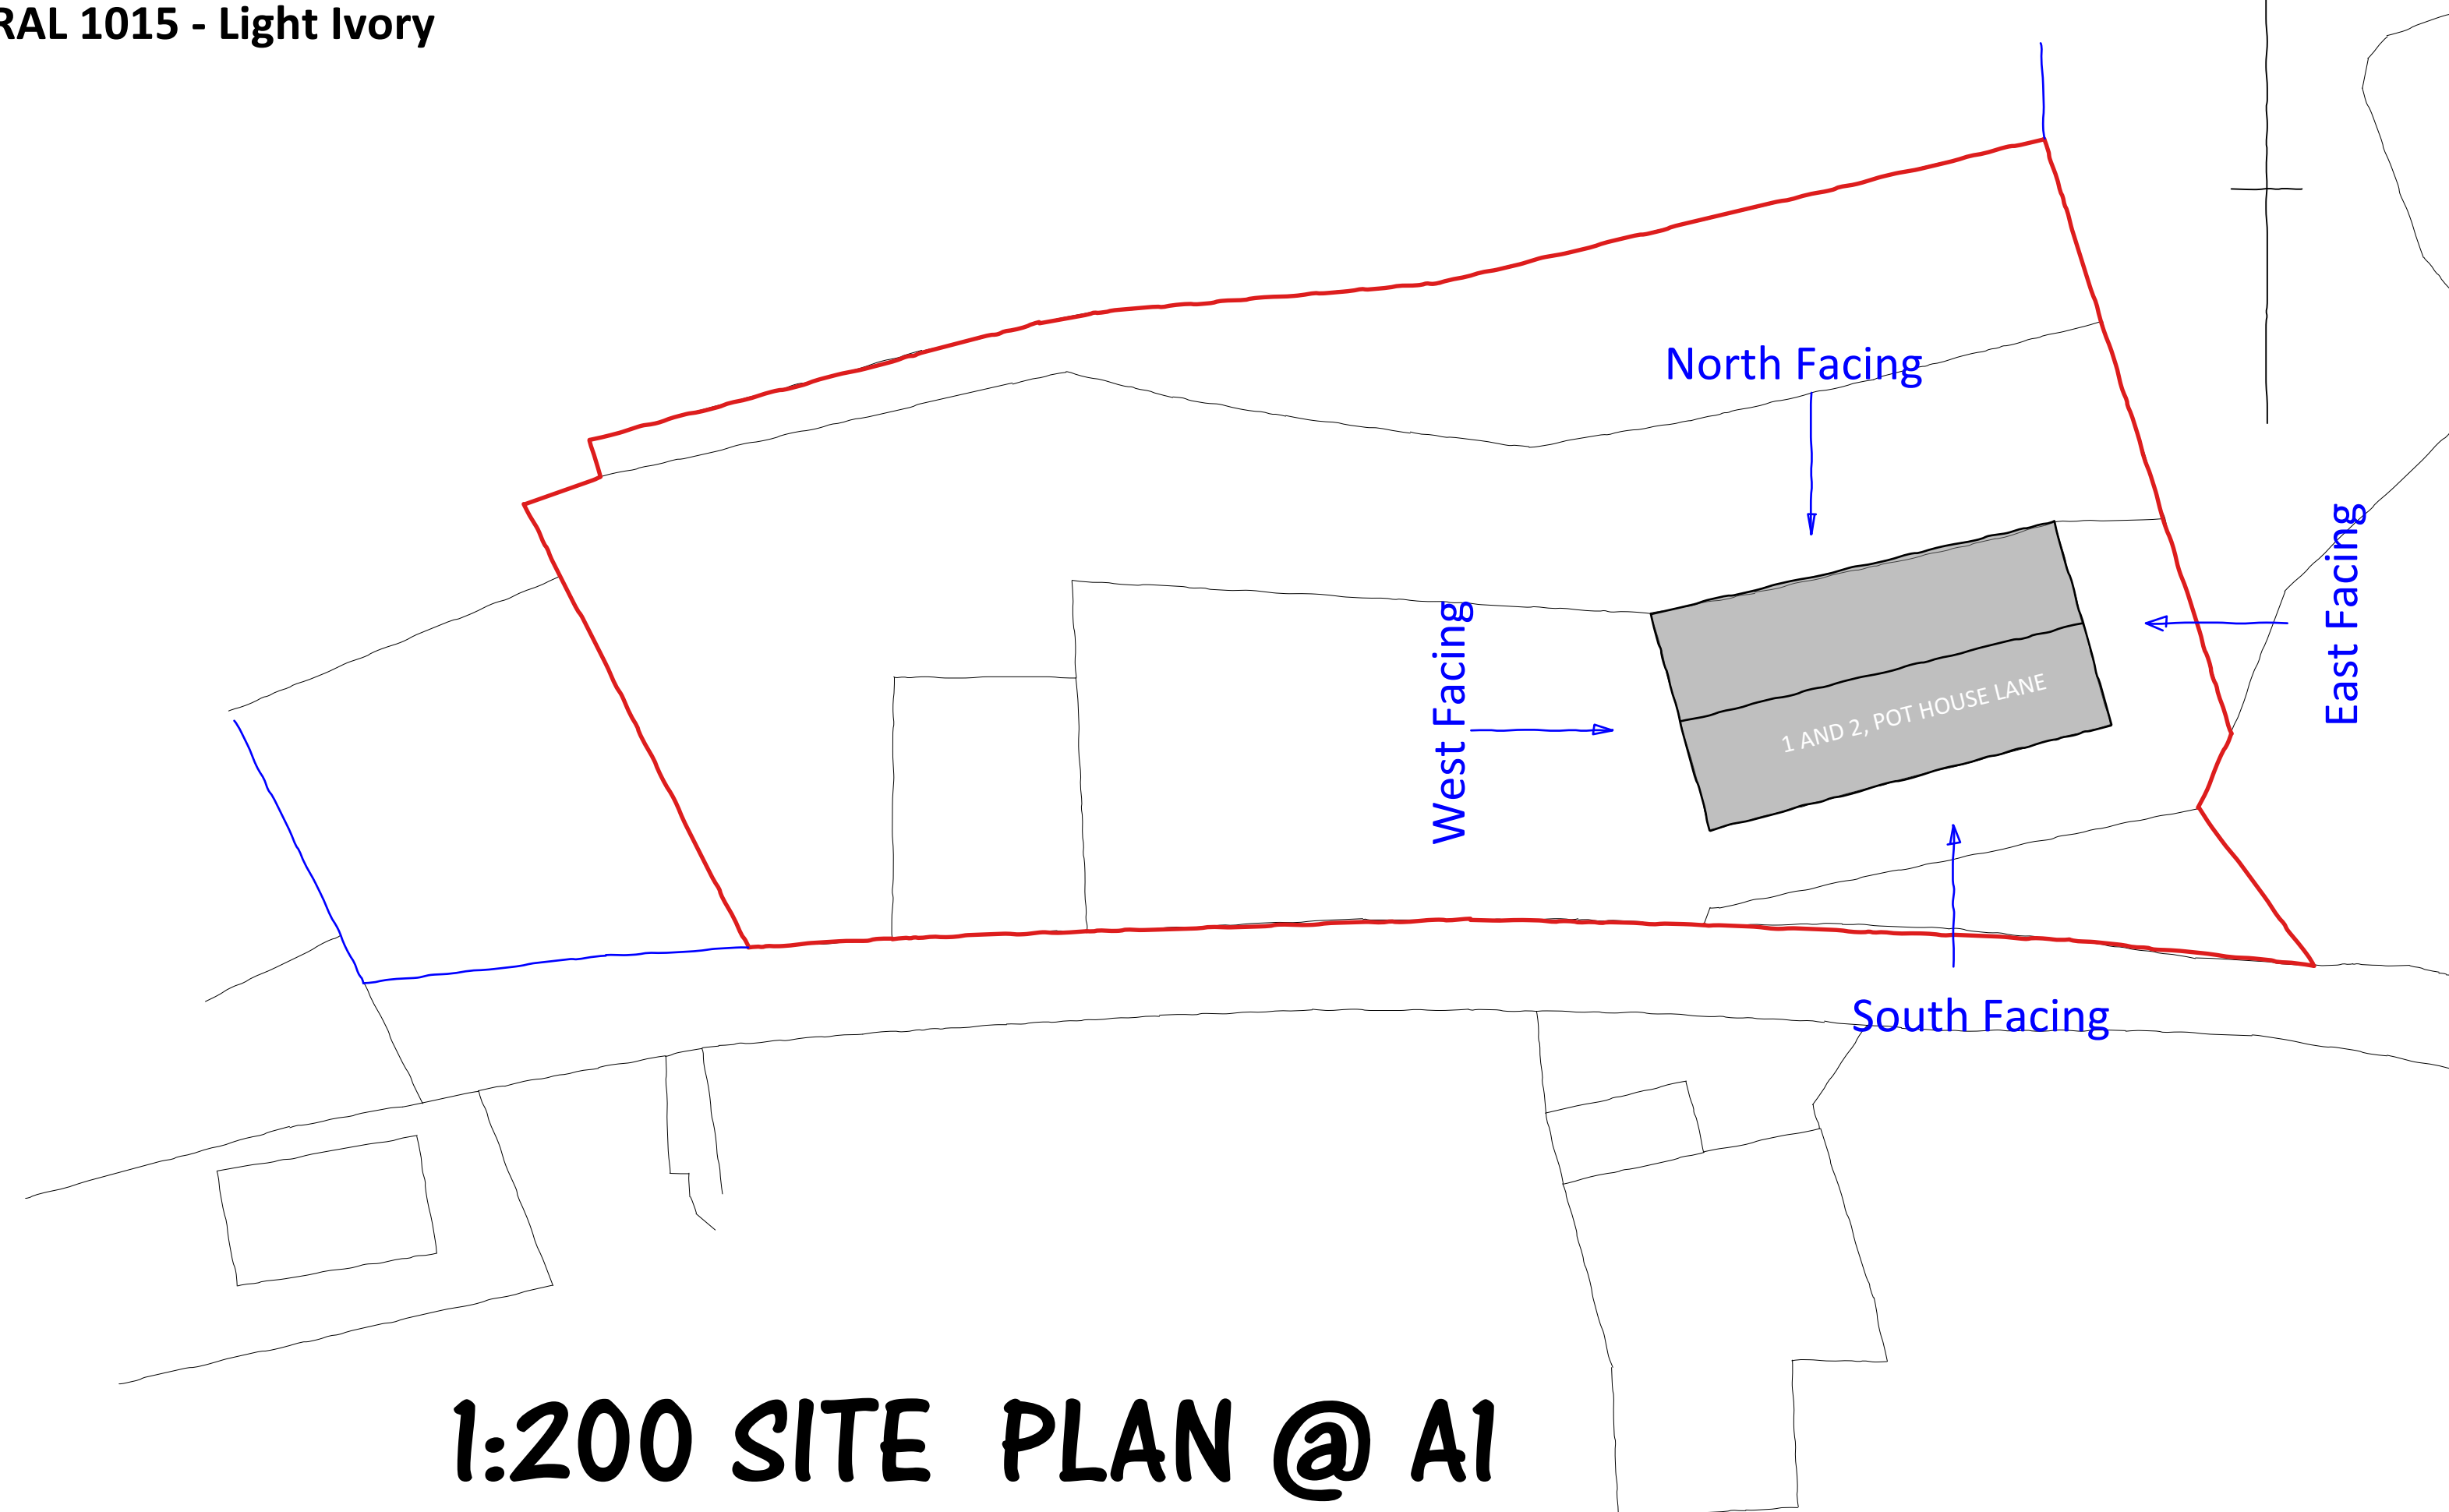

1:200 SITE PLAN @ A1

STORMPROOF WINDOW PERFORMANCE SPECIFICATION

Manufactured from selected solid timbers; softwood, hardwoods and engineered timbers.

92mm Framing for improved thermal efficiency.

Dual gasket seals for improved weathering & acoustic performance.

Low E glass units in compliance with BS EN 1279 & BS EN 356 performance.

3 coats of high quality microporous water based paint.
Ral Colour 1015- Light Ivory

Trickle Ventilation - not necessary on listed buildings

General Performance: BS6375 Year 2009 (Pt 1, 2 & 3).

Enhanced Security: PAS 24.2016



IMPORTANT

THE CONTRACTOR WILL BE RESPONSIBLE FOR SETTING OUT THE WORK.
ALL DIMENSIONS MUST BE OBTAINED FROM OR CHECKED ON SITE. FIGURED
DIMENSIONS TO BE USED IN PREFERENCE TO SCALE.

REVISIONS

IW DESIGN

Architectural Design ◦ Surveying Services

Tel:- 0161 - 903 - 9423

Mo:- 07786240766

iwdesignservices@virginmedia.com

Project

BUCKLEY PASTURES FARM -

NO'S 1 & 2 POT HOUSE LANE,

WARDLE, OL12 9PP

Title

Window details

Drawn

IAW

Scale

1:200, 1:20 @ A1

Date

March 26

Dwg.
No.

BPF/002A (READ WITH DRAWING BPF/001A)

