


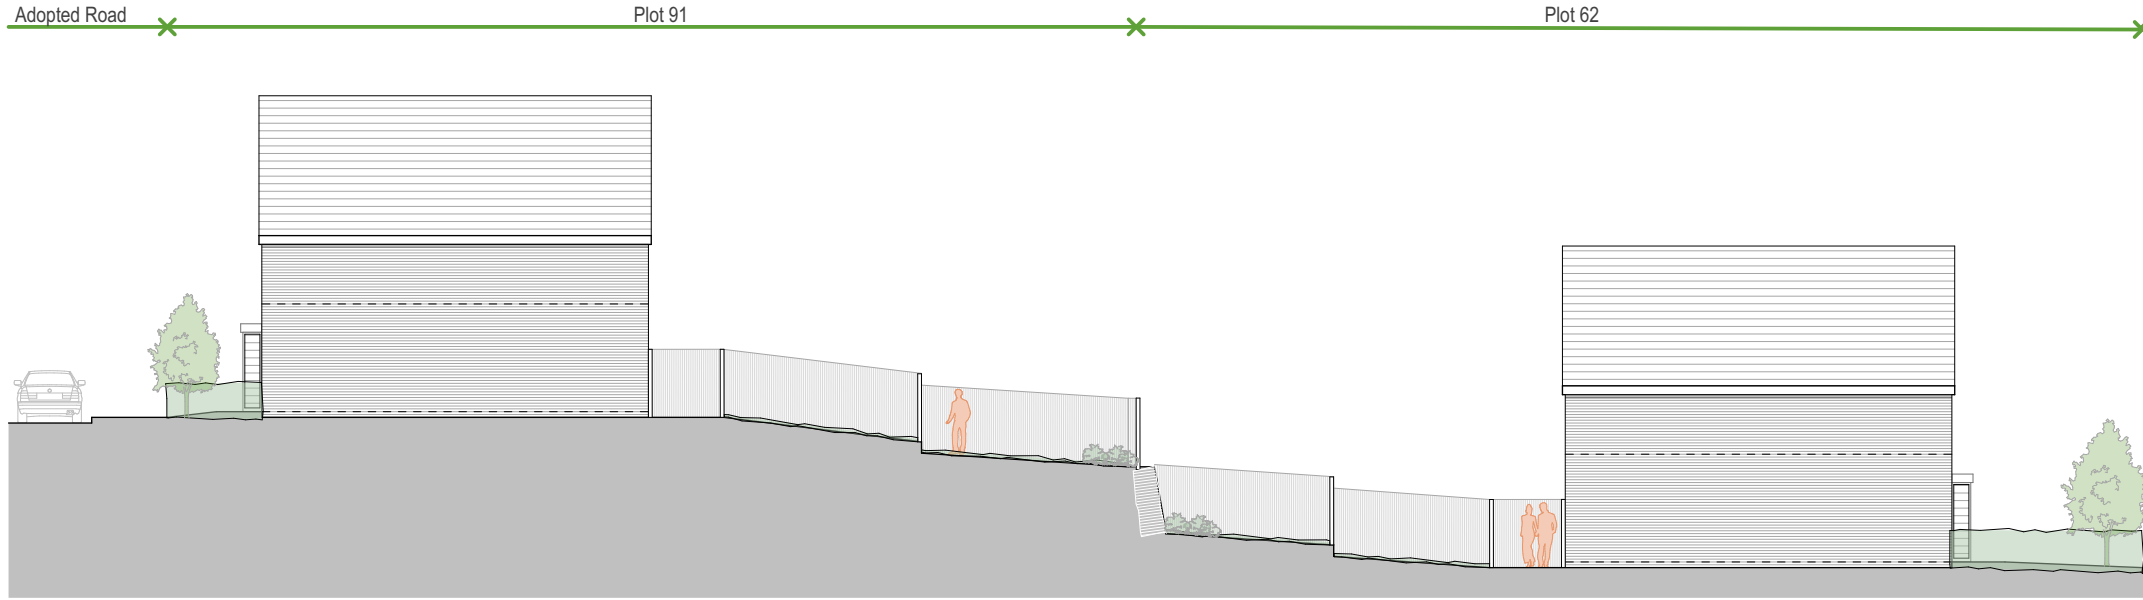

Street Elevation/Section A-A, 1:200



Street Elevation/Section G-G, 1:200



Street Elevation/Section B-B, 1:200




Street Elevation/Section C-C, 1:200



Street Elevation/Section D-D, 1:200



Street Elevation/Section E-E, 1:200

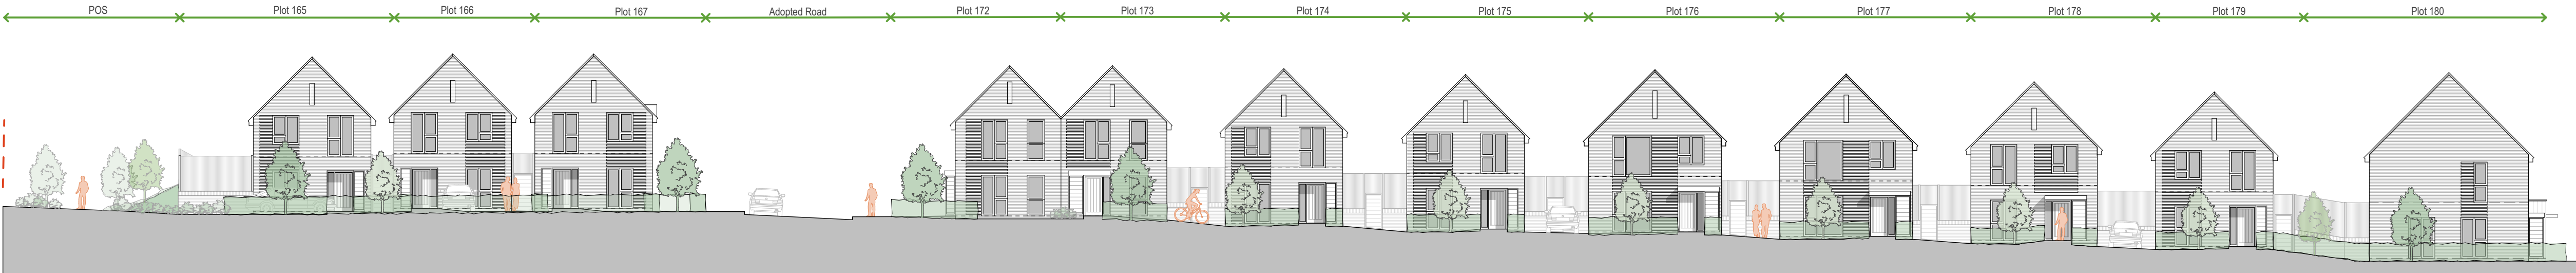

Street Elevation/Section F-F, 1:200



B	Additional section added	SC	10.03.26
A	Gates added to elevations 1164 & 1385 brick detail updated	SC	04.02.26
Revision	Notes	Initials	Date
NORTHSTONE			
Venus, 1 Old Park Ln TraffordCity M41 7HA			
PLANNING			
Project: Hareshill Road North, South Heywood			
Drawing Name: Street Elevations & Sections			
Scale @ A1: 1:200	Date: Nov '25	Drawn: SC	Checked: ROB
Drawing No: SH01-P-SS-001			Revision: B
Notes: All specifications, materials and workmanship to be in accordance with current NHBC and Building Regulations. Main drainage to comply with Sewers for Adoption current edition. Highways to be in accordance with Local Authority specification. Do not scale from this drawing. All dimensions to be verified with the drawing office. Print in colour.			