



MR S THOMAS
LAND @ LANGLEY LANE
MIDDLETON
MANCHESTER
M24 5AN

NEW BUILD DETACHED HOUSE &
ASSOCIATED LANDSCAPING

PROPOSED ELEVATIONS

CLIENT

- C
A
- 03.03.26
19.07.25
14.08.25
24.07.25
- B
A
- UPDATED FOLLOWING CLIENT COMMENTS
UPDATED FOLLOWING CLIENT COMMENTS
ISSUED FOR CLIENT REVIEW & COMMENT




BLUECHIP ARCHITECTURE


07999 294 675

DESIGN@BLUECHIP-ARCHITECTURE.CO.UK
WWW.BLUECHIP-ARCHITECTURE.CO.UK


18 BOTANY ROAD | WORSLEY | MANCHESTER | M20 8LS
COPYRIGHT PROTECTED & ISSUED UNDER LICENCE TO THE CLIENT NAMED ABOVE. UNLESS OTHERWISE STATED, ALL RIGHTS ARE RESERVED. (20/11/20)

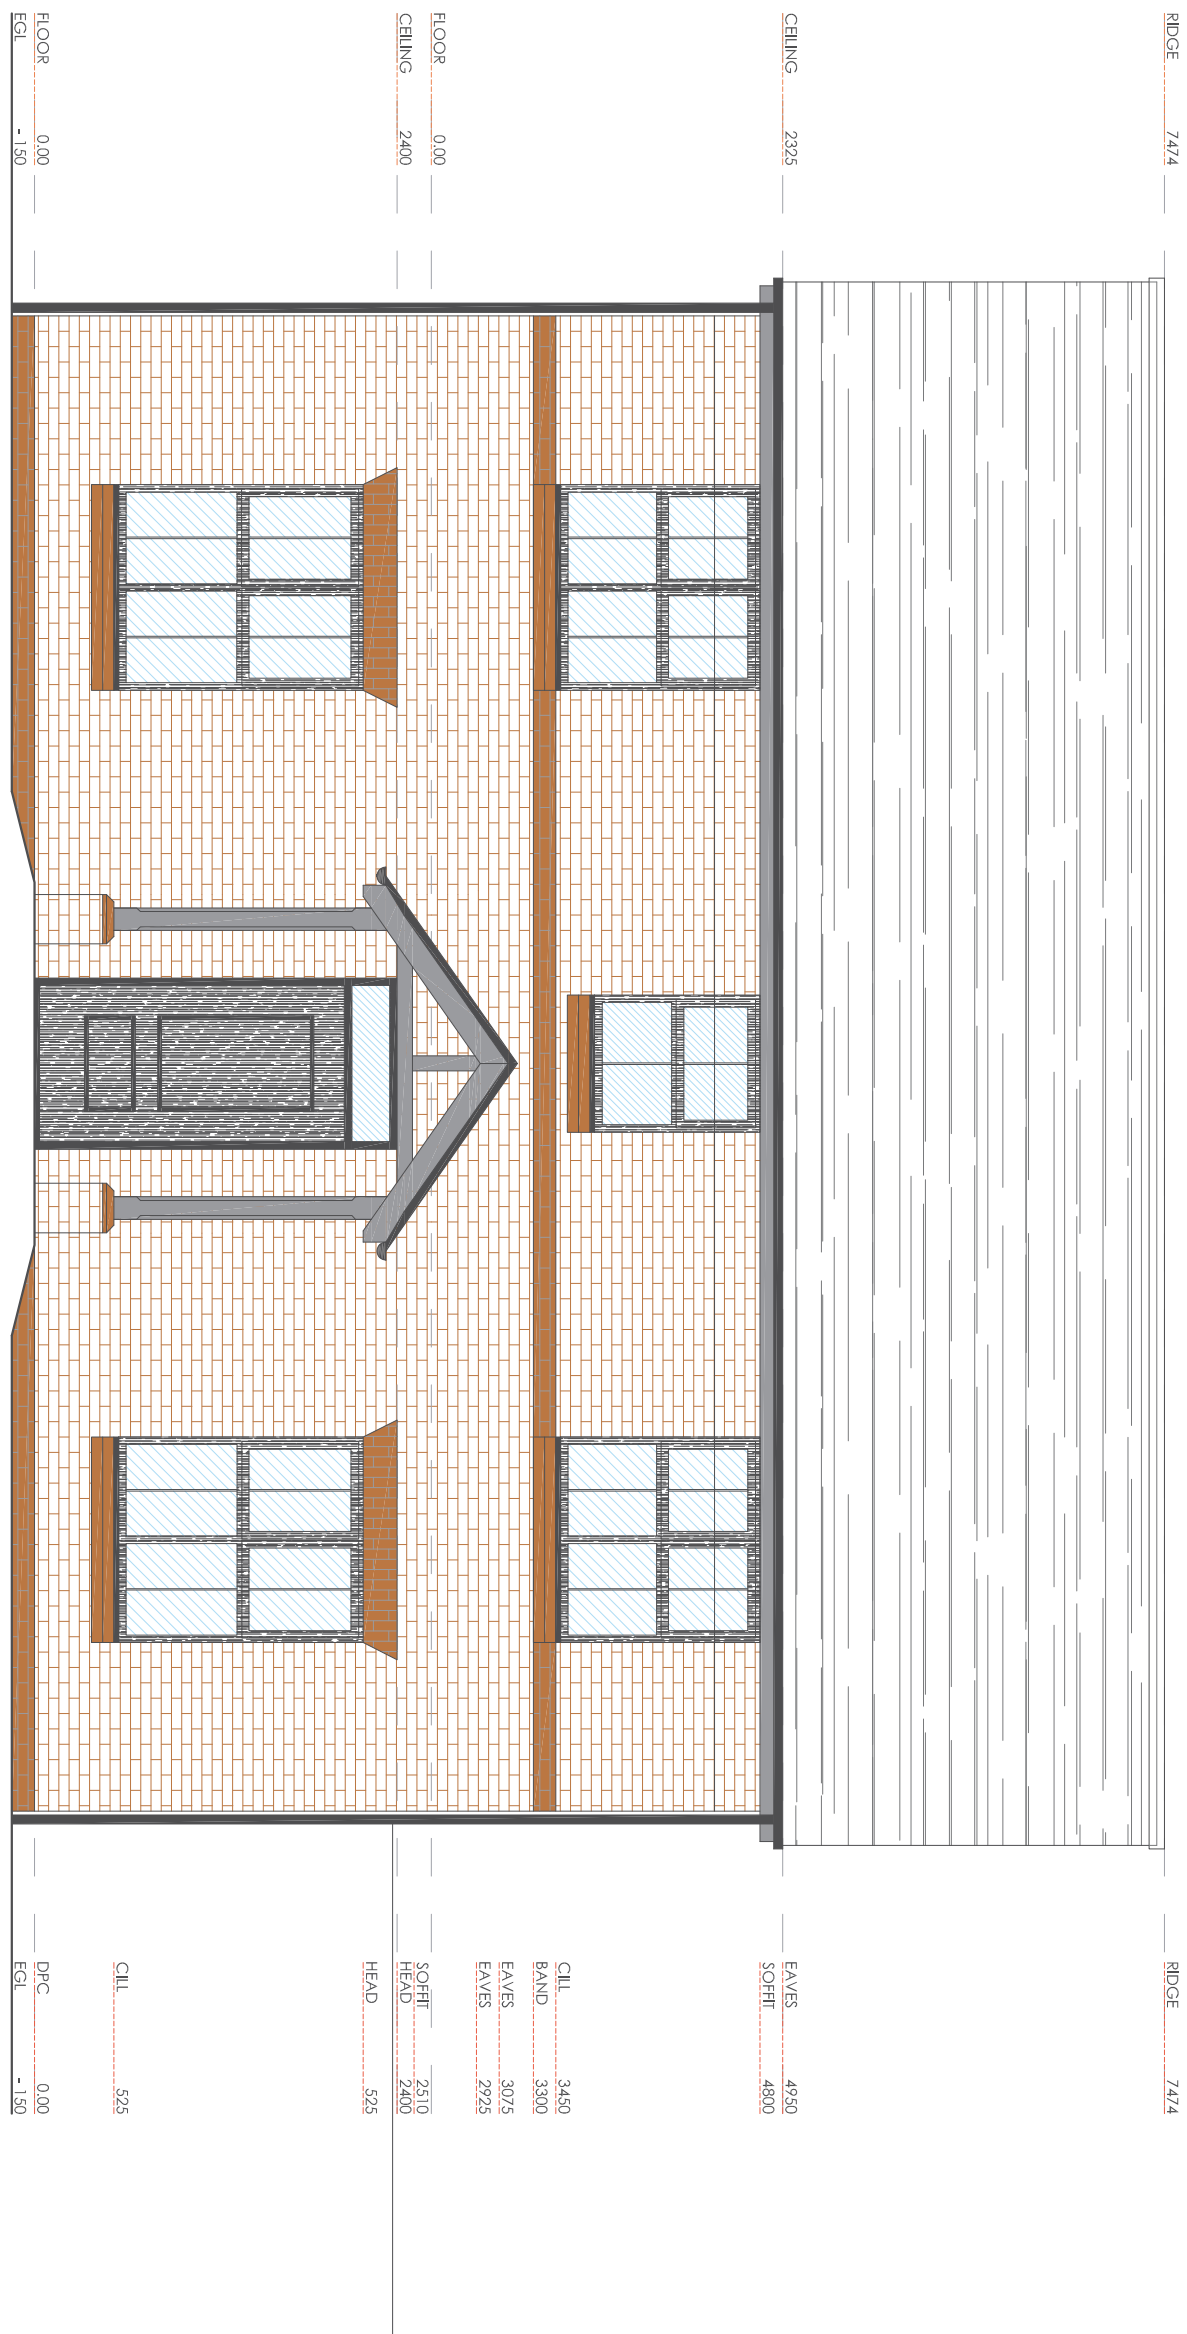


FRONT ELEVATION (SOUTH)

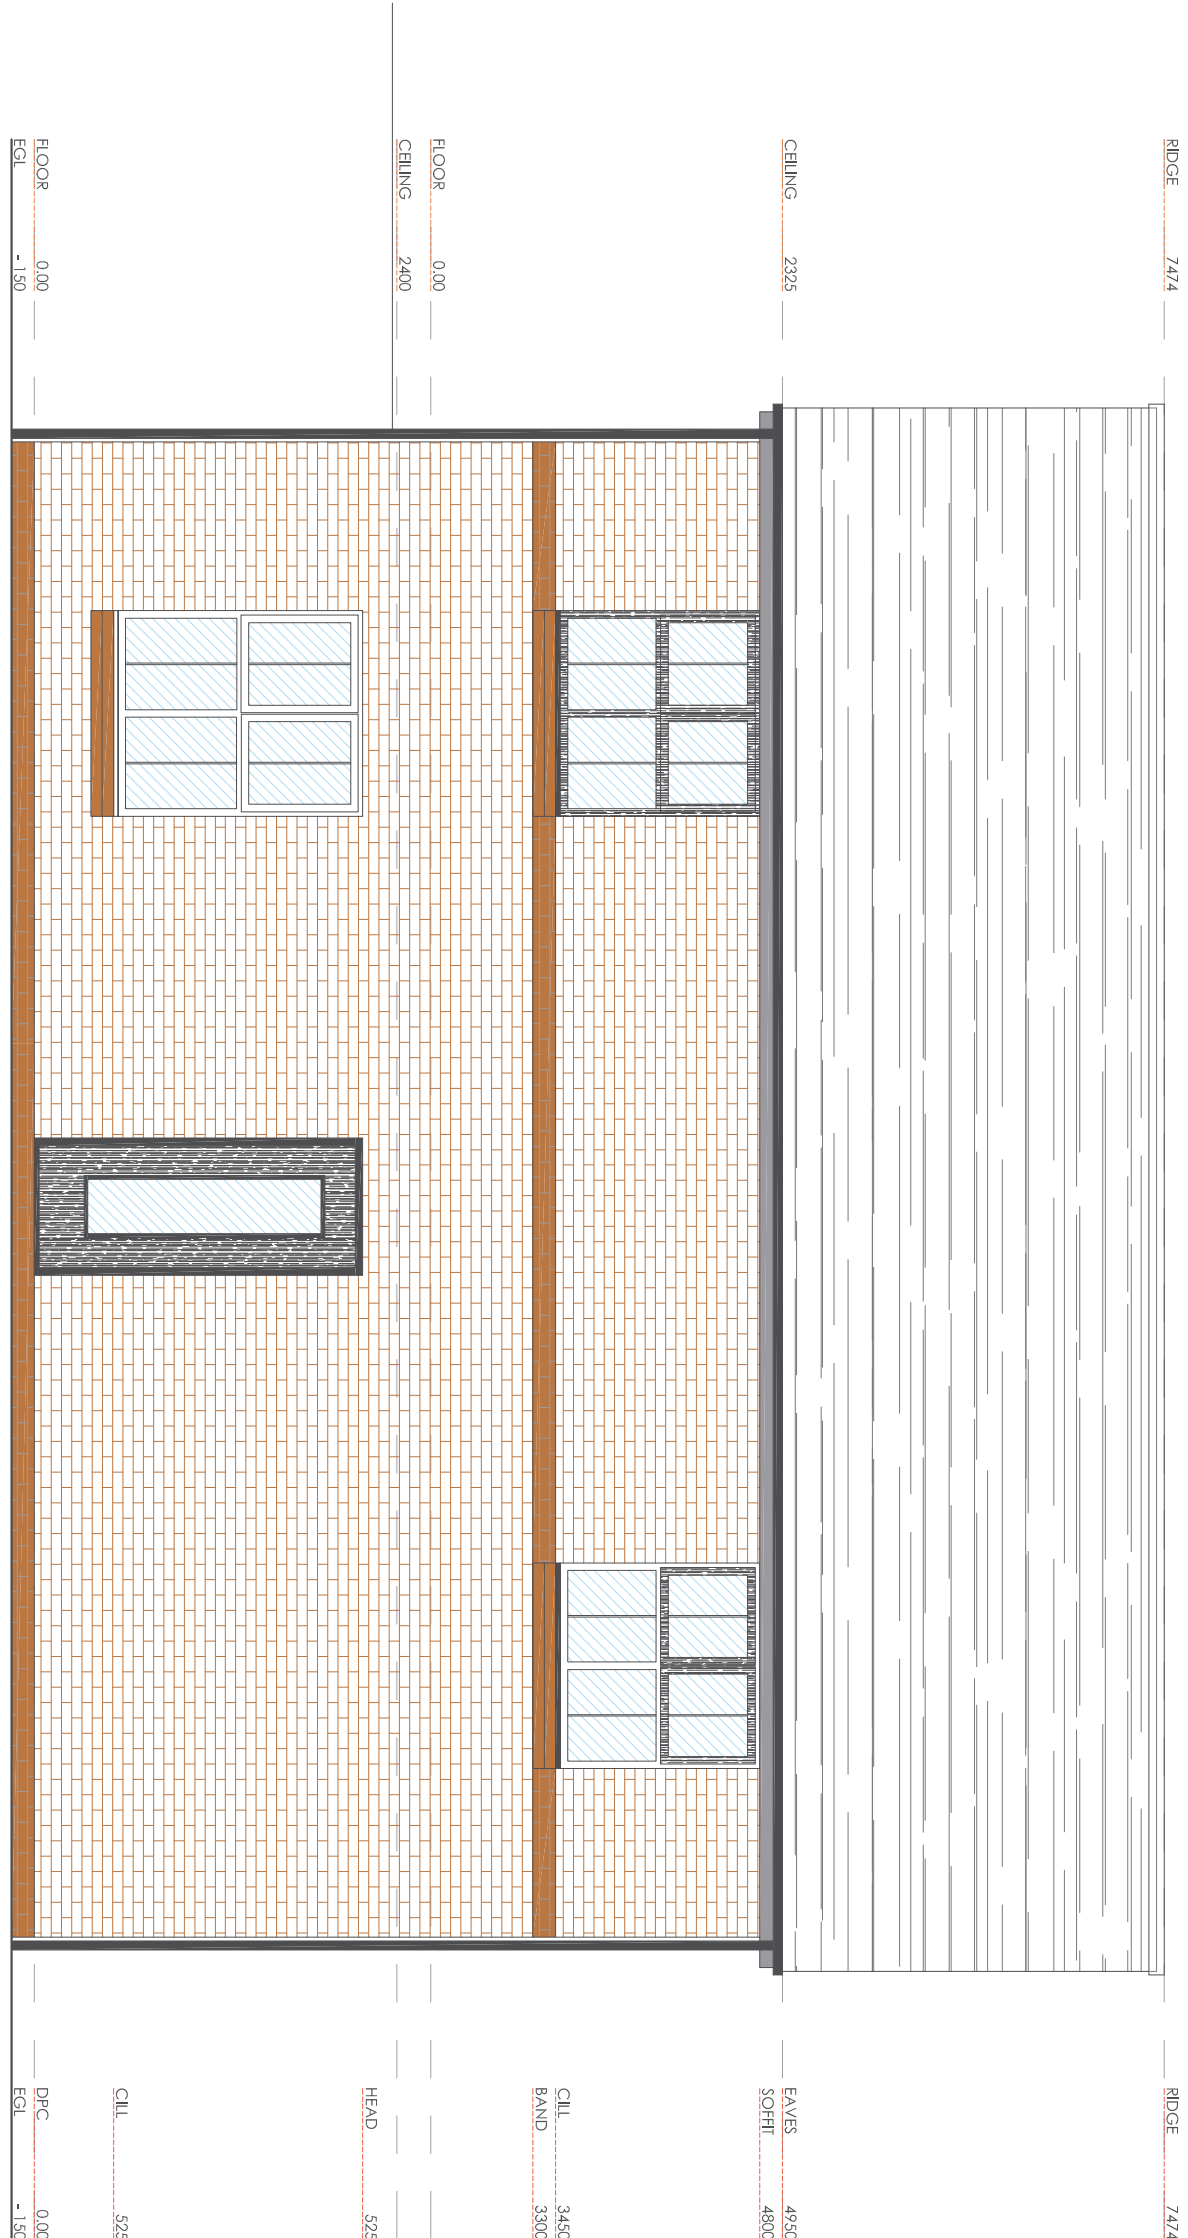

REAR ELEVATION (NORTH)

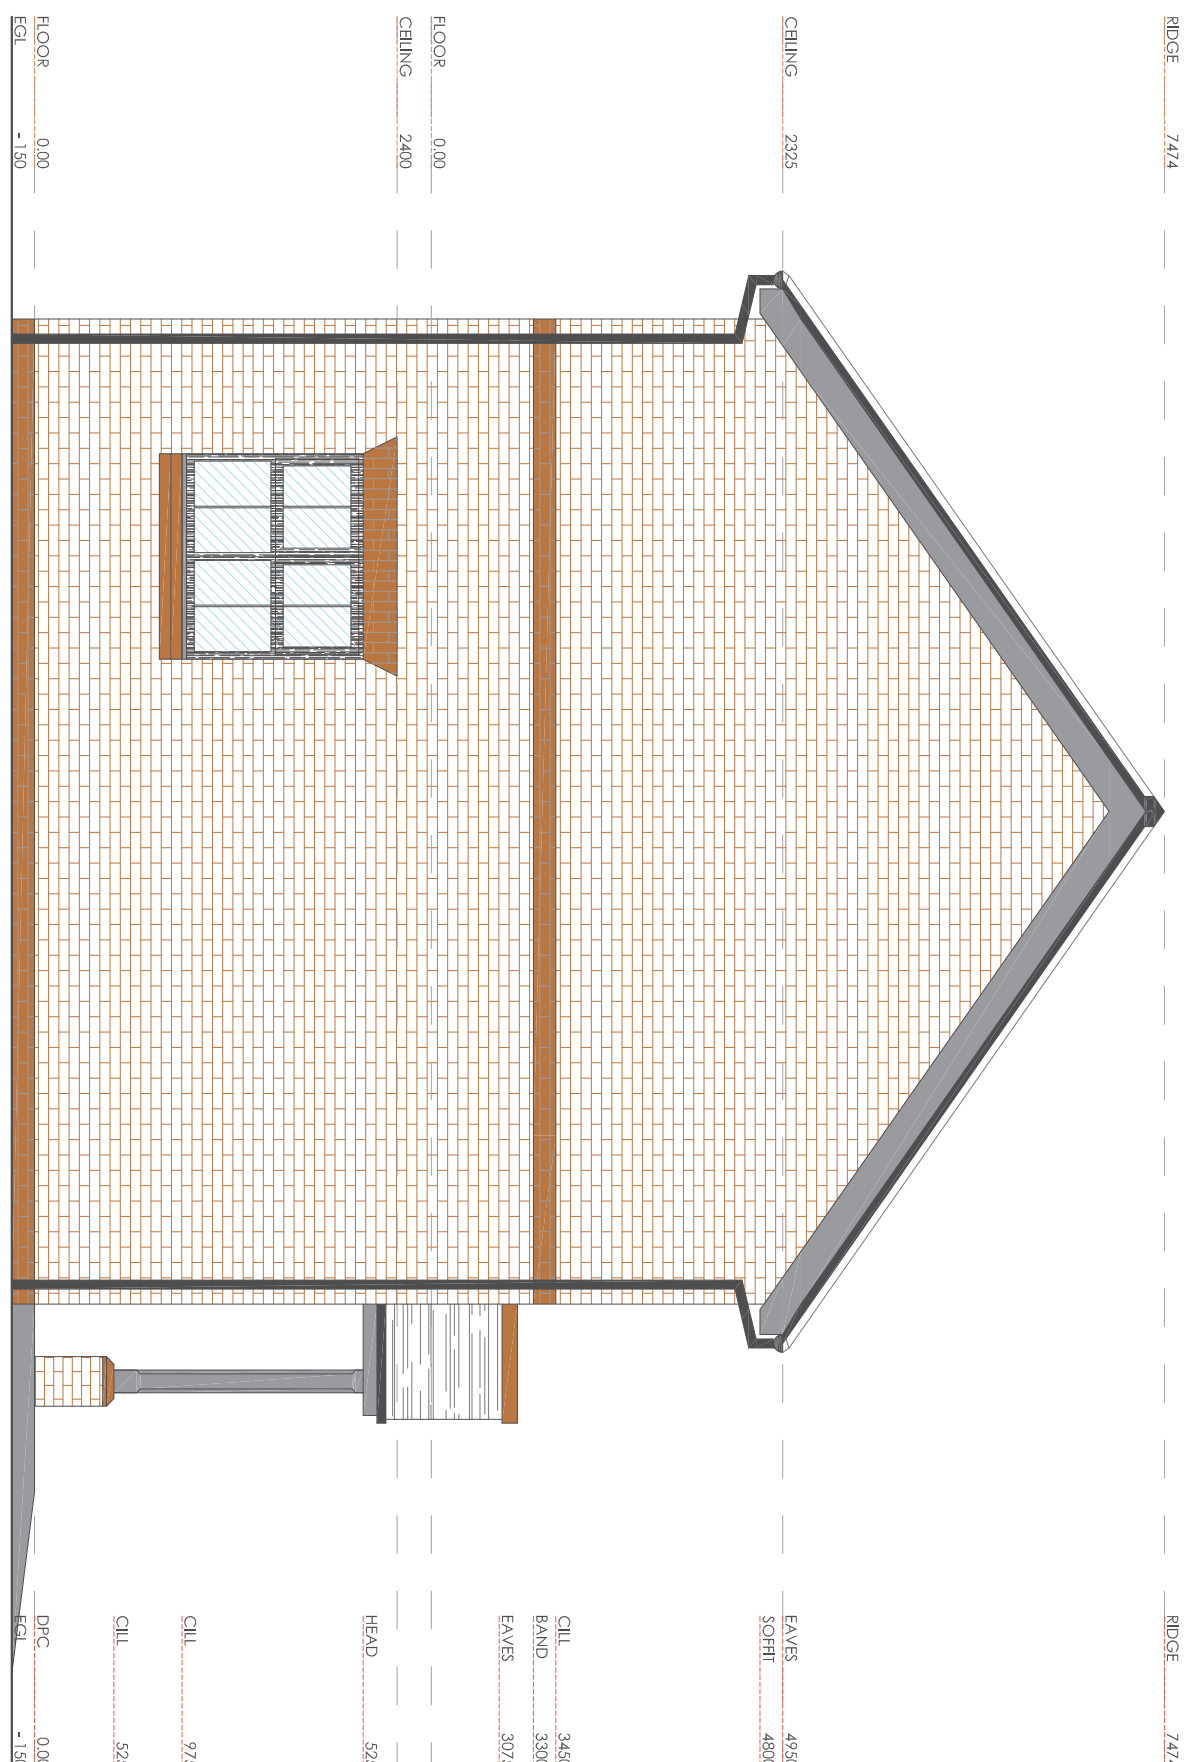

SIDE ELEVATION (WEST)

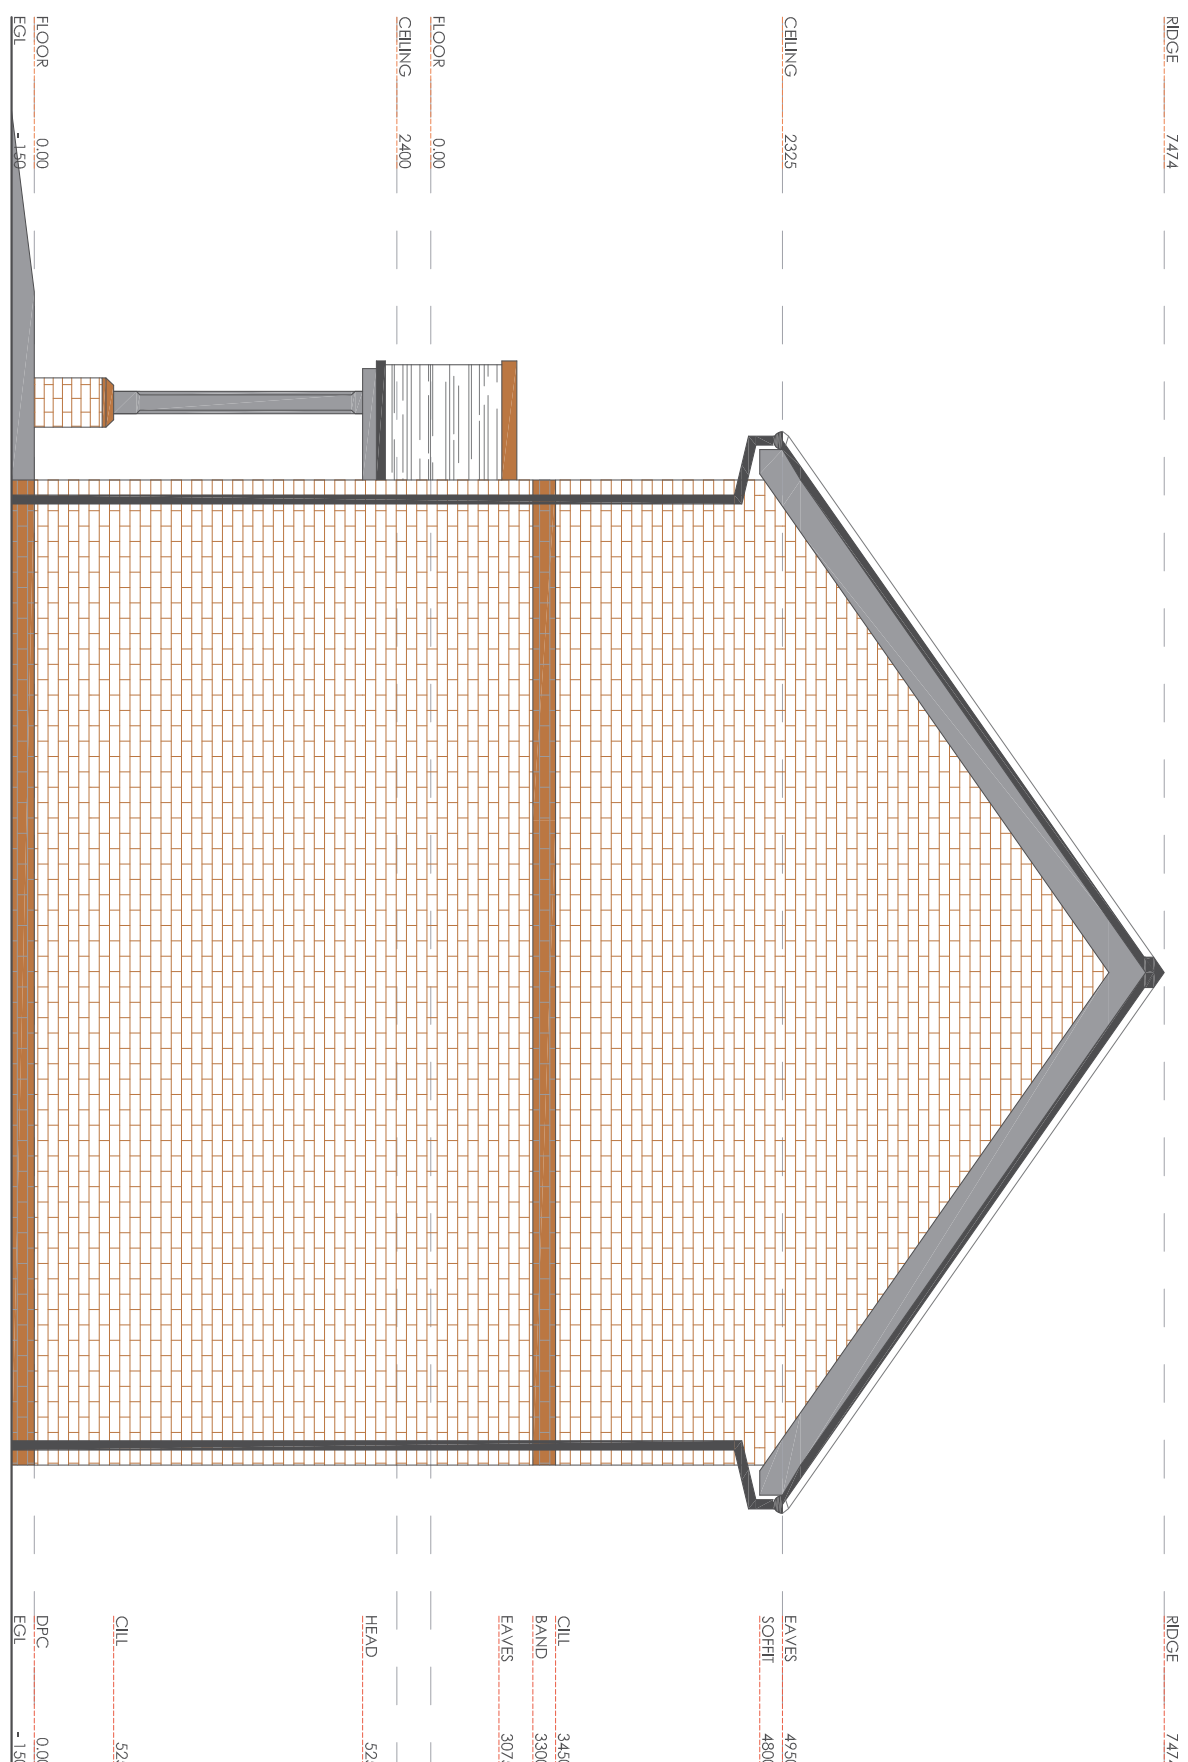

SIDE ELEVATION (EAST)