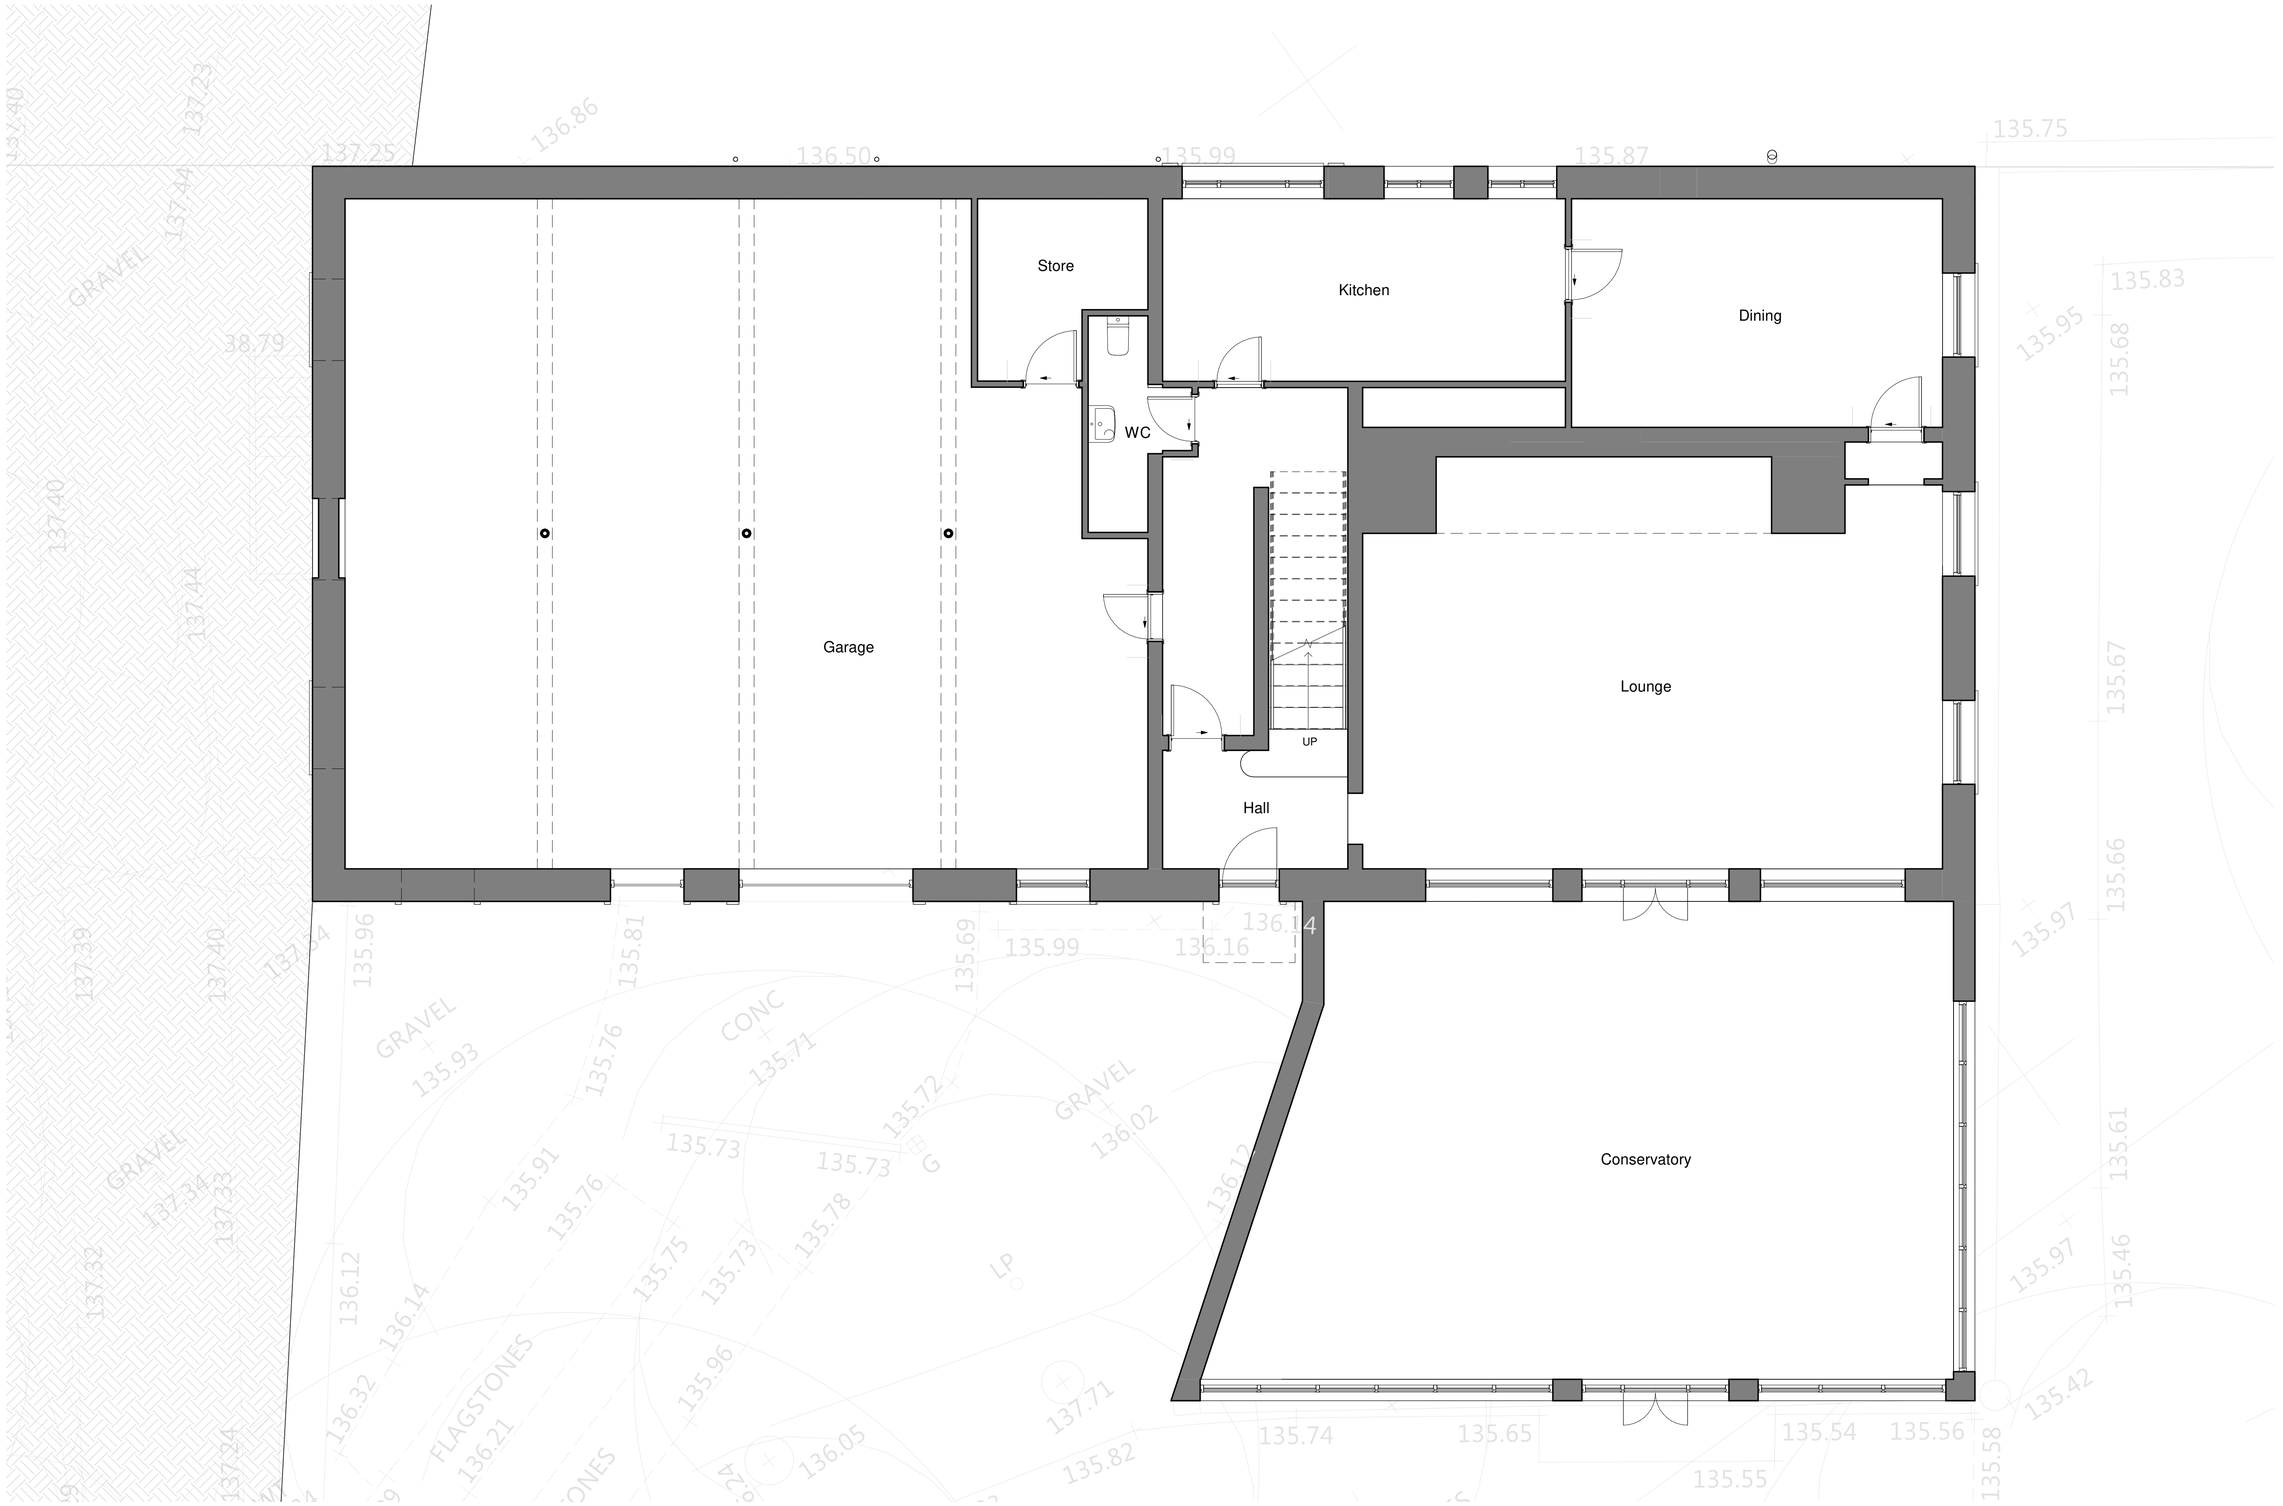


1 Existing Level 0
1 : 50

0m 1m 2m 3m 4m

CDM REGULATIONS 2015. All current drawings and specifications for the project must be read in conjunction with the Designer's Hazard and Enviroment Assessment Record. All intellectual property rights reserved.

Designed with reference to the surveys, information and reports listed: Ordanance Survey Promap, Licence number 100022432

James Kelly Architects Ltd t/a Solid Void – 16 Woolfenden Way, Wardle, OL12 9SS
Tel: 07949448088 – Email: solidvoid@outlook.com – Web: www.solidvoid.co.uk - Company No. 08545034

Rev	Date	Description
-	12/08/25	First Issue
A	13/09/25	Planning Issue

Dwn Ckd

Drawn	JK
Checked	JK
Date	AUG 2025
Scale @ A1	1 : 50

Calliards Mill, Smithy Bridge (2388)
Existing Ground Floor Plan

CMS-SVA-ZZ-ZZ-DR-A-2005
REV A

PLANNING

SOLIDVOID