
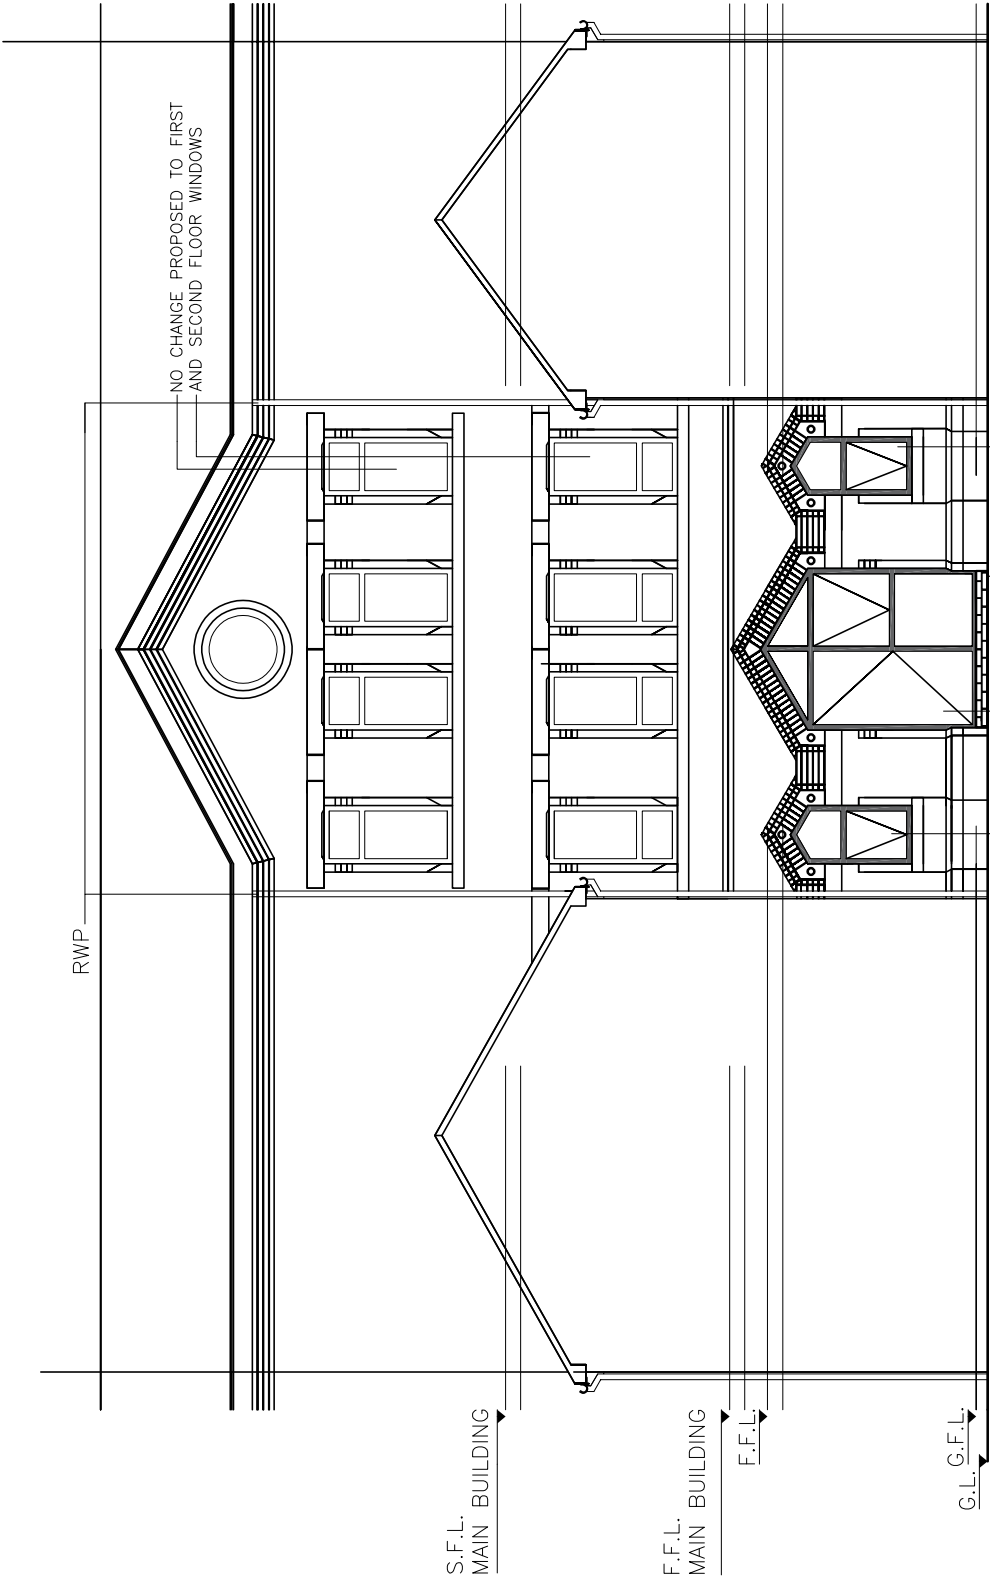


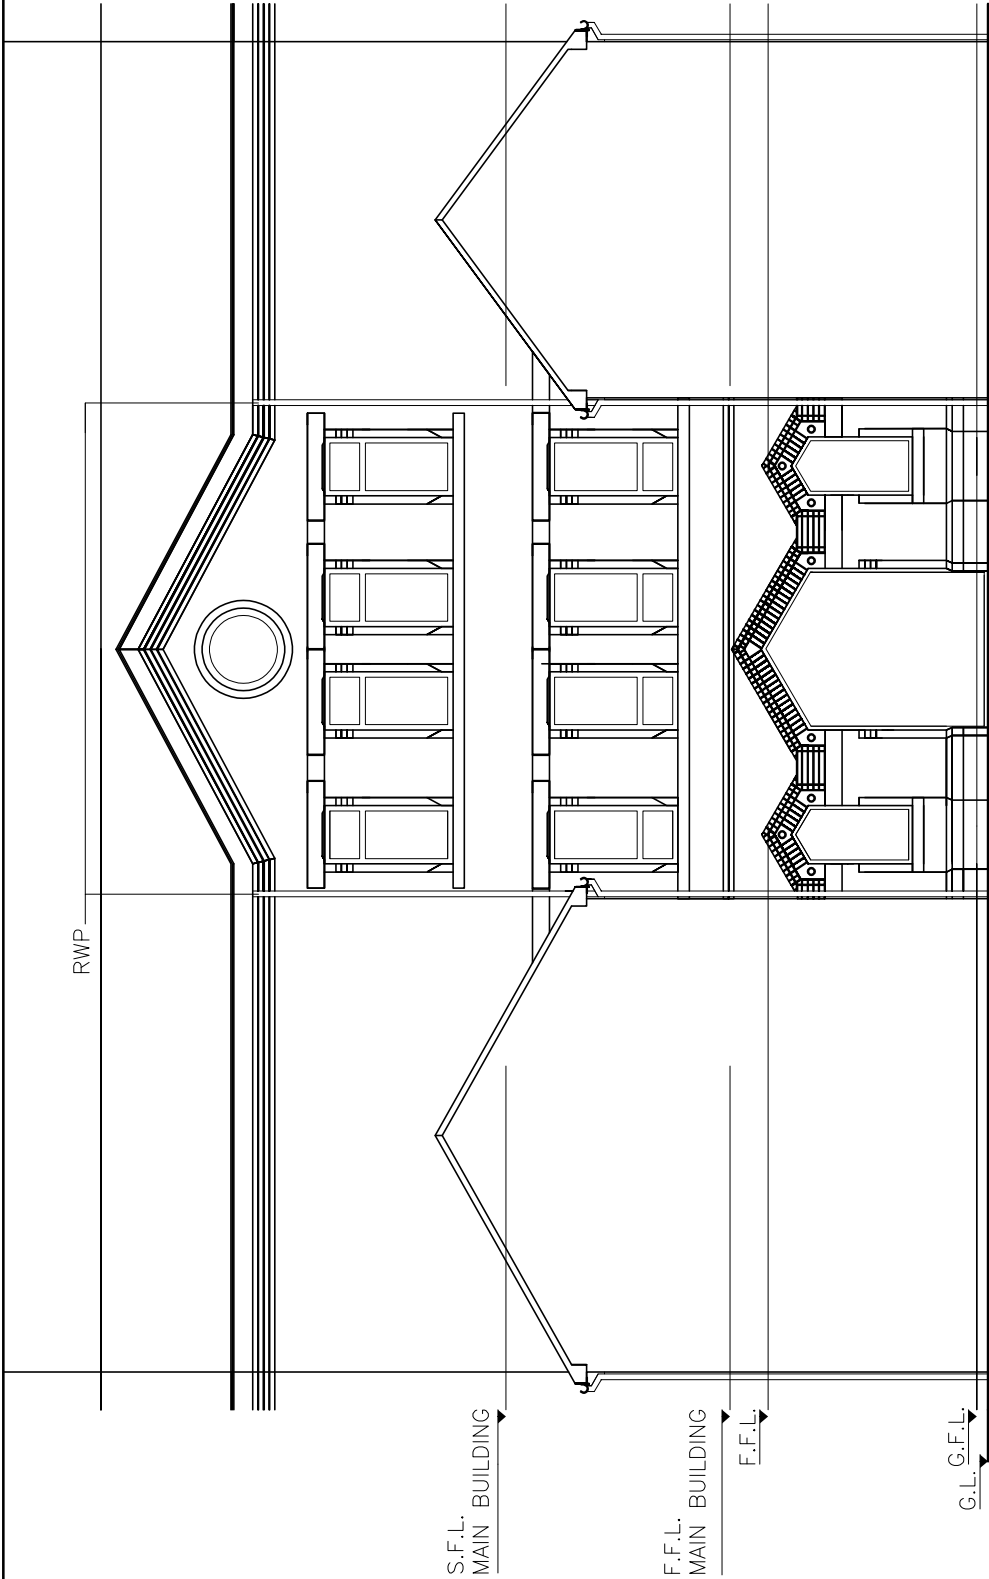

NOTES

COPYRIGHT:
ALL RIGHTS RESERVED
THIS DRAWING MUST NOT BE REPRODUCED
WITHOUT WRITTEN PERMISSION FROM NORDEN
QUANTITY SURVEYING AND CONSTRUCTION
SERVICES LIMITED.

DO NOT SCALE OFF THIS DRAWING.

ALL DIMENSIONS ARE TO BE CHECKED ON
SITE BY THE CONTRACTOR /
SUB-CONTRACTOR. ANY DISCREPANCIES ARE
TO BE REPORTED TO NORDEN QUANTITY
SURVEYING AND CONSTRUCTION SERVICES
LIMITED.

			-	-
Rev	Description	Dt'n	Chk	Date
Norden Quantity Surveying and ConstructionServices LTD 732 Edenfield Road, Norden, Rochdale, OL12 7PP				
Contract	24A BARON STREET, ROCHDALE, OL16 1SJ			
Title	PROPOSED CHANGE OF USE TO 7.NO SELF CONTAINED APARTMENTS			
Scales	1:100	Sheet Size	A3	
Drawn	-	Checked	-	Date 14.08.2025
Dwg. No.	DWG 8 OF 12	Revision	0	