





REAR ELEVATION
(EXISTING)

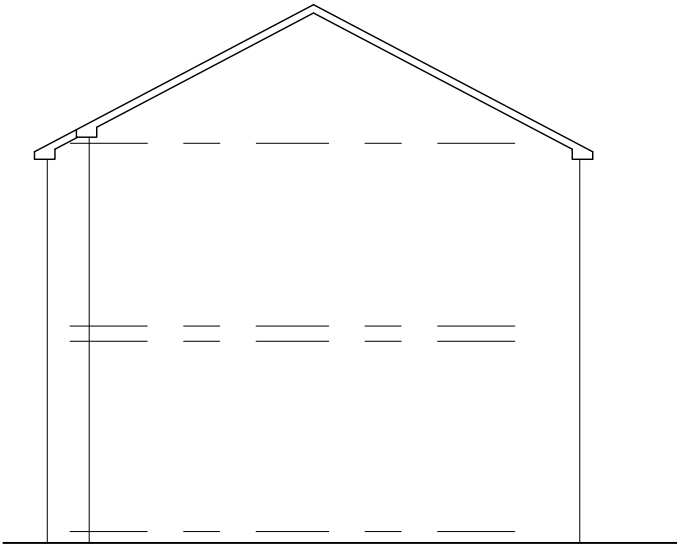


SIDE ELEVATION
(EXISTING)

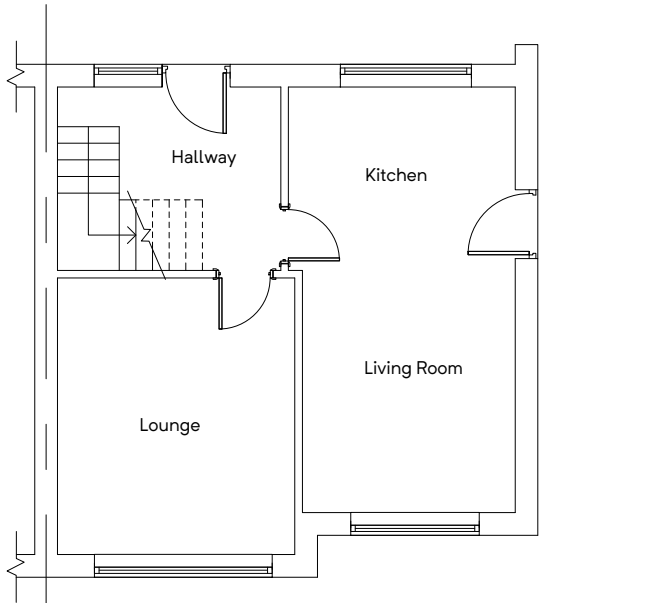

GROUND FLOOR PLAN
(EXISTING)




Outbuilding

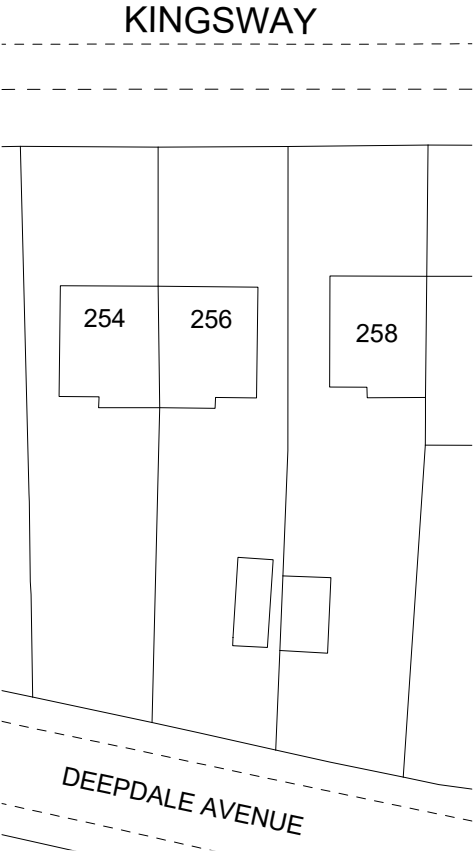


SITE PLAN
(EXISTING)

Building Design Services	For:	Scale:
M.FAROOQ 418 Bury Road Rochdale OL11 5EU 01706 712231 0796 7605 763	MR & MRS MUHAMMAD QADER	(Plan) 1:100 @ A3 (Elevation) 1:100 @ A3
	PROPOSED SINGLE STOREY REAR EXTENSION AT	(Site Plan) 1:500 @ A3
	256 Kingsway, Rochdale OL16 4AW	Job No. & Sheet 2409/1

bds

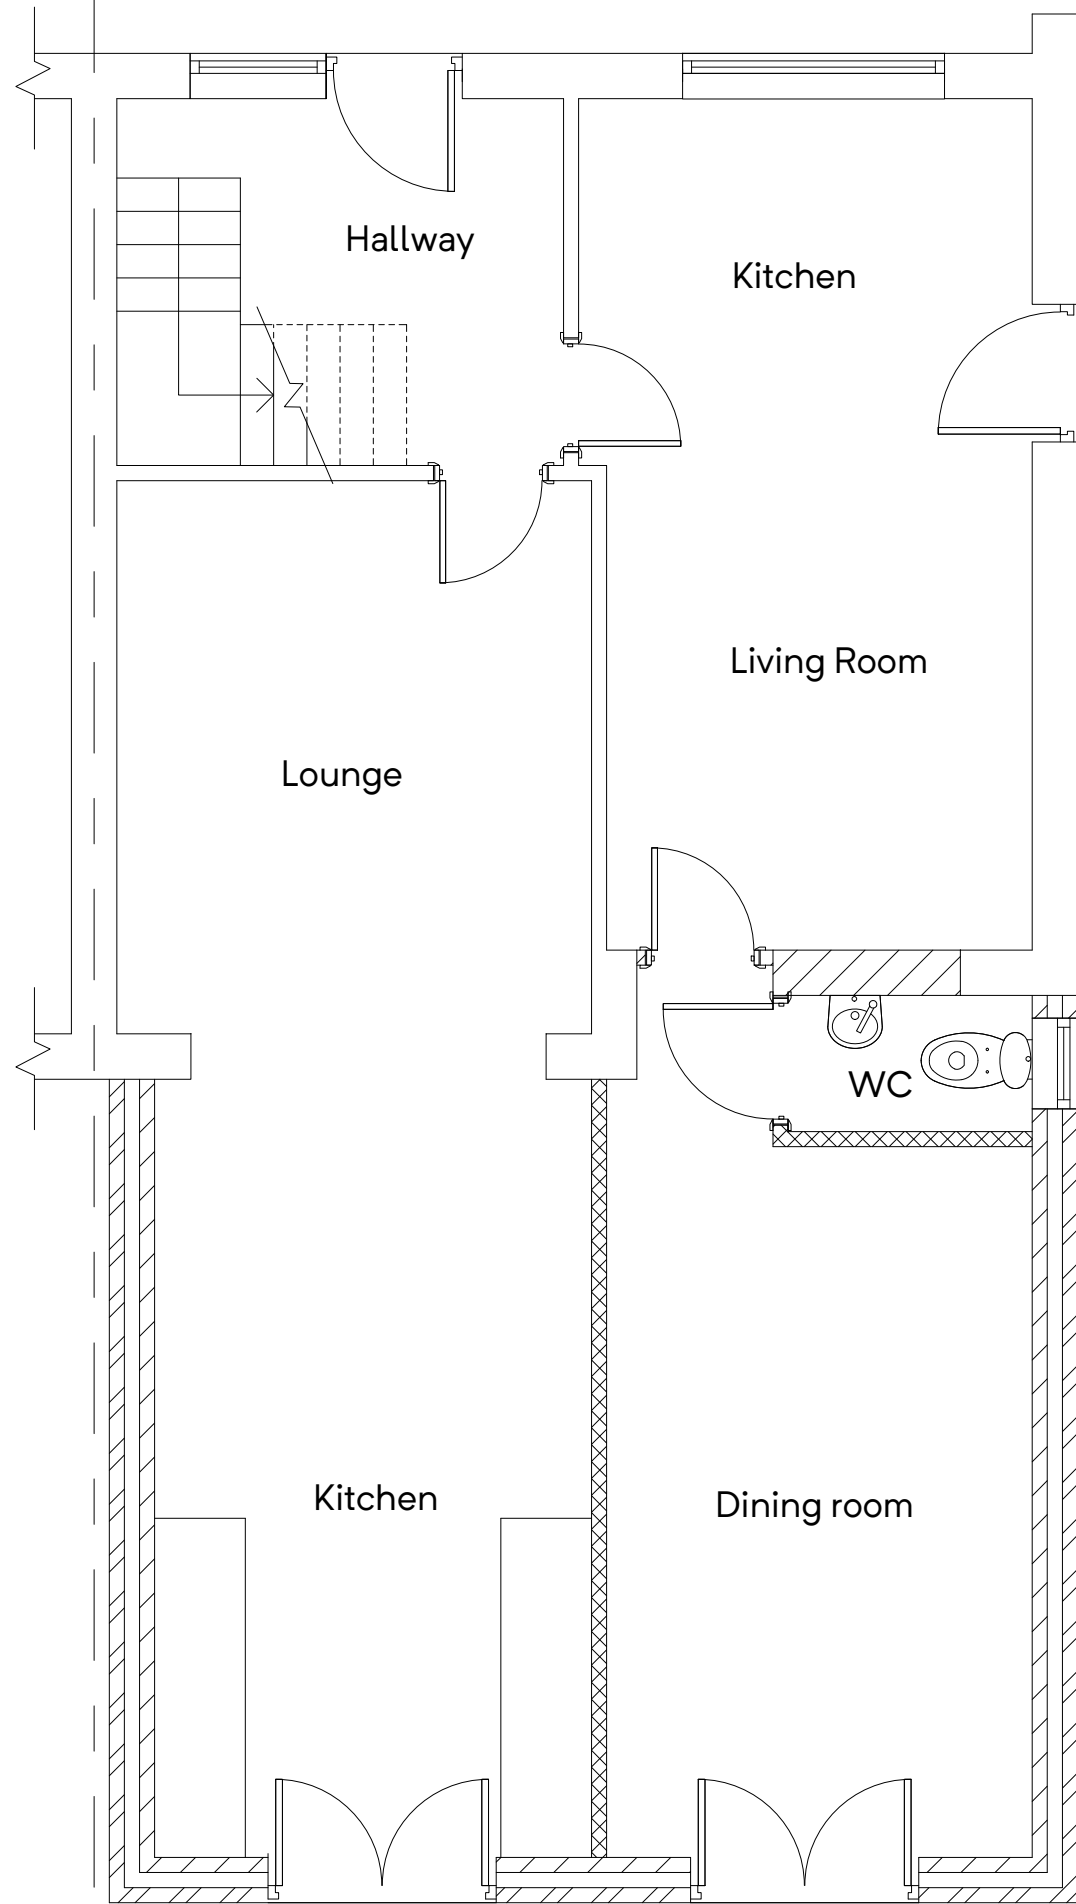

GROUND FLOOR PLAN
(PROPOSED)

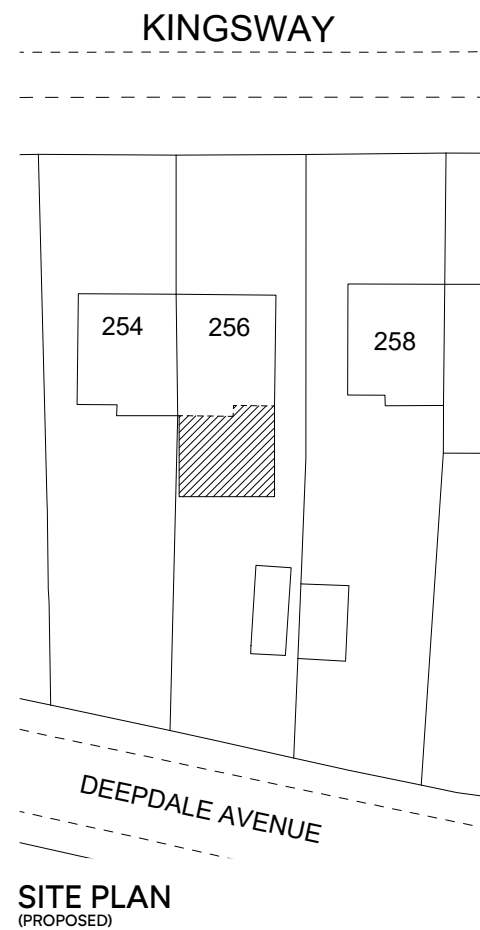

SITE PLAN
(PROPOSED)

Building Design Services

M.FAROOQ
418 Bury Road
Rochdale
OL11 5EU
01706 712231
0796 7605 763

For:

MR & MRS MUHAMMAD
QADER

PROPOSED SINGLE STOREY
REAR EXTENSION AT

Scale:

(Plan)
1:50 @ A3

(Site Plan)
1:500 @ A3

Job No. & Sheet


2409/2

bds


256 Kingsway,
Rochdale
OL16 4AW



REAR ELEVATION
(PROPOSED)

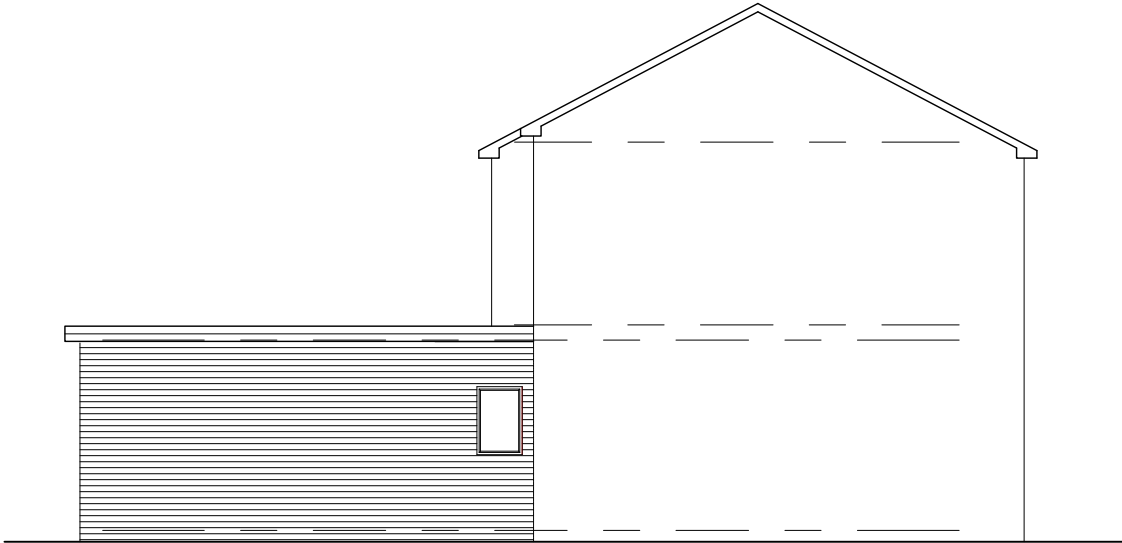

SIDE ELEVATION
(PROPOSED)

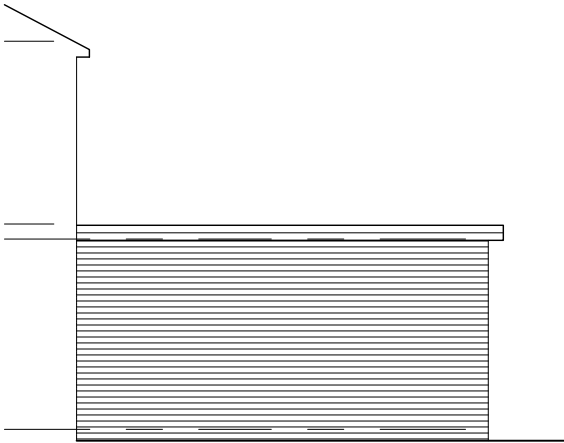

SIDE ELEVATION
(PROPOSED)