

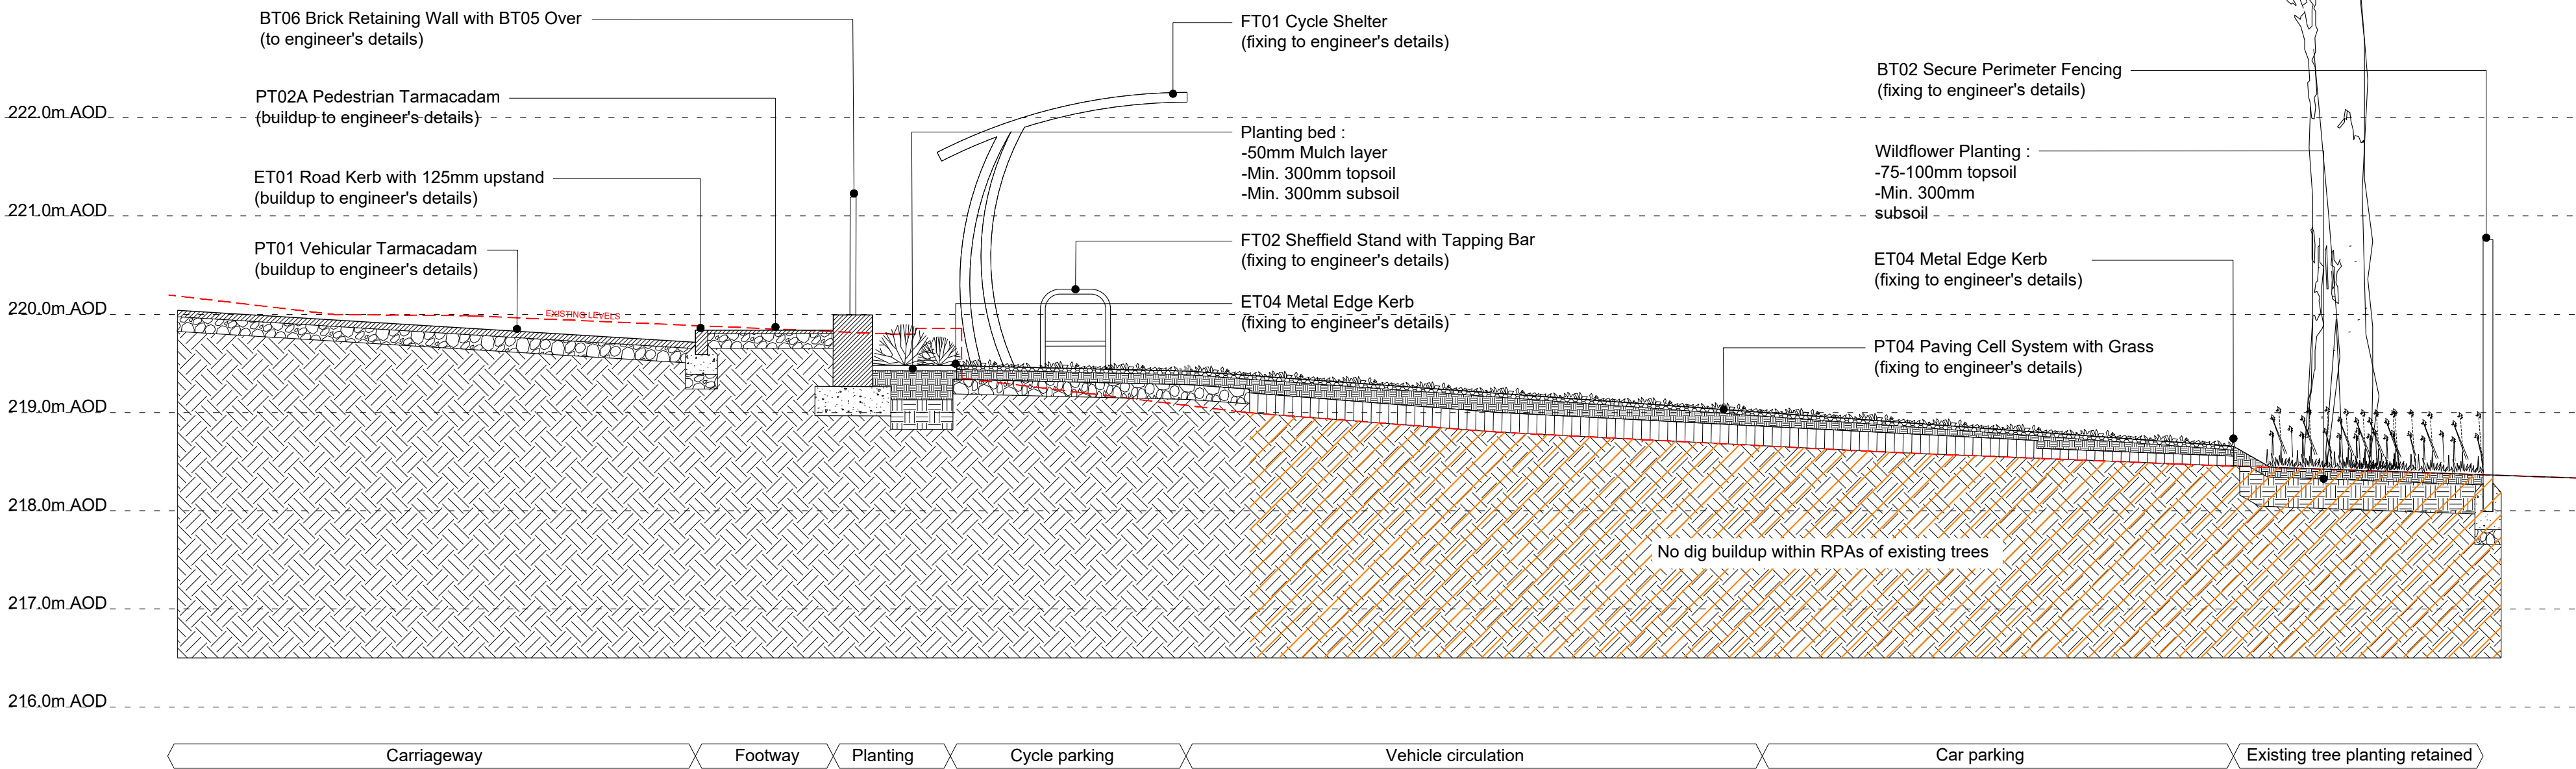


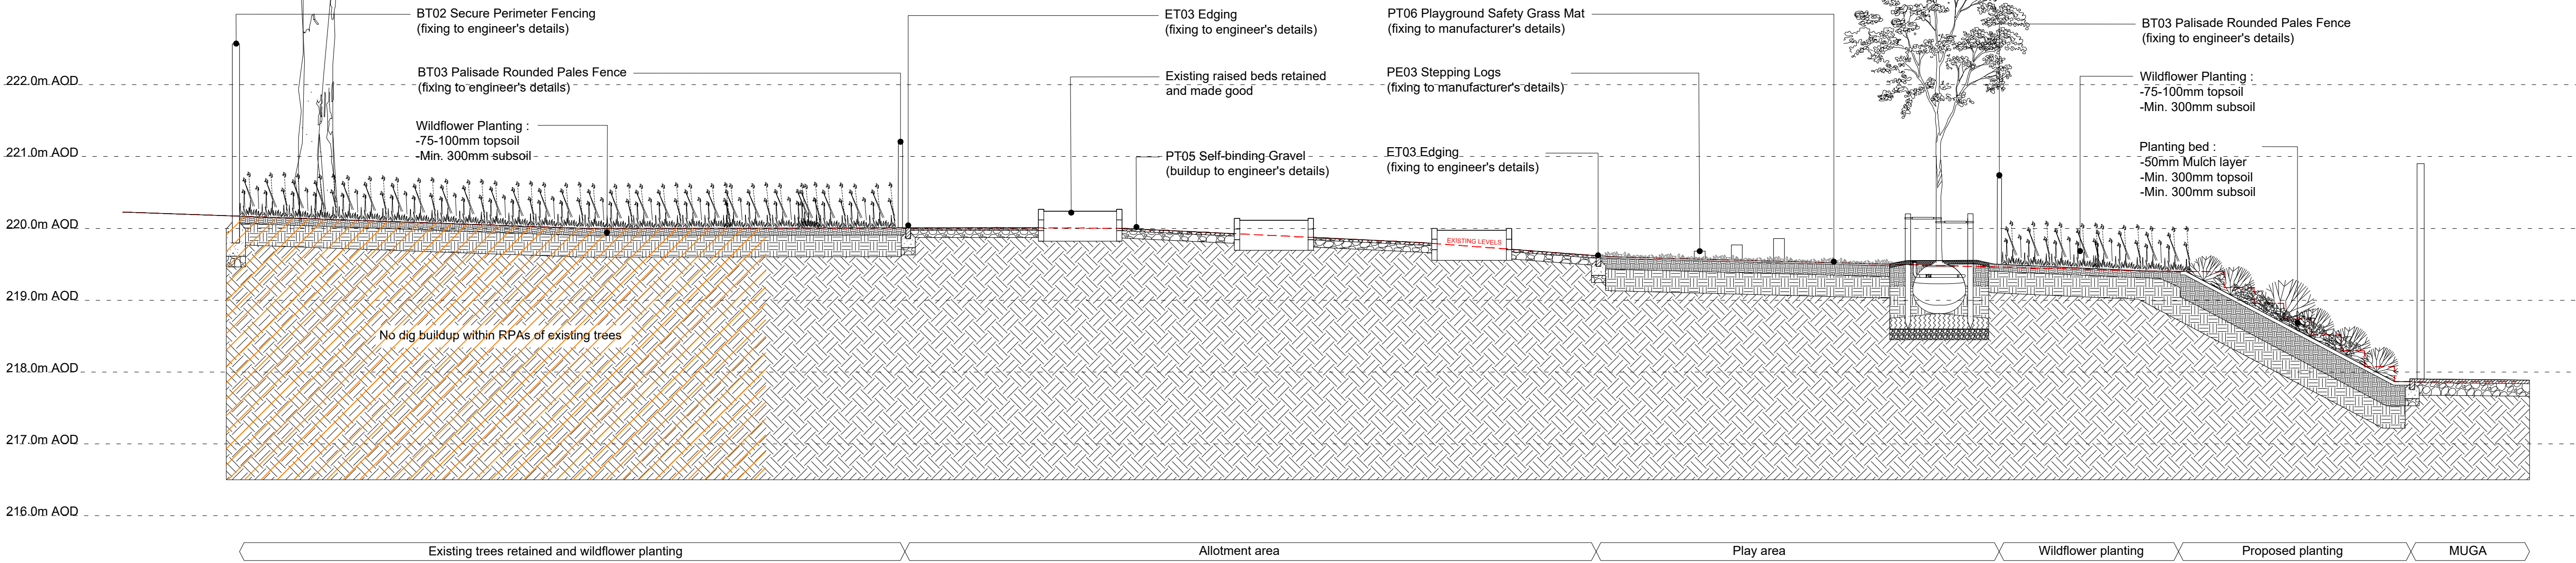

03 Section 03

Scale: 1:50

Location Plan

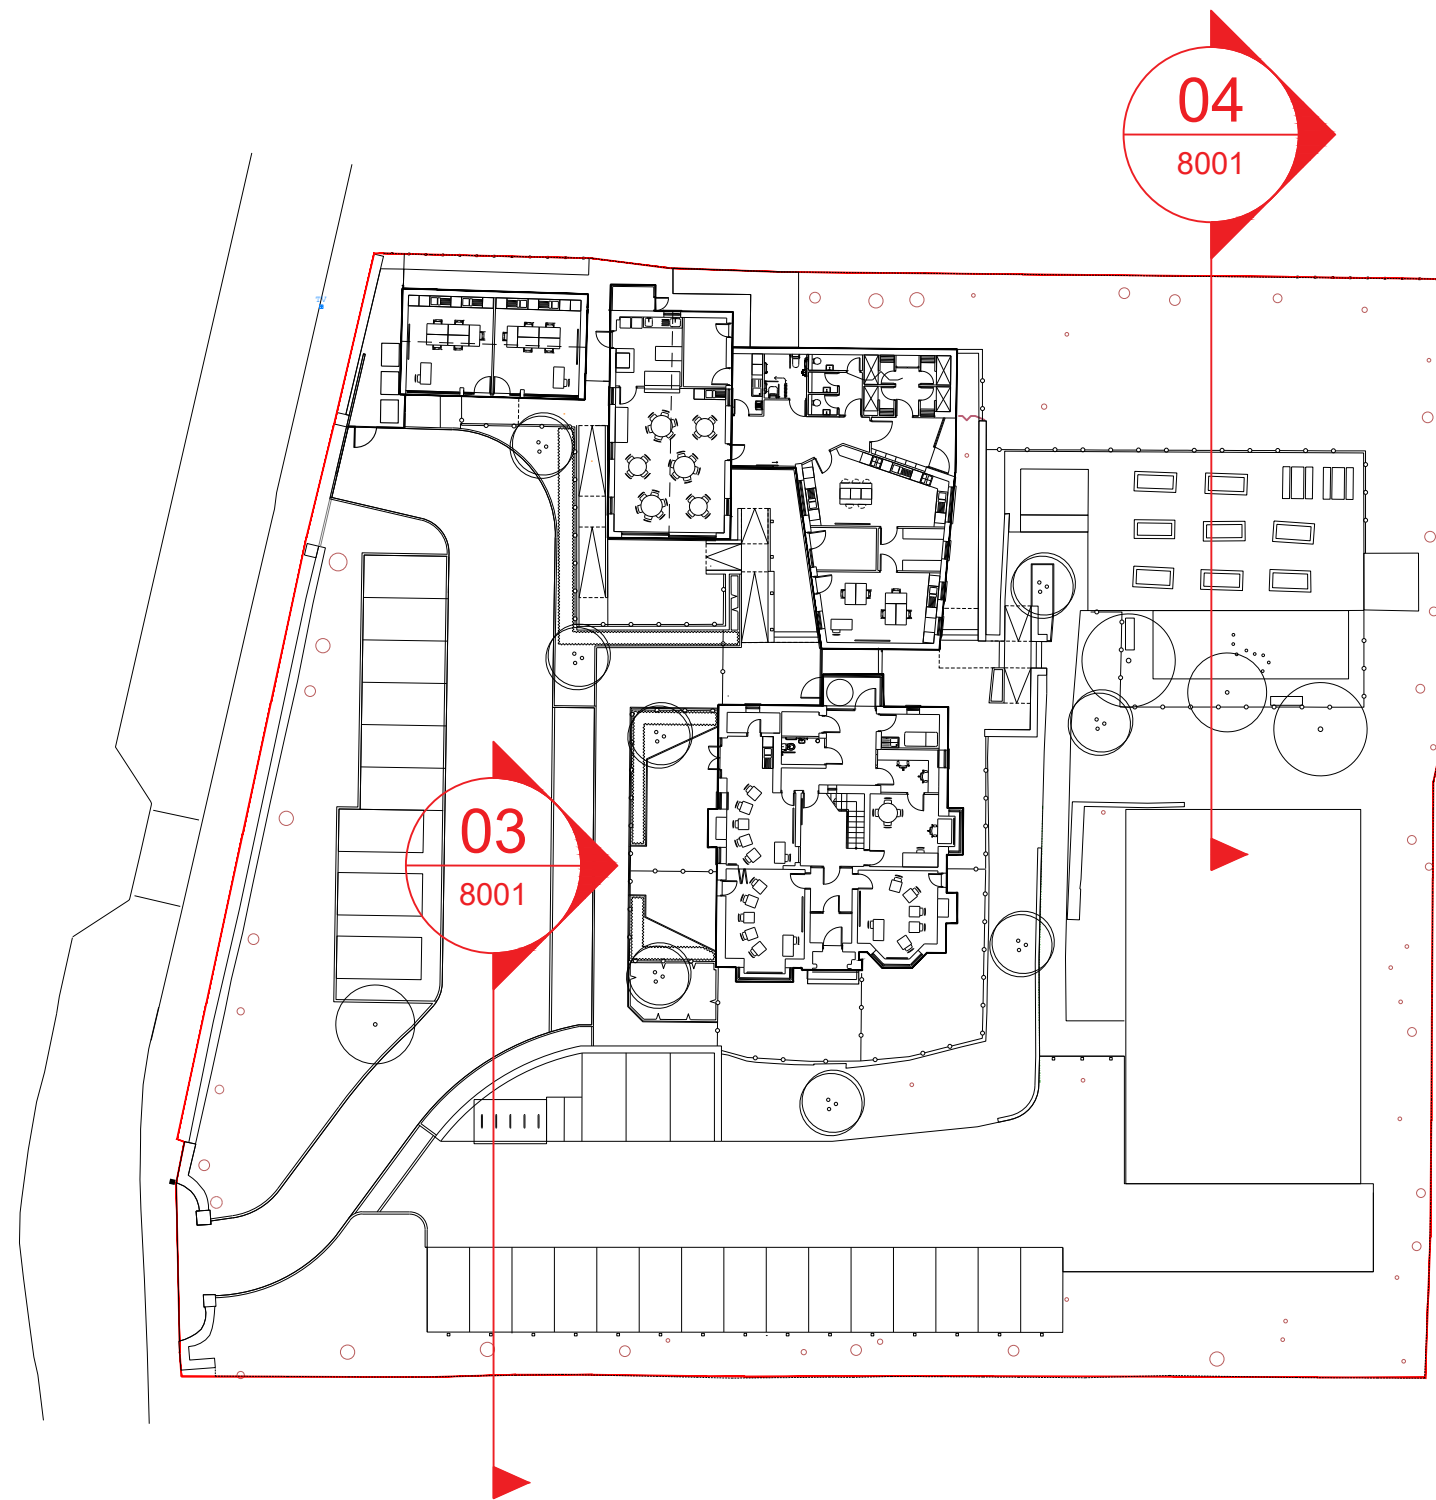

04 Section 04

Scale: 1:50

