



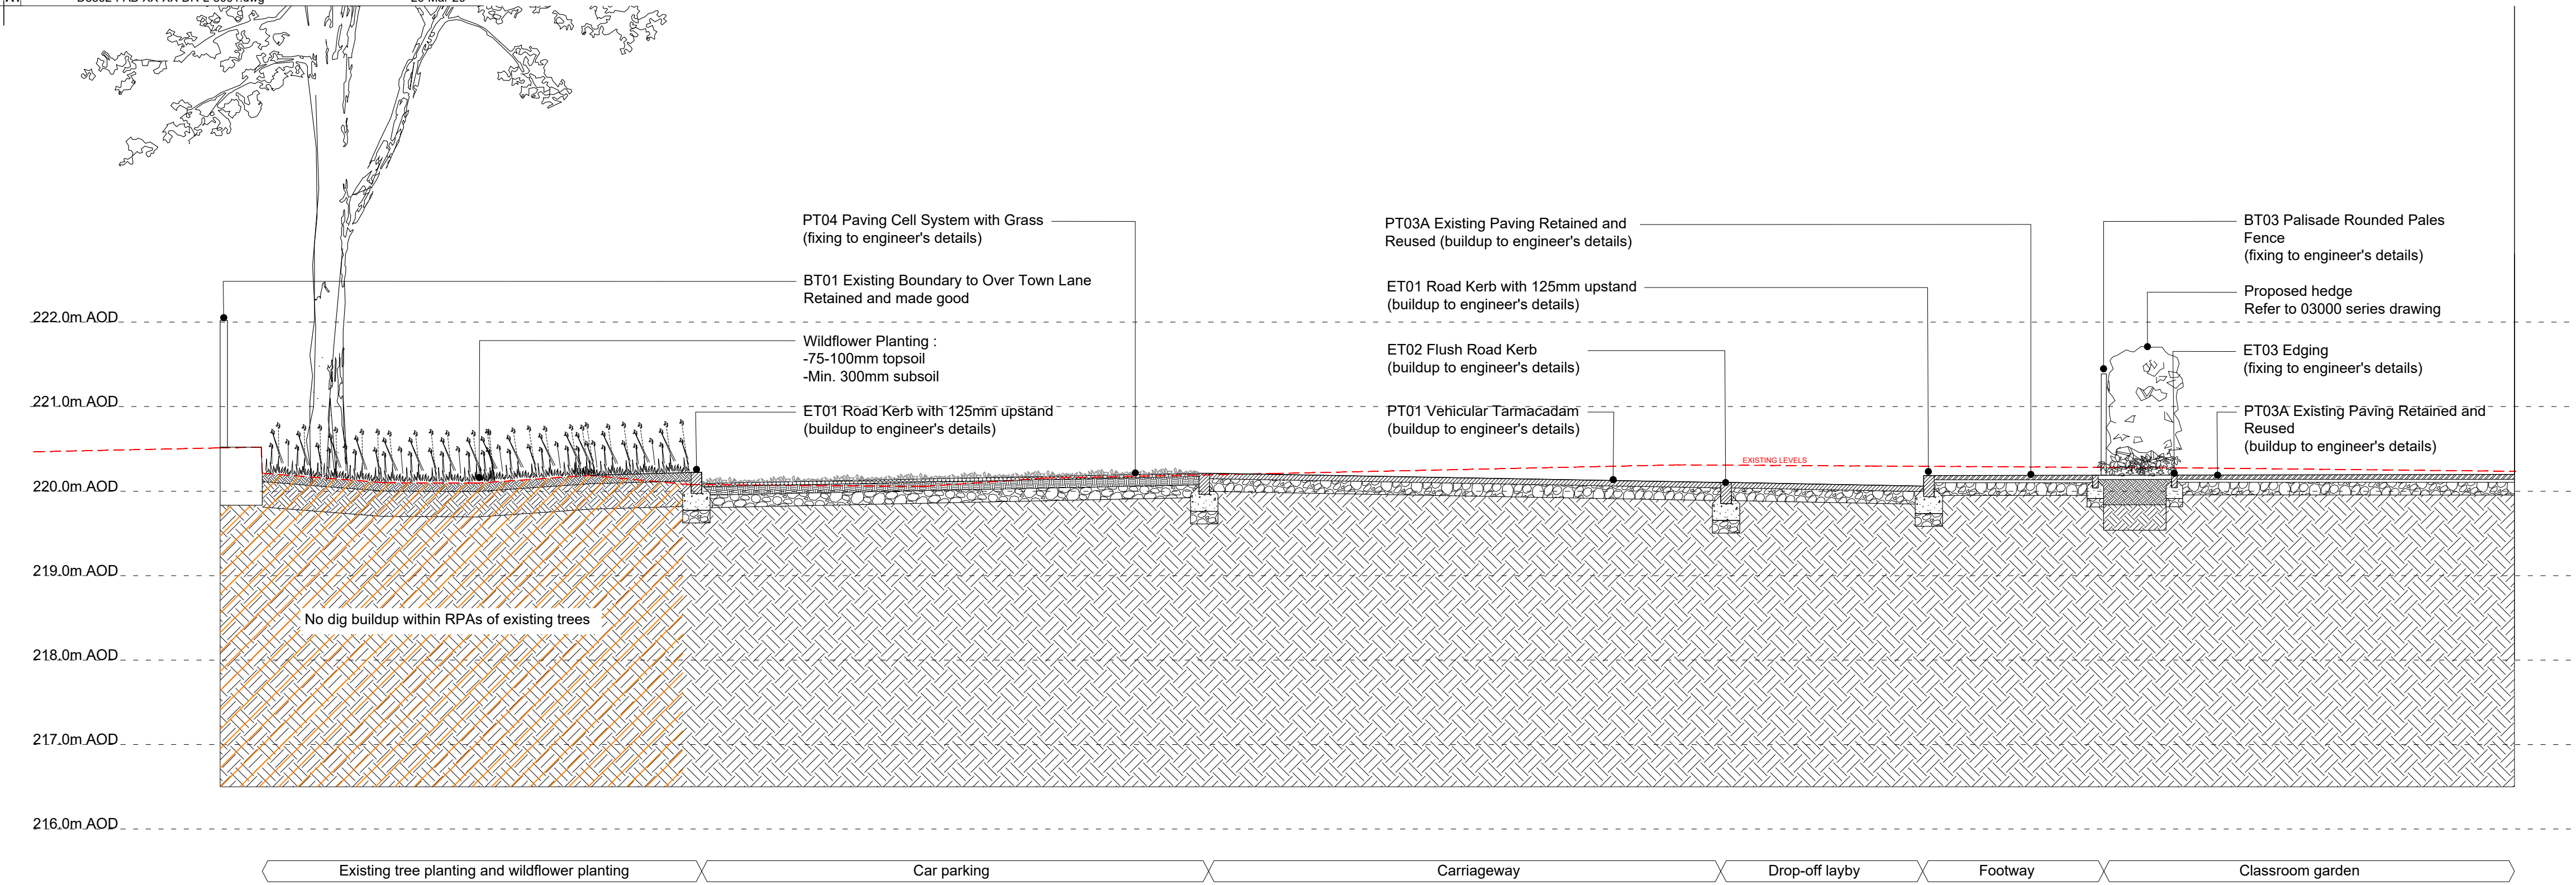


01 Section 01

Scale: 1:50

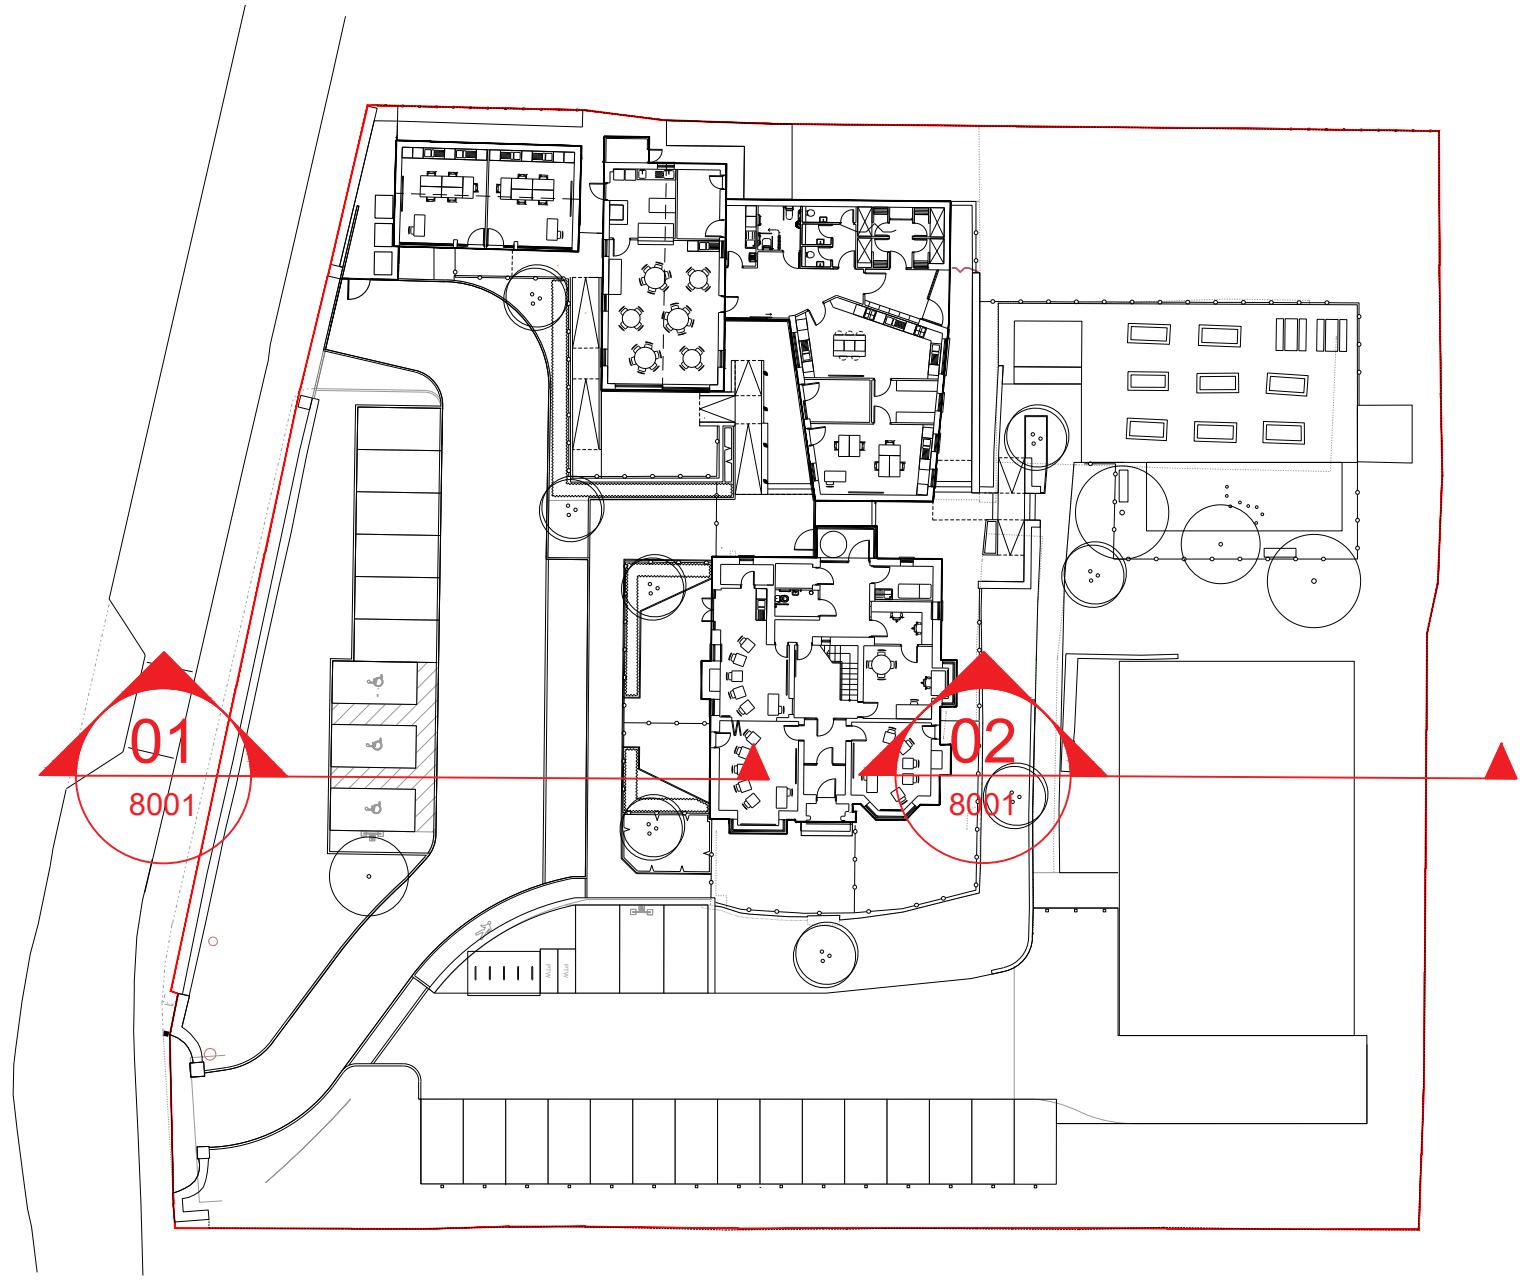


Location Plan

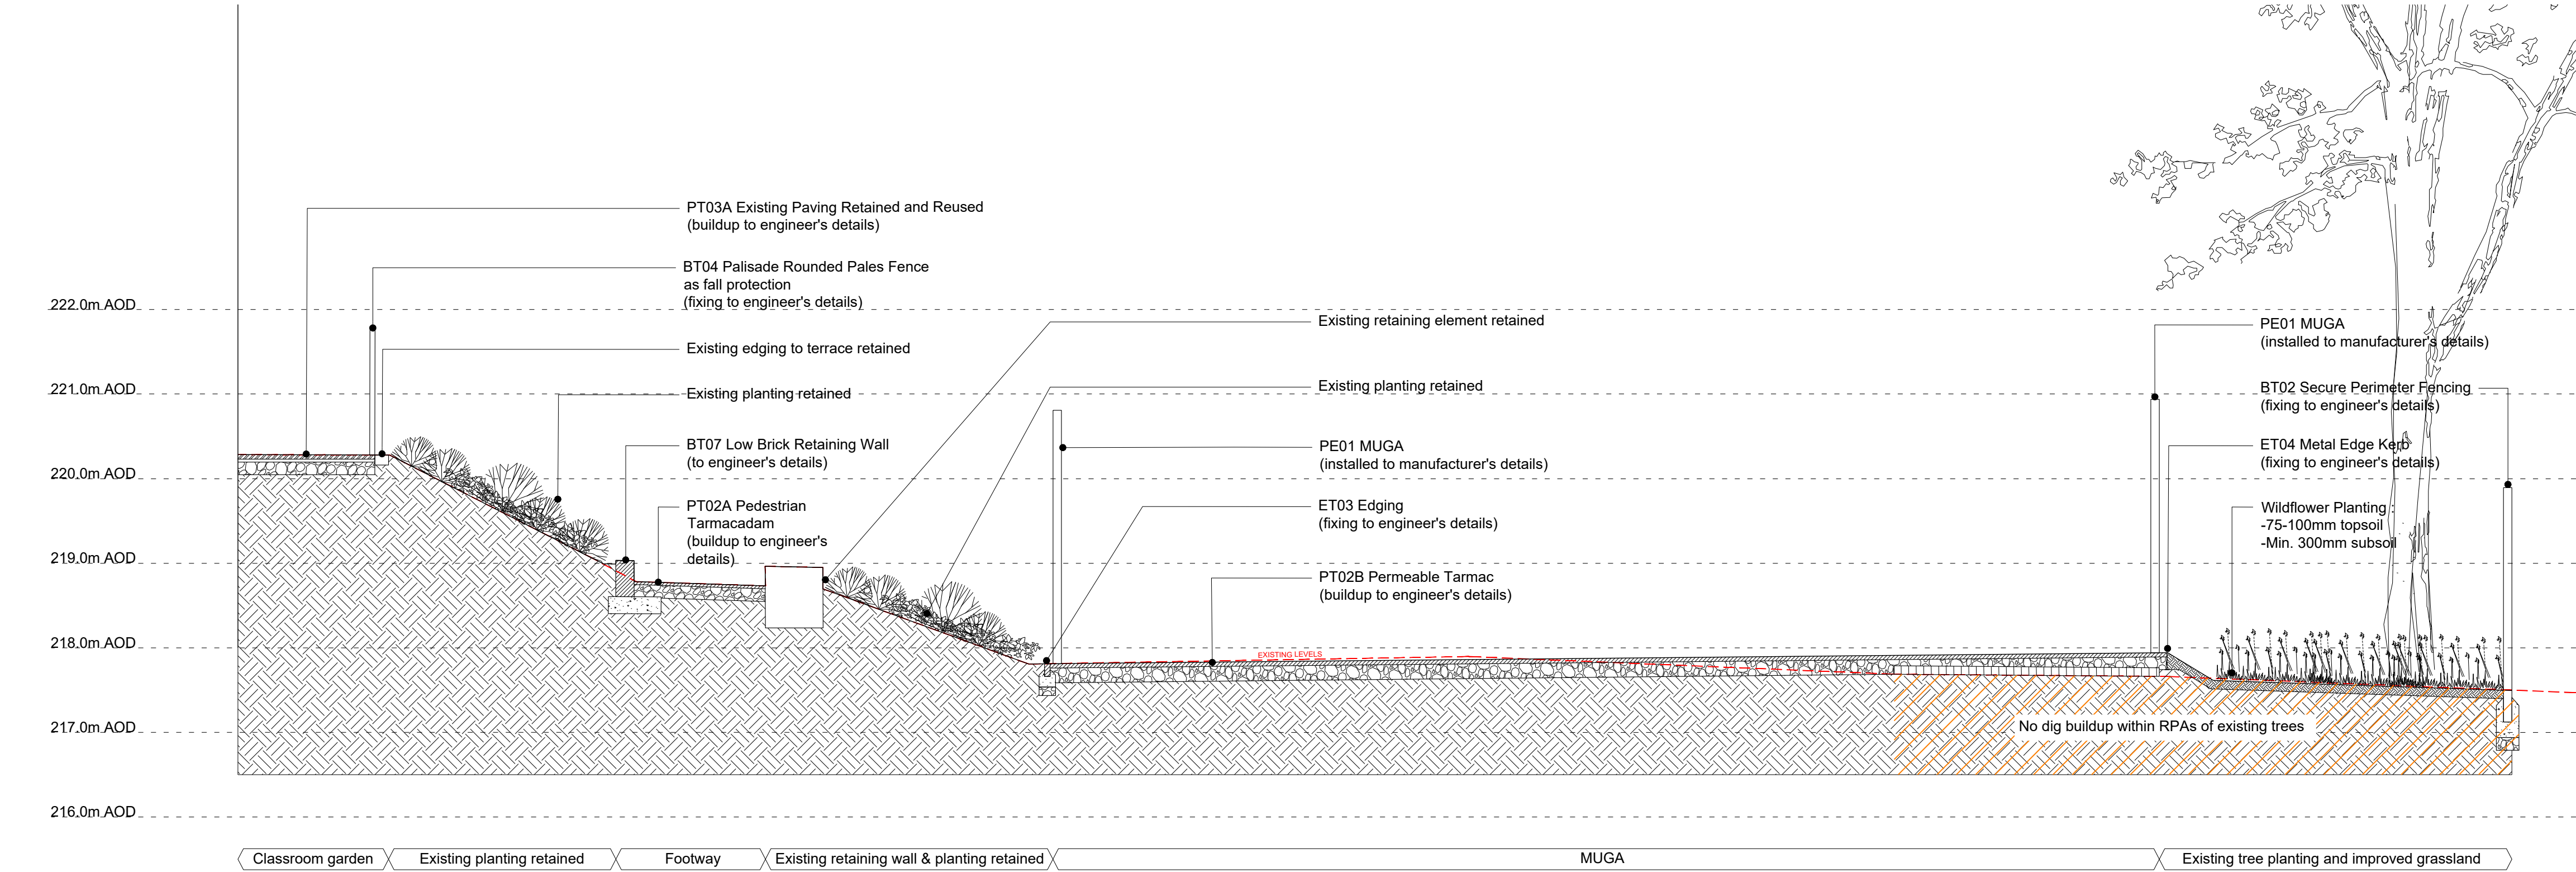

02 Section 02

Scale: 1:50

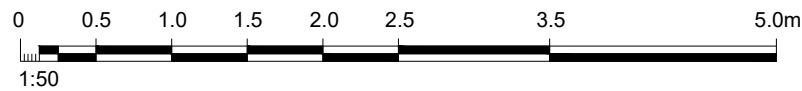

P01	23-03-2026	Issued for Condition Discharge	JB	PB	
Revision	Date	Reason	Drawn	Checked	

Disclaimer:
1. This drawing is copyright of fabrik ltd. It must not be copied or reproduced without written consent from the owner.
2. Do not scale from this drawing. Only figured dimensions are to be taken from this drawing.
3. All contractors must call site and be responsible for taking and checking all dimensions related to the works shown on the drawing prior to fabrication or setting out.
4. This drawing uses coloured lines. Please do not rely on a monochrome copy.

External References: