



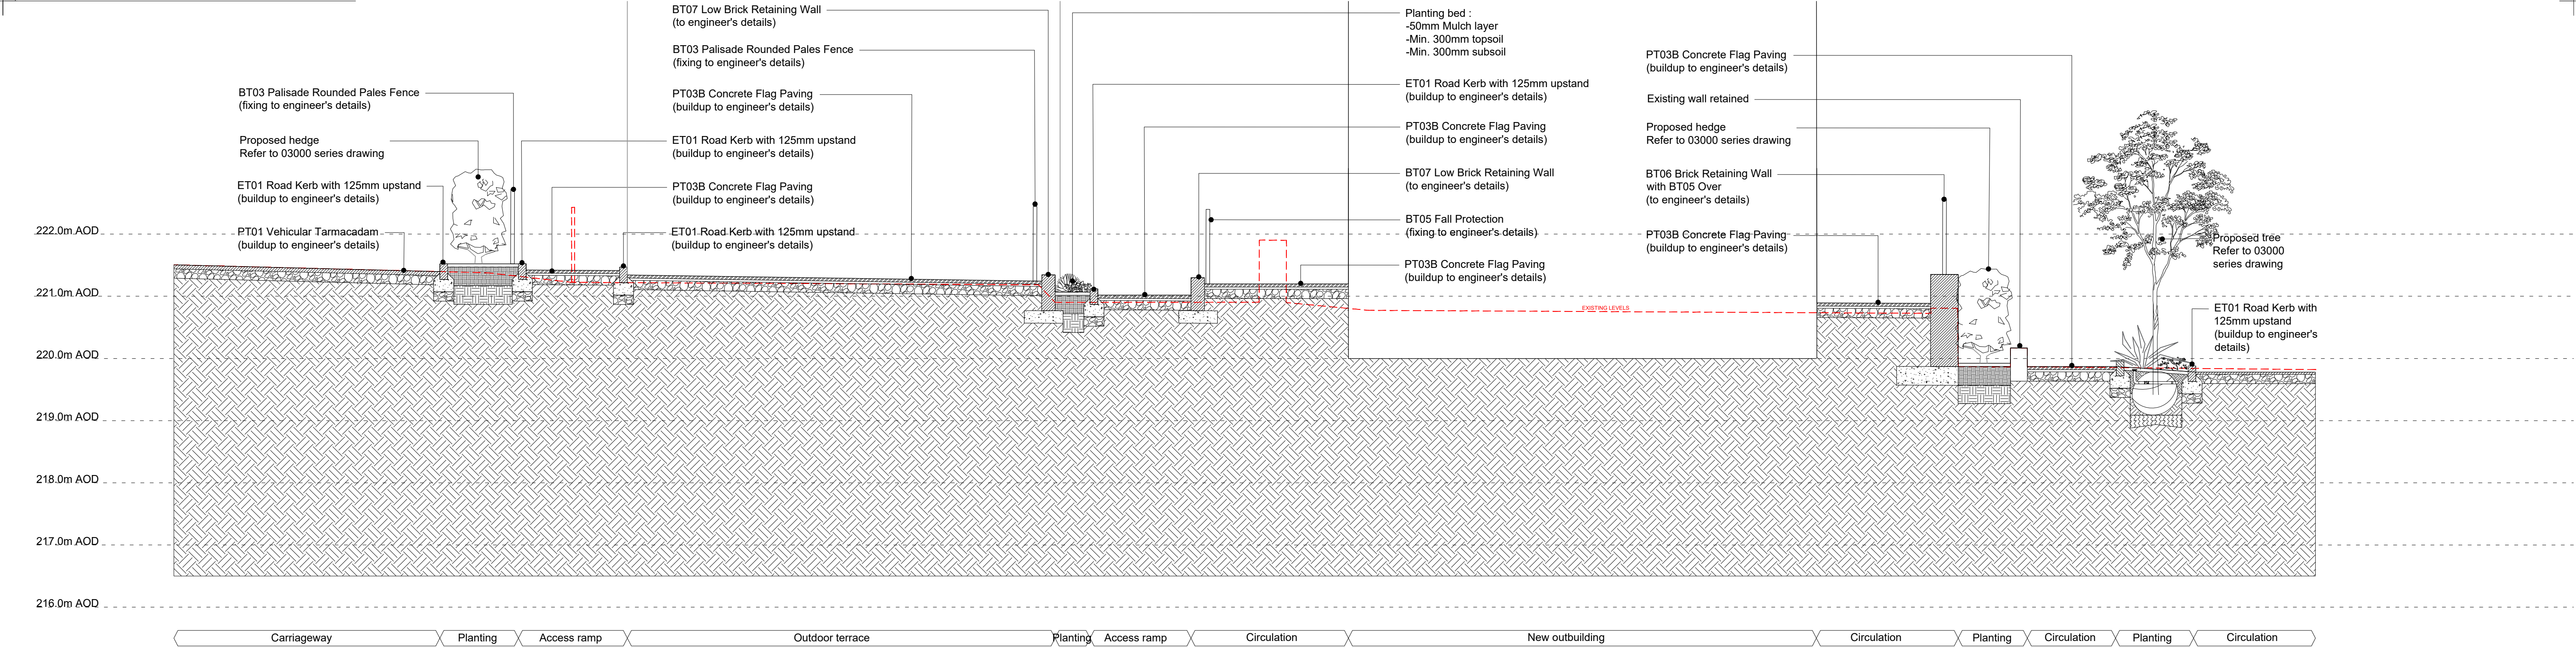

05
8003

Section 05

Scale: 1:50

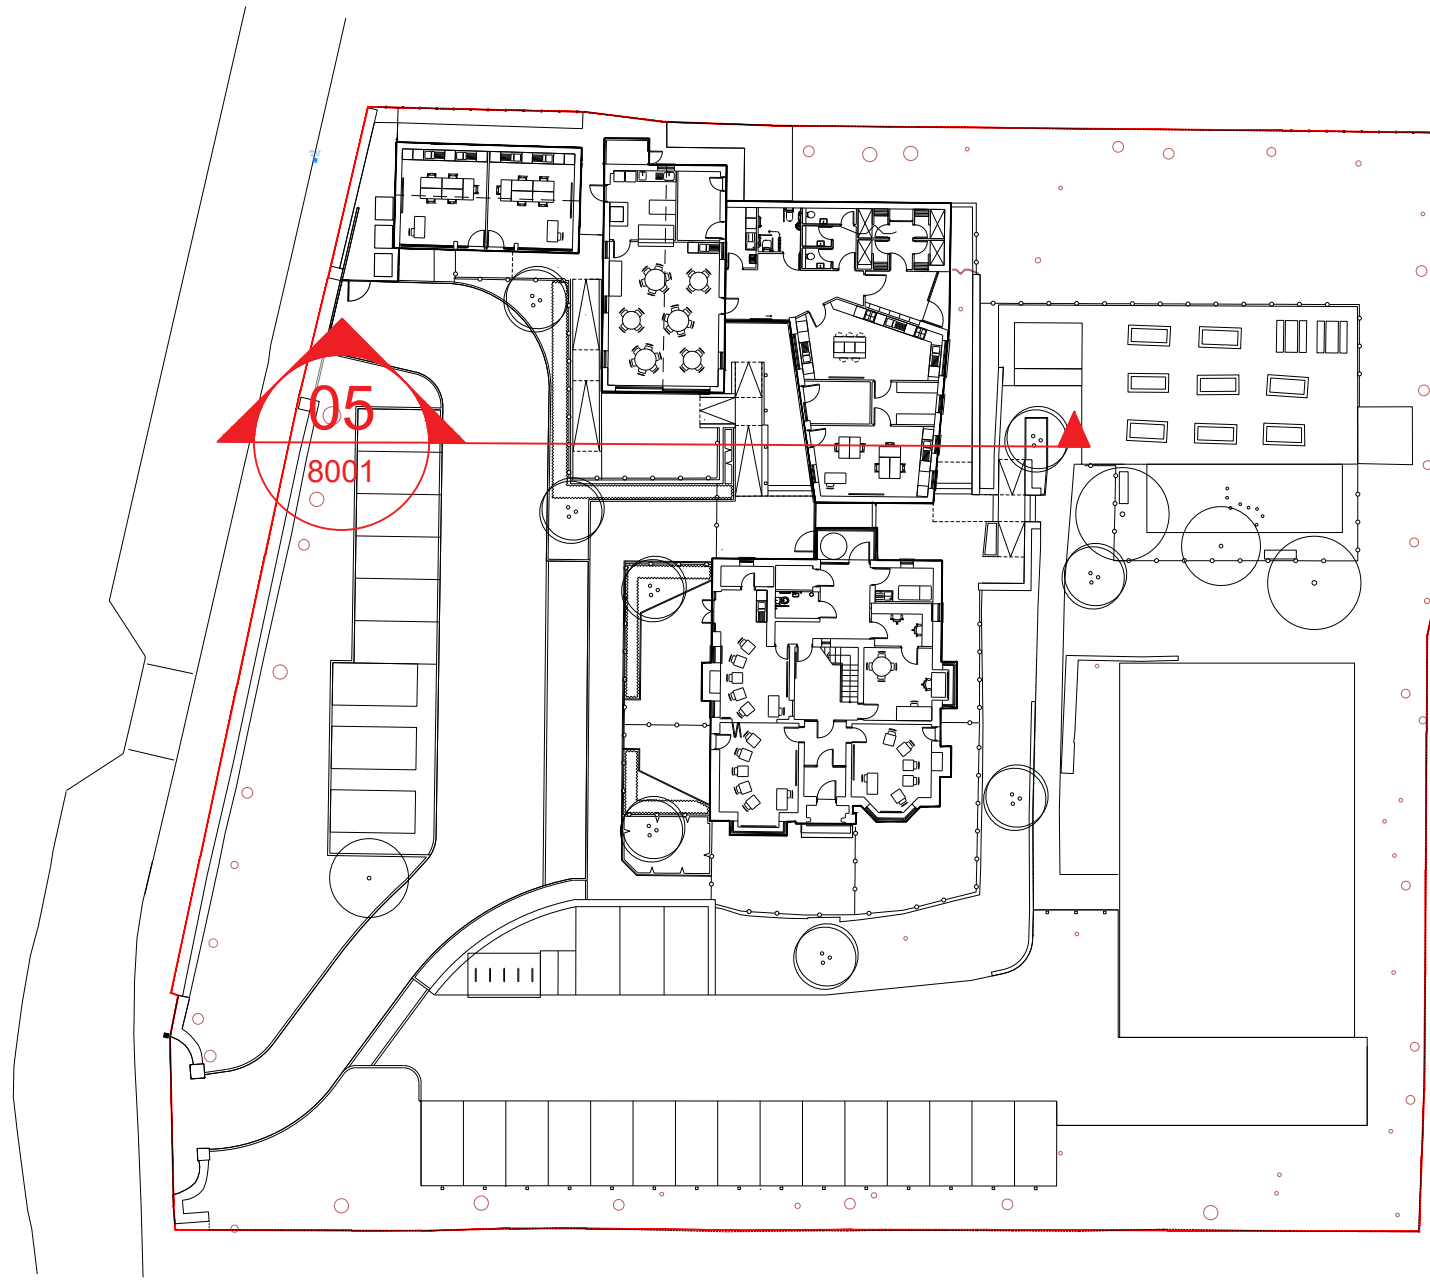


Location Plan

P01	23-03-2026	Issued for Condition Discharge	JB	PB	
Revision	Date	Reason	Drawn	Checked	

Disclaimer:
1. This drawing is copyright of fabrik ltd. It must not be copied or reproduced without written consent from the owner.
2. Do not scale from this drawing. Only figured dimensions are to be taken from this drawing.
3. All contractors must visit site and be responsible for taking and checking all dimensions related to the works shown on the drawing prior to fabrication or setting out.
4. This drawing uses coloured lines. Please do not rely on a monochrome copy.

External References:

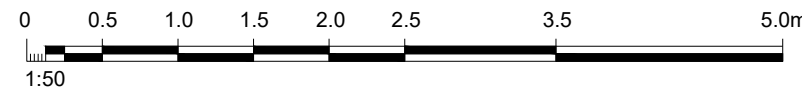

fabrik

Project: Rainshore House, Rochdale

Client: Eden London UK Ltd

Drawing Title: Site Sections - Sheet 3

Issued for Planning Approval

Drawn By: jb

Checked By: pb

Drawn Scale: 1:50 @ A1

Date of First Issue: mar | 2026

Drawing Number: D3562-FAB-XX-XX-DR-L-8003

Revision: P01