



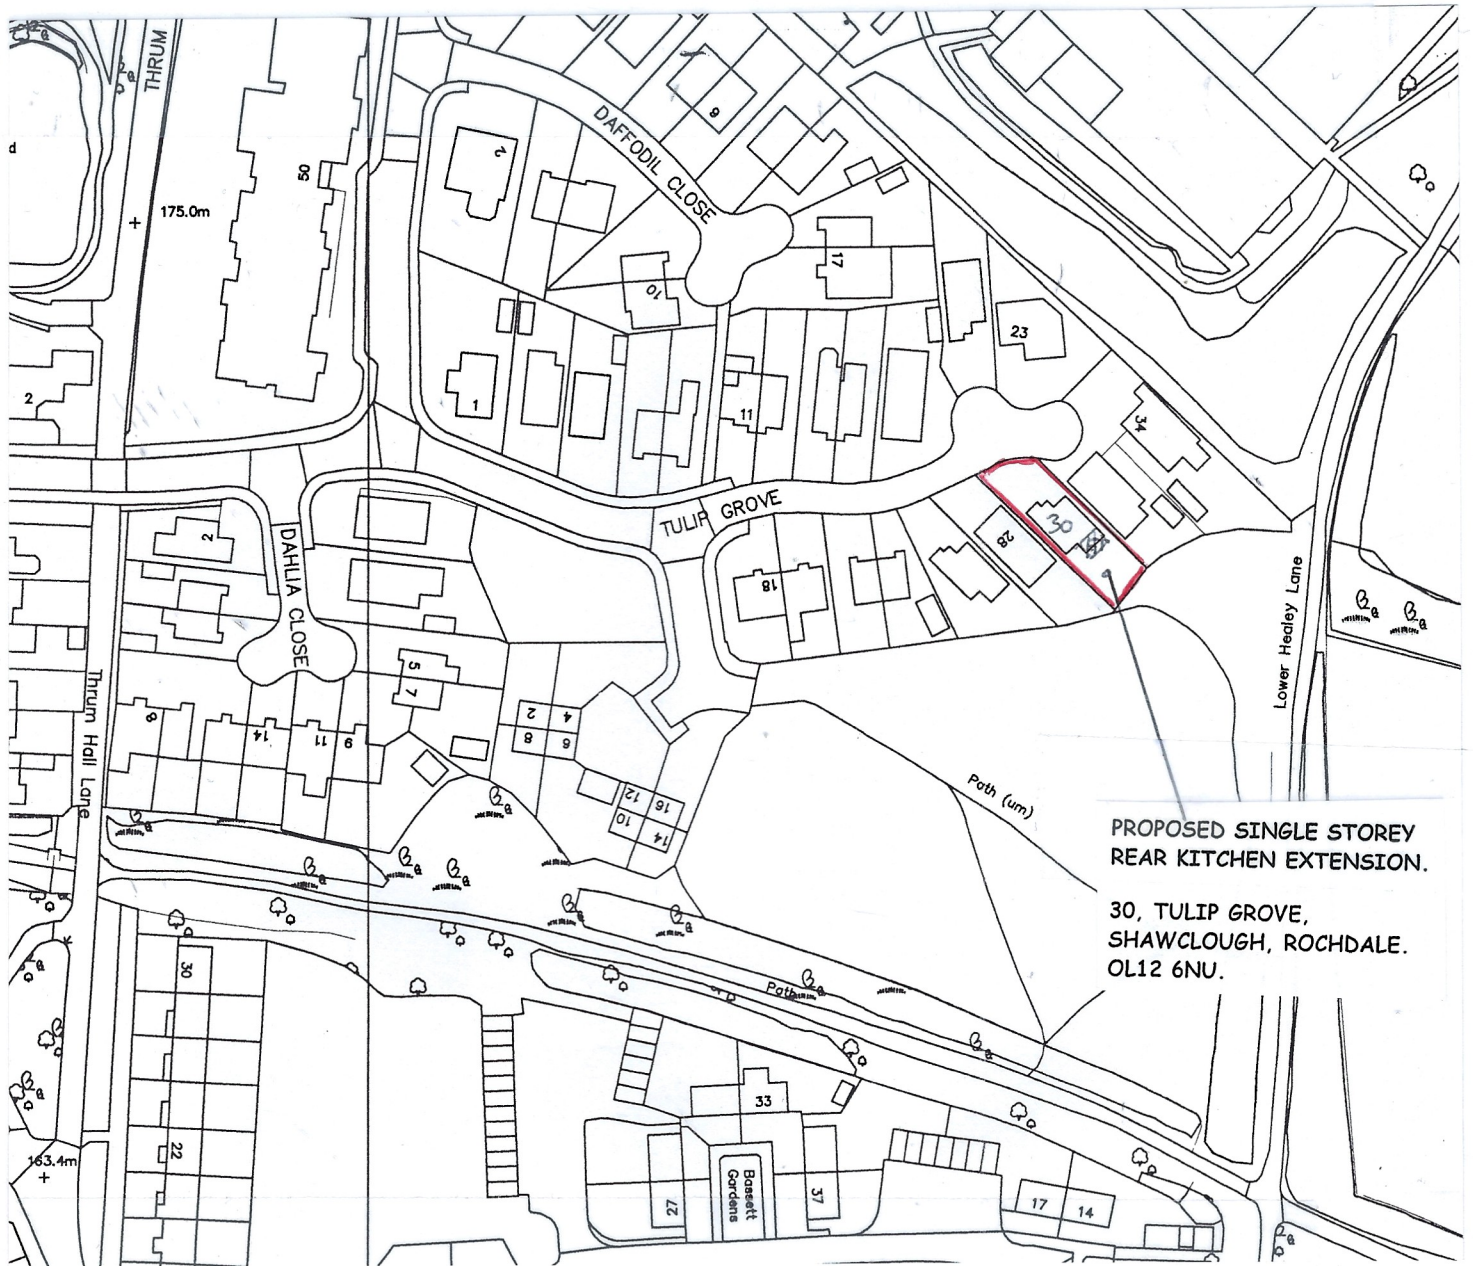

PROPOSED SINGLE STOREY
REAR KITCHEN EXTENSION.

30, TULIP GROVE,
SHAWCLOUGH, ROCHDALE.
OL12 6NU.

LOCATION PLAN SCALE 1:1250

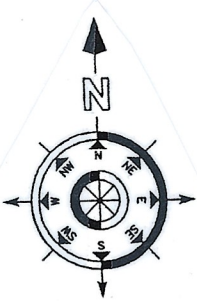

PROJECT

PROPOSED SINGLE STOREY
REAR KITCHEN EXTENSION.

DRAWING TITLE

LOCATION PLAN.

CLIENT

MR. ZAHID MUSTAFA.

ADDRESS

30, TULIP GROVE,
SHAWCLOUGH,
ROCHDALE. OL12 6NU.

SCALE

SCALE 1:1250@A4

DATE

JUN 2024.

DRAWING No

FO 06245902/4.