




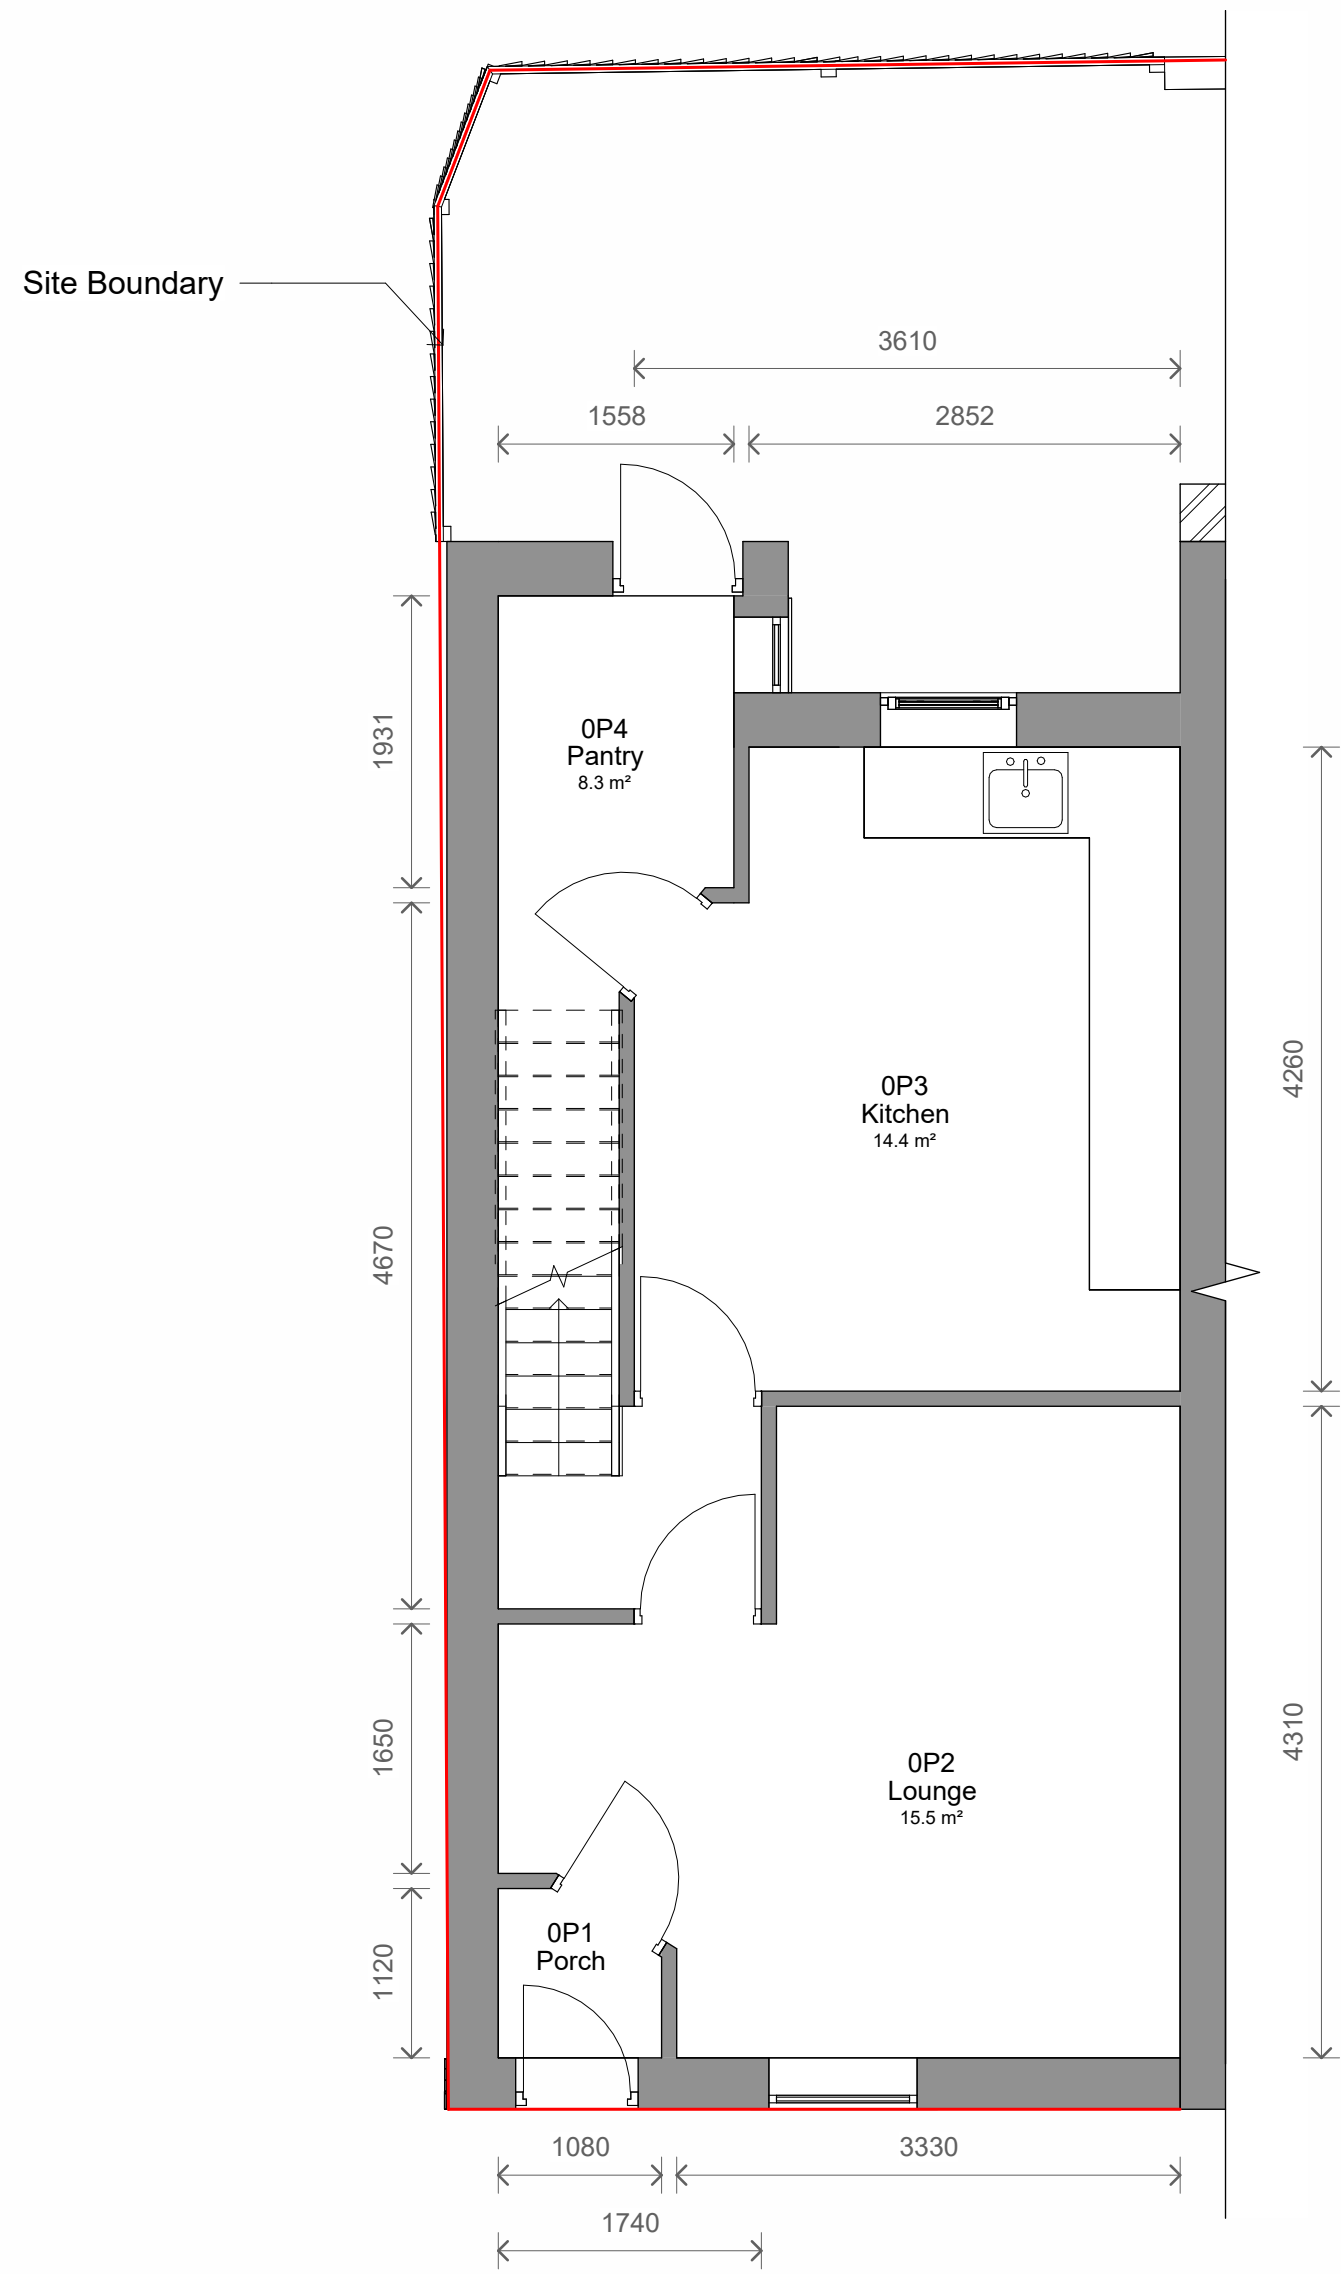


1 Level 0 - Proposed
1 : 50

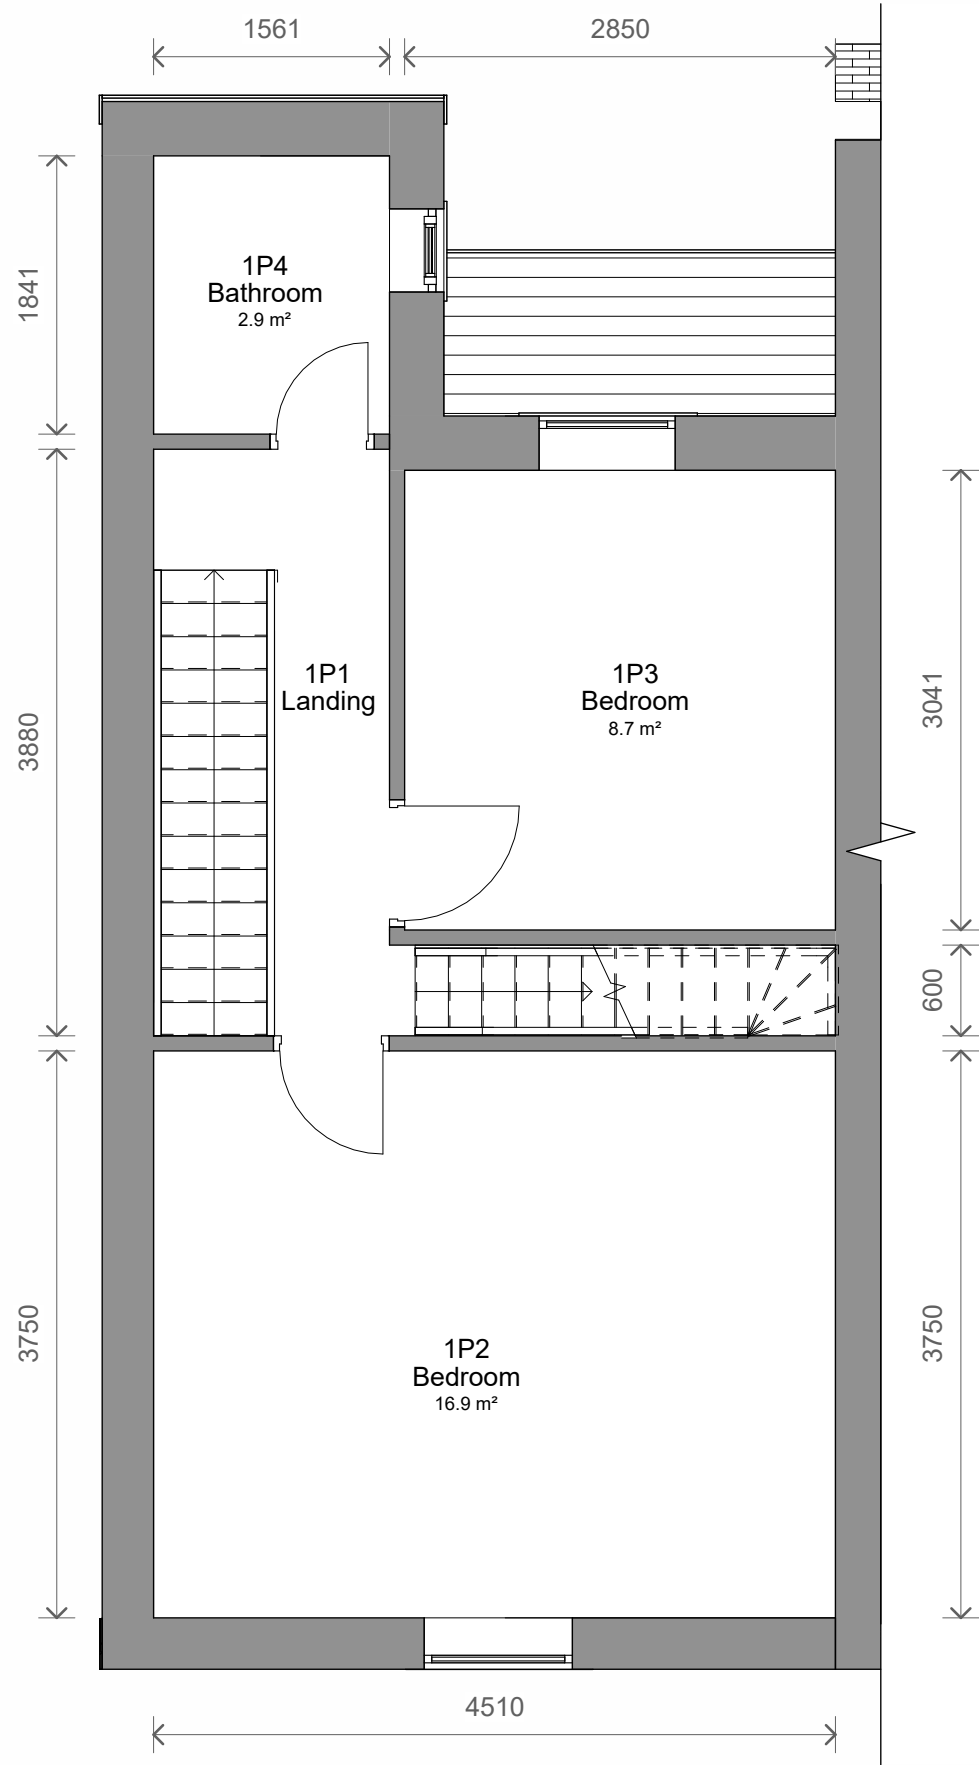


2 Level 1 - Proposed
1 : 50

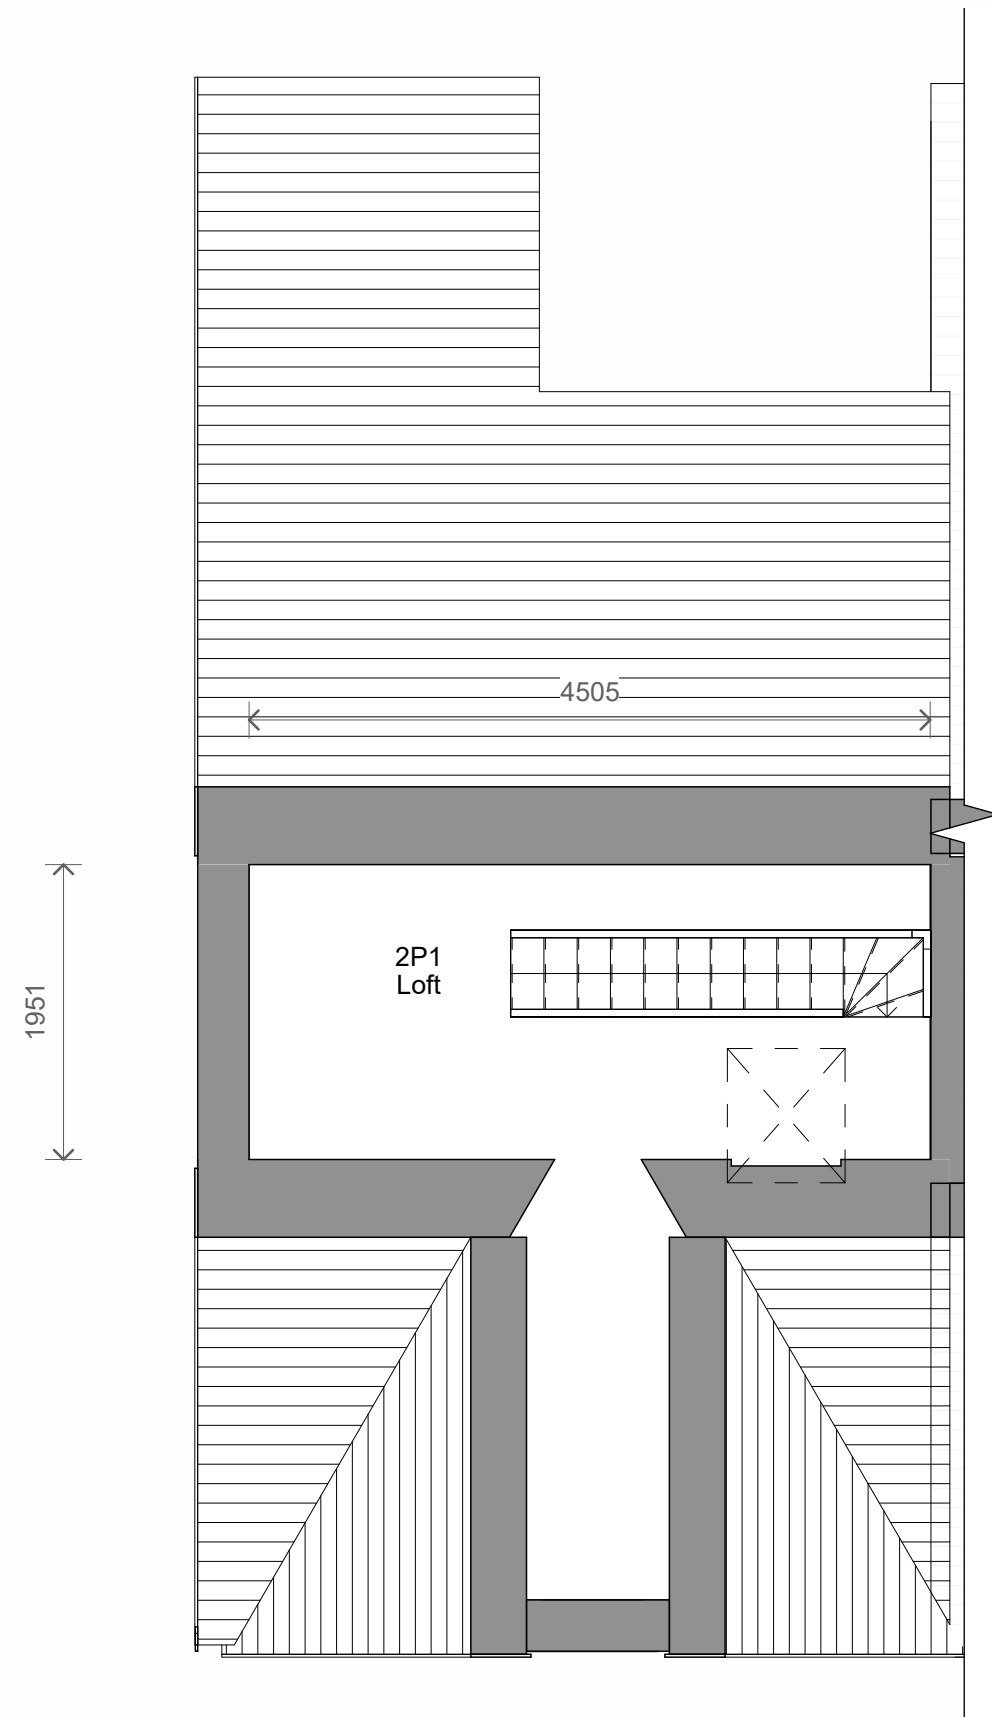


3 Level 2 - Proposed
1 : 50

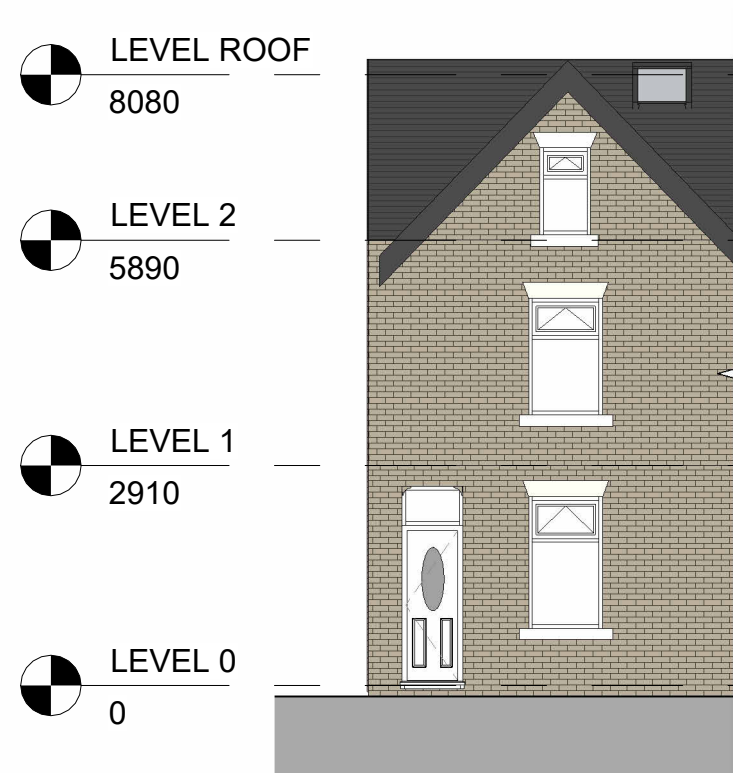


4 Front - Proposed
1 : 100

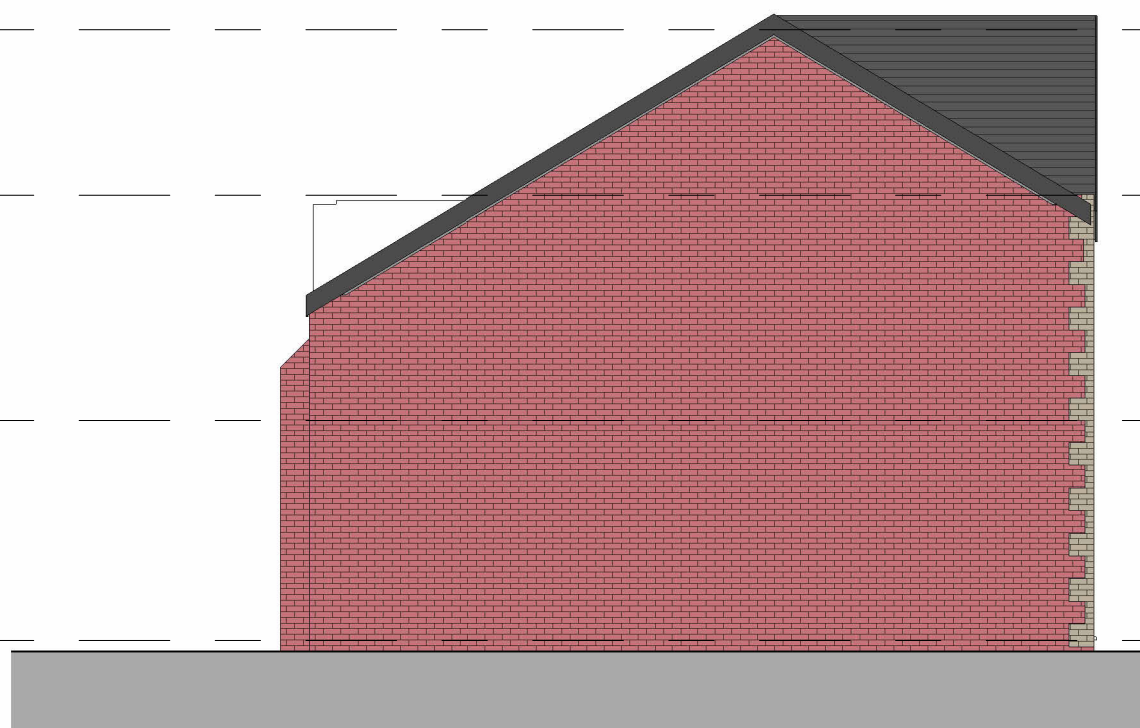


5 Left Side - Proposed
1 : 100

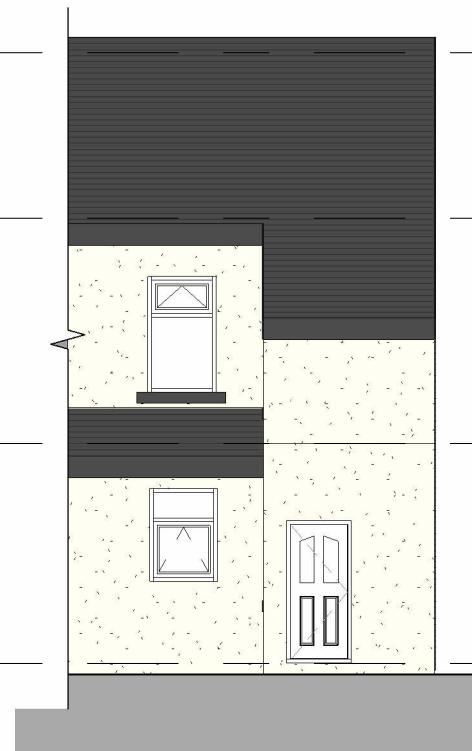

6 Rear - Proposed
1 : 100

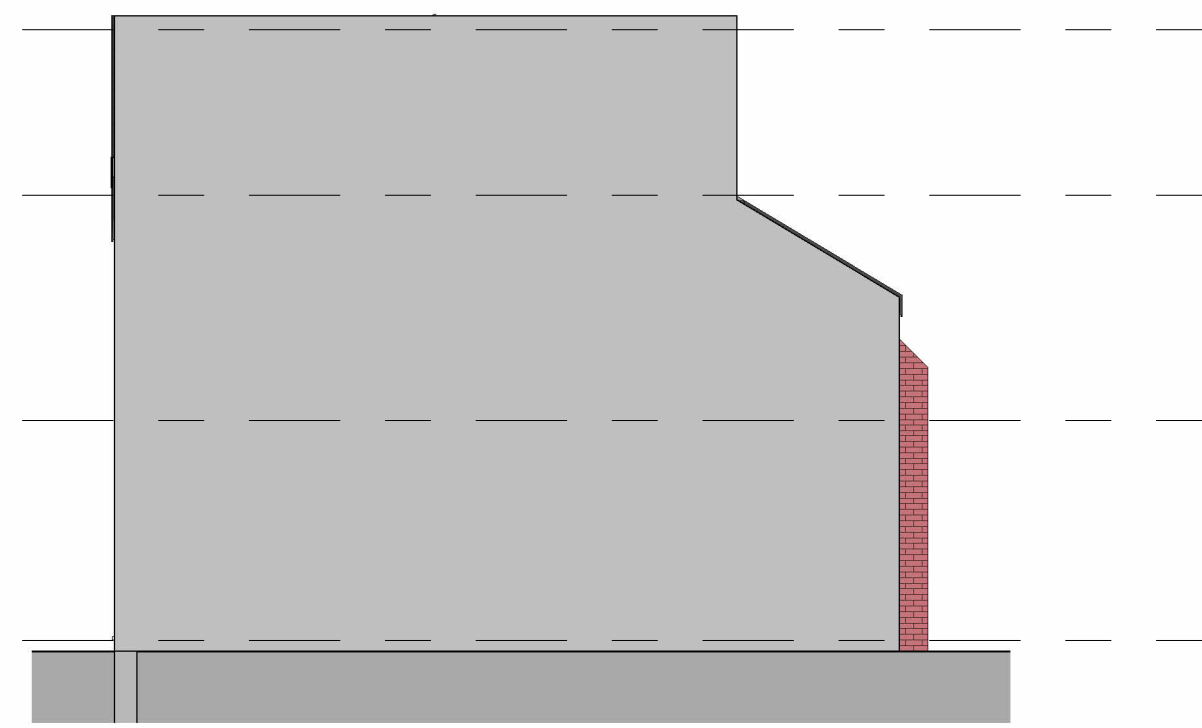

7 Right Side - Proposed
1 : 100

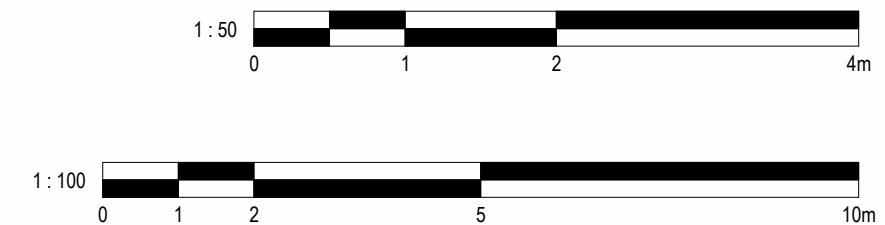

2	Planning - Revised	20/03/2026	JB
1	Planning	21/11/2025	CB
No.	Description	Date	Initial

PROJECT		
Land Adjacent to 33 Stanley St		
TITLE		
Proposed Plans and Elevations		
STATUS		
DESIGN		
DRAWN BY	DATE	SCALE (@ A1)
MA	25/04/2025	As indicated
PROJECT NUMBER	DRAWING NUMBER	REV
GSS25066	003	2
GOLD SKETCH		
S T U D I O S		
www.goldsketch.co.uk info@goldsketch.co.uk 0161 792 9595		
NOTES		
© COPYRIGHT - ALL RIGHTS RESERVED. THIS DRAWING SHALL NOT BE REPRODUCED WITHOUT PRIOR WRITTEN CONSENT. DRAWING TO BE USED FOR THE STATUS INDICATED ONLY. ALL DIMENSIONS AND SETTING OUT SHALL BE CHECKED AND CONFIRMED ON SITE. ANY DISCREPANCIES TO BE REPORTED TO THE ARCHITECT IMMEDIATELY. THE DRAWING IS THE PROPERTY OF GOLD SKETCH. ALL DIMENSIONS AND MATERIALS TO BE IN ACCORDANCE WITH CURRENT BUILDING REGULATIONS, RELEVANT CODES OF PRACTICE AND BRITISH STANDARDS. ALL DIMENSIONS ON THIS DRAWING ARE IN MILLIMETRES UNLESS OTHERWISE STATED.		