



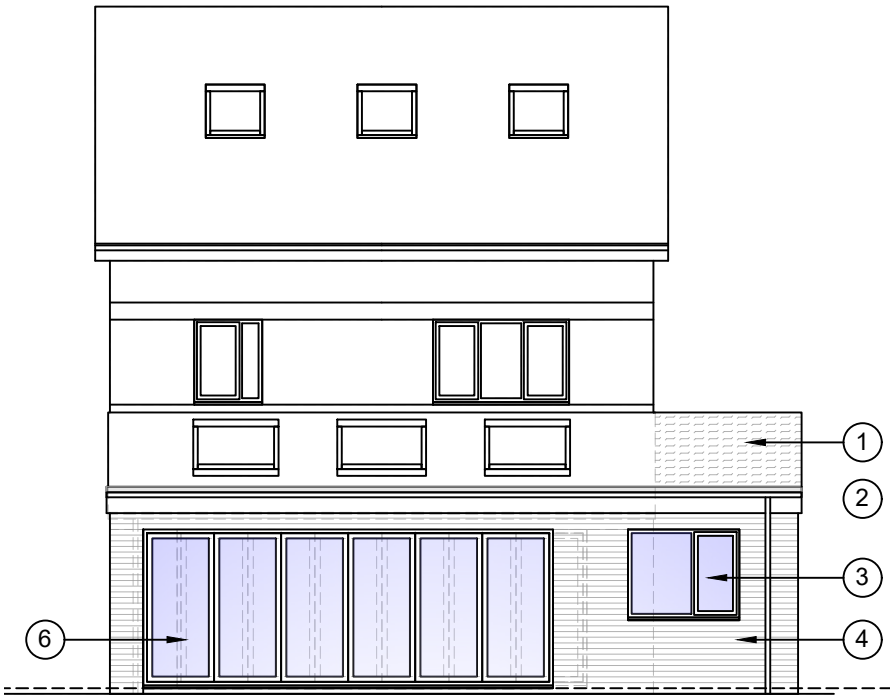

PROPOSED REAR ELEVATION
scale 1 - 100




PROPOSED FRONT ELEVATION
scale 1 - 100

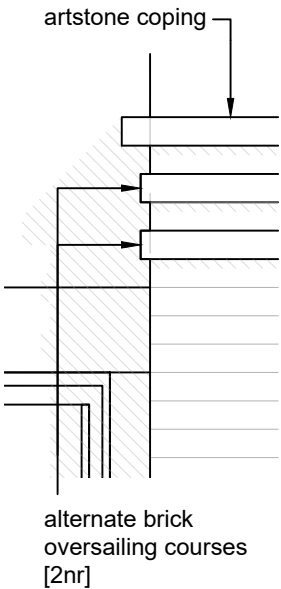


parapet detail
MATERIALS PALETTE

ref	material
1	small format plain concrete tiles
2	GRP edge trim / pvc-ue fascia
3	pvc-ue double glazed windows
4	approved facing brick to match existing
5	entrance doorset to client's choice
6	existing aluminium sliding / folding doors re-used

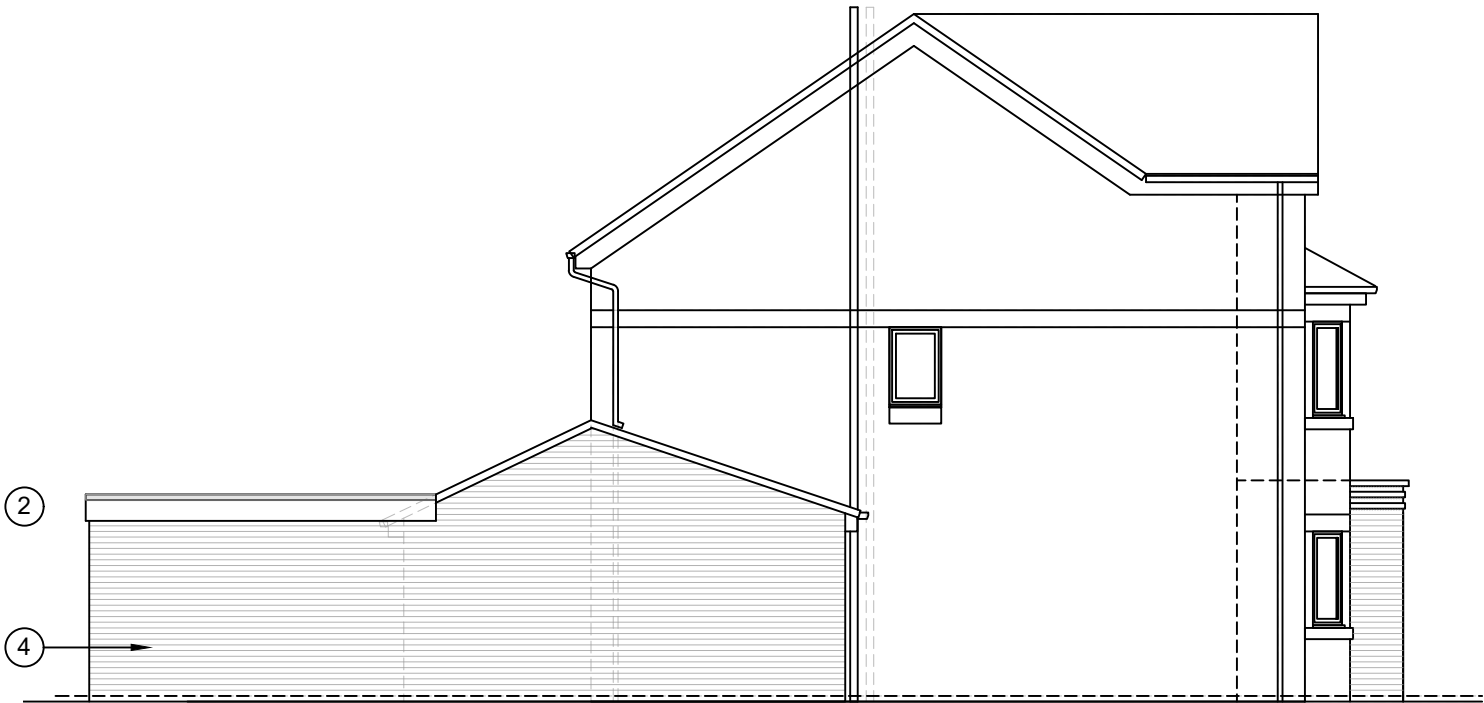

PROPOSED SIDE ELEVATION
scale 1 - 100

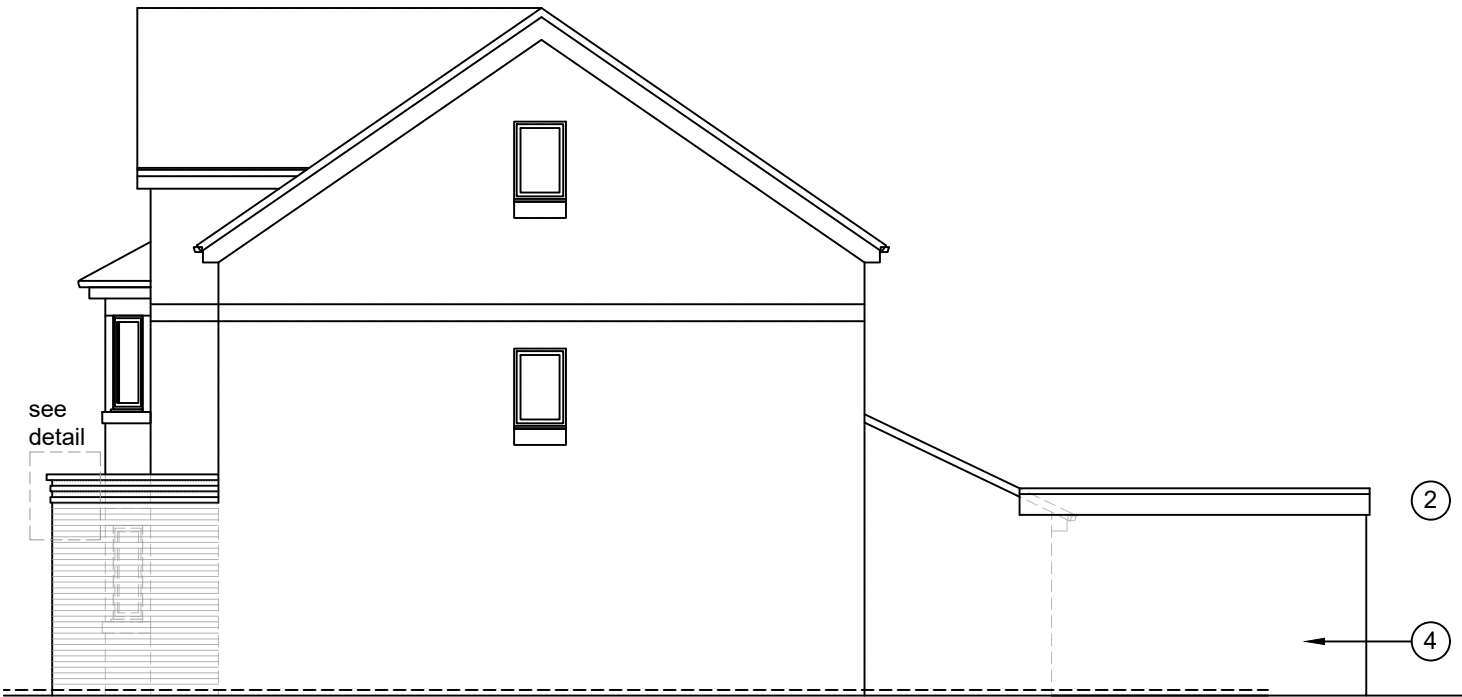

PROPOSED SIDE ELEVATION
scale 1 - 100