



Fence installation inline with suppliers / manufacturers guidelines.
Railing panel width no more than 2m width
Colour - Black RAL 9005

PROPOSED FENCE PLAN

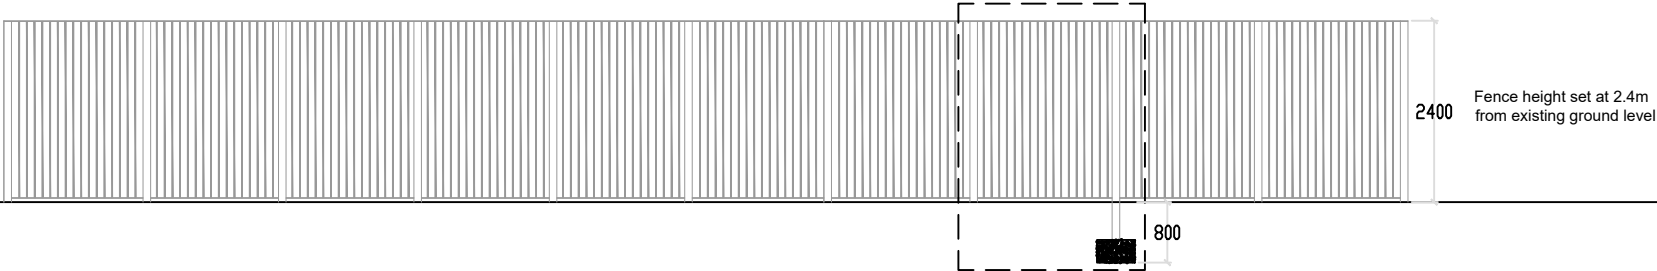

PROPOSED FENCE ELEVATION

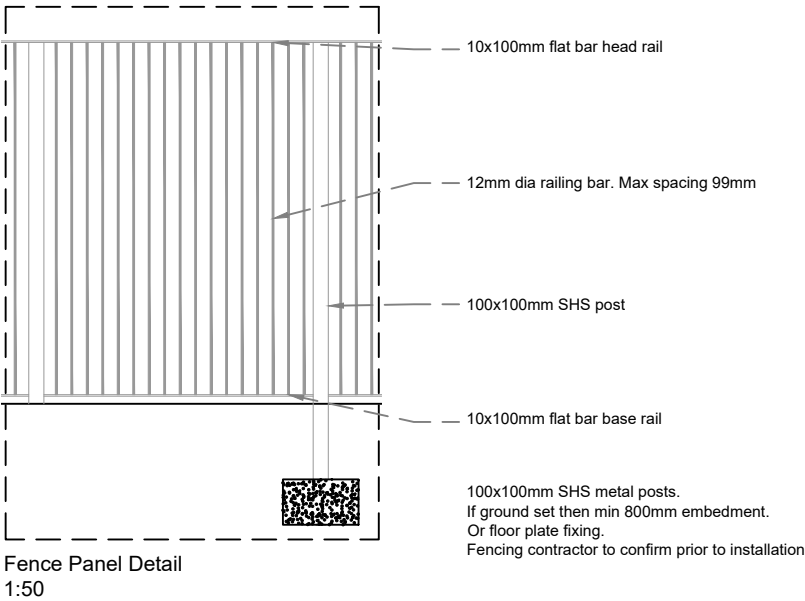

EDIFICE

Building Consultants Limited

email: nick@edificebc.co.uk mobile: 07917125231

Architecture Project Management Consultancy

All levels and dimensions must be checked on site by contractor prior to commencement of works. Any variations must be reported to Edifice BC Ltd.

All information hereon in is the copyright of Edifice BC Ltd. Copying in full or in part is forbidden without the written permission from Edifice BC Ltd.

PROJECT Proposed Development at: Northern Accident Repair Oldham Road Rochdale	DRAWING TITLE Proposed Internal Fence Elevation Planning	CLIENT Saw Mills Industrial Estate Ltd	DATE Sept '25	DRAWING No	REV
			DRAWN BY NH	1003-FD01	
			SCALE 1:100/50@A3		