


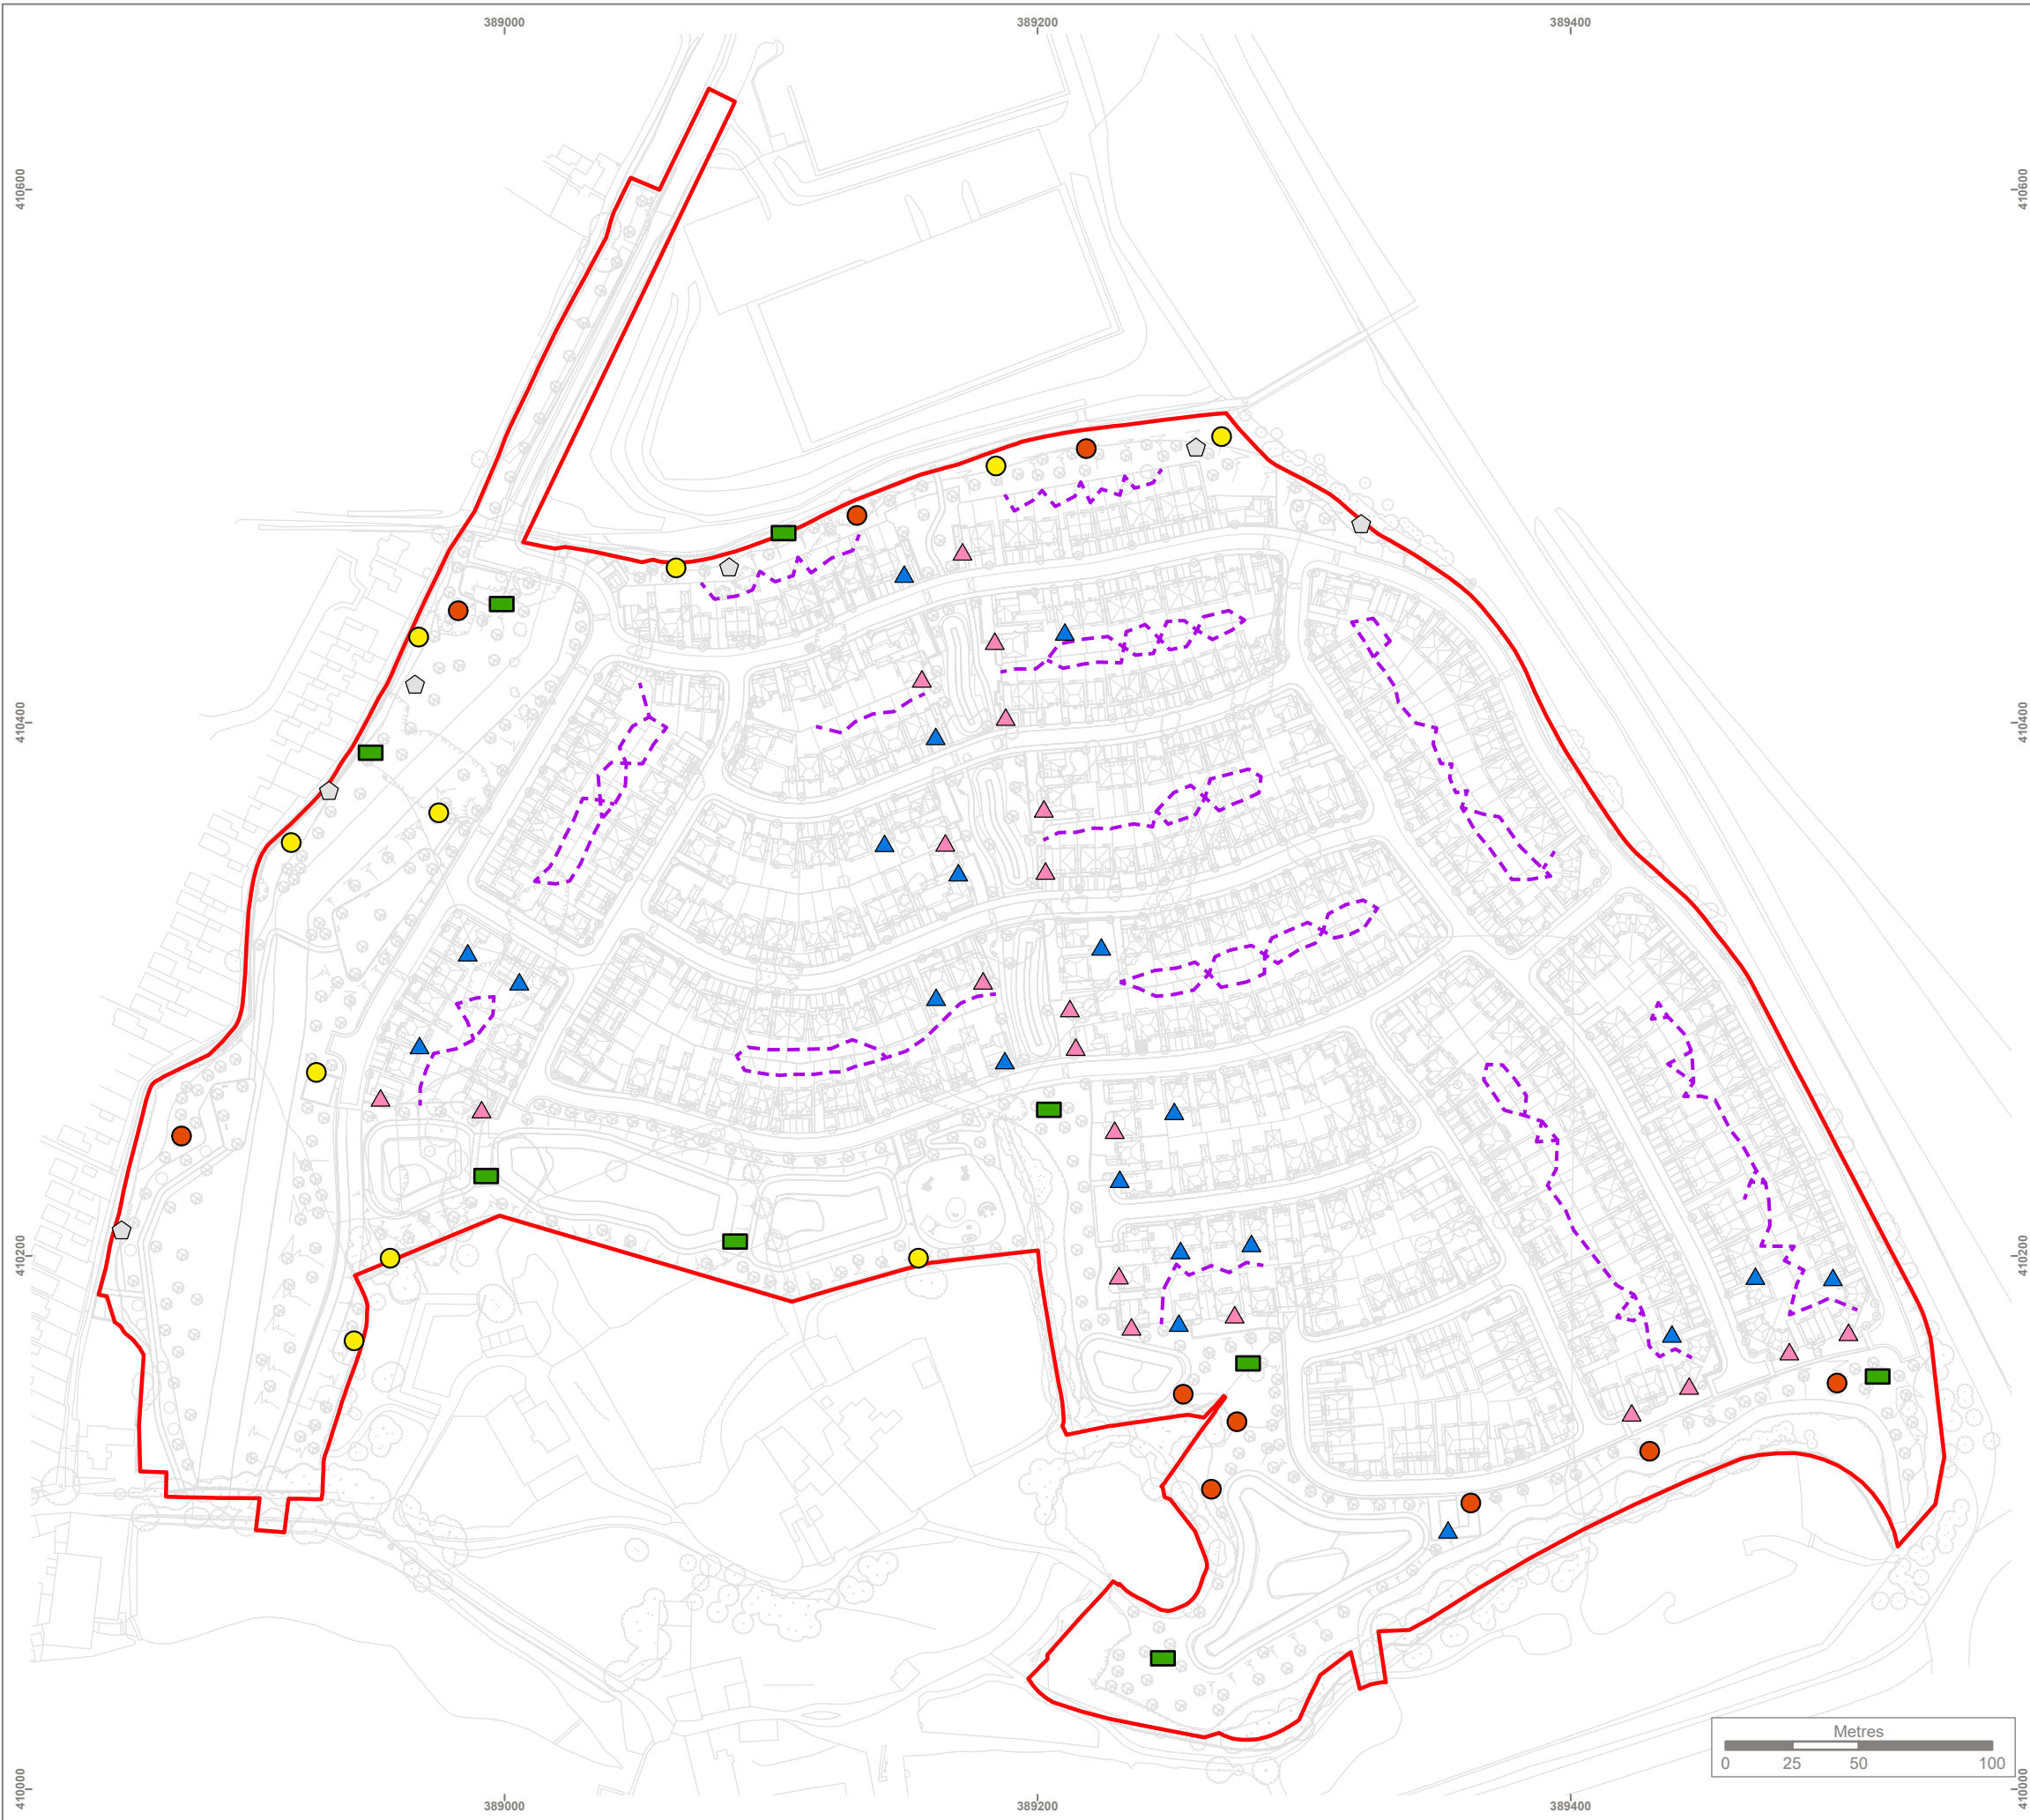

KEY


Site boundary

Biodiversity Enhancement Type

- Eco Kent Bat Box (20)
- Ibstock Bat Brick B (20)
- Vivara Pro Barcelona WoodStone® Open Nest Bird Box (10)
- Vivara Pro Seville 28mm WoodStone® Nest Bird Box (10)
- Amphibian Hibernacula (9)
- Hedgehog House (6)
- Hedgehog Highway

A single Manthorpe Swift Brick will also be installed on the northern or eastern aspect of every new house. A total of 436 swift bricks are to be installed across the site.

Reproduced by permission of Ordnance Survey on behalf of HMSO.
Contains OS data © Crown Copyright and database right 2026. All rights reserved.
Contains data from OS Zoomstack.
Proposed development TRO1902_PP01_P4_Planting Plan and Schedule provided by PGLA Ltd.

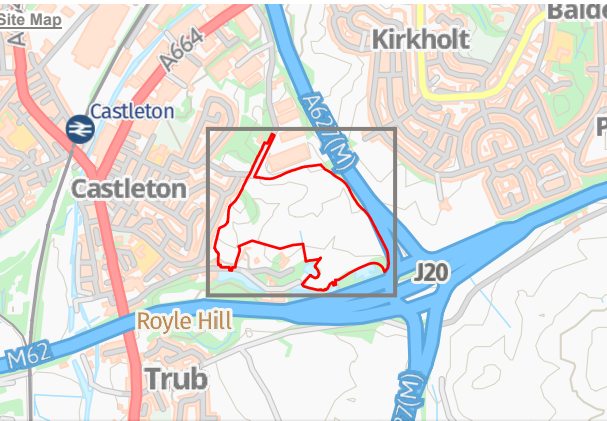

A	Feature location changes.	MW	RW	06/03/2026
Rev	Description	Drawn	Approved	Date



401 Faraday Street, Birchwood Park, Warrington, WA3 6GA
Tel 01925 844004 e-mail tep@tep.uk.com www.tep.uk.com

Project
Cowm Top, Rochdale

Title
Biodiversity Enhancement and Management Plan

Drawing Number
G11247.001A

Drawn	Checked	Approved	Scale	Date
MW	BJ	RW	1:2,500 @ A3	13/03/2026