


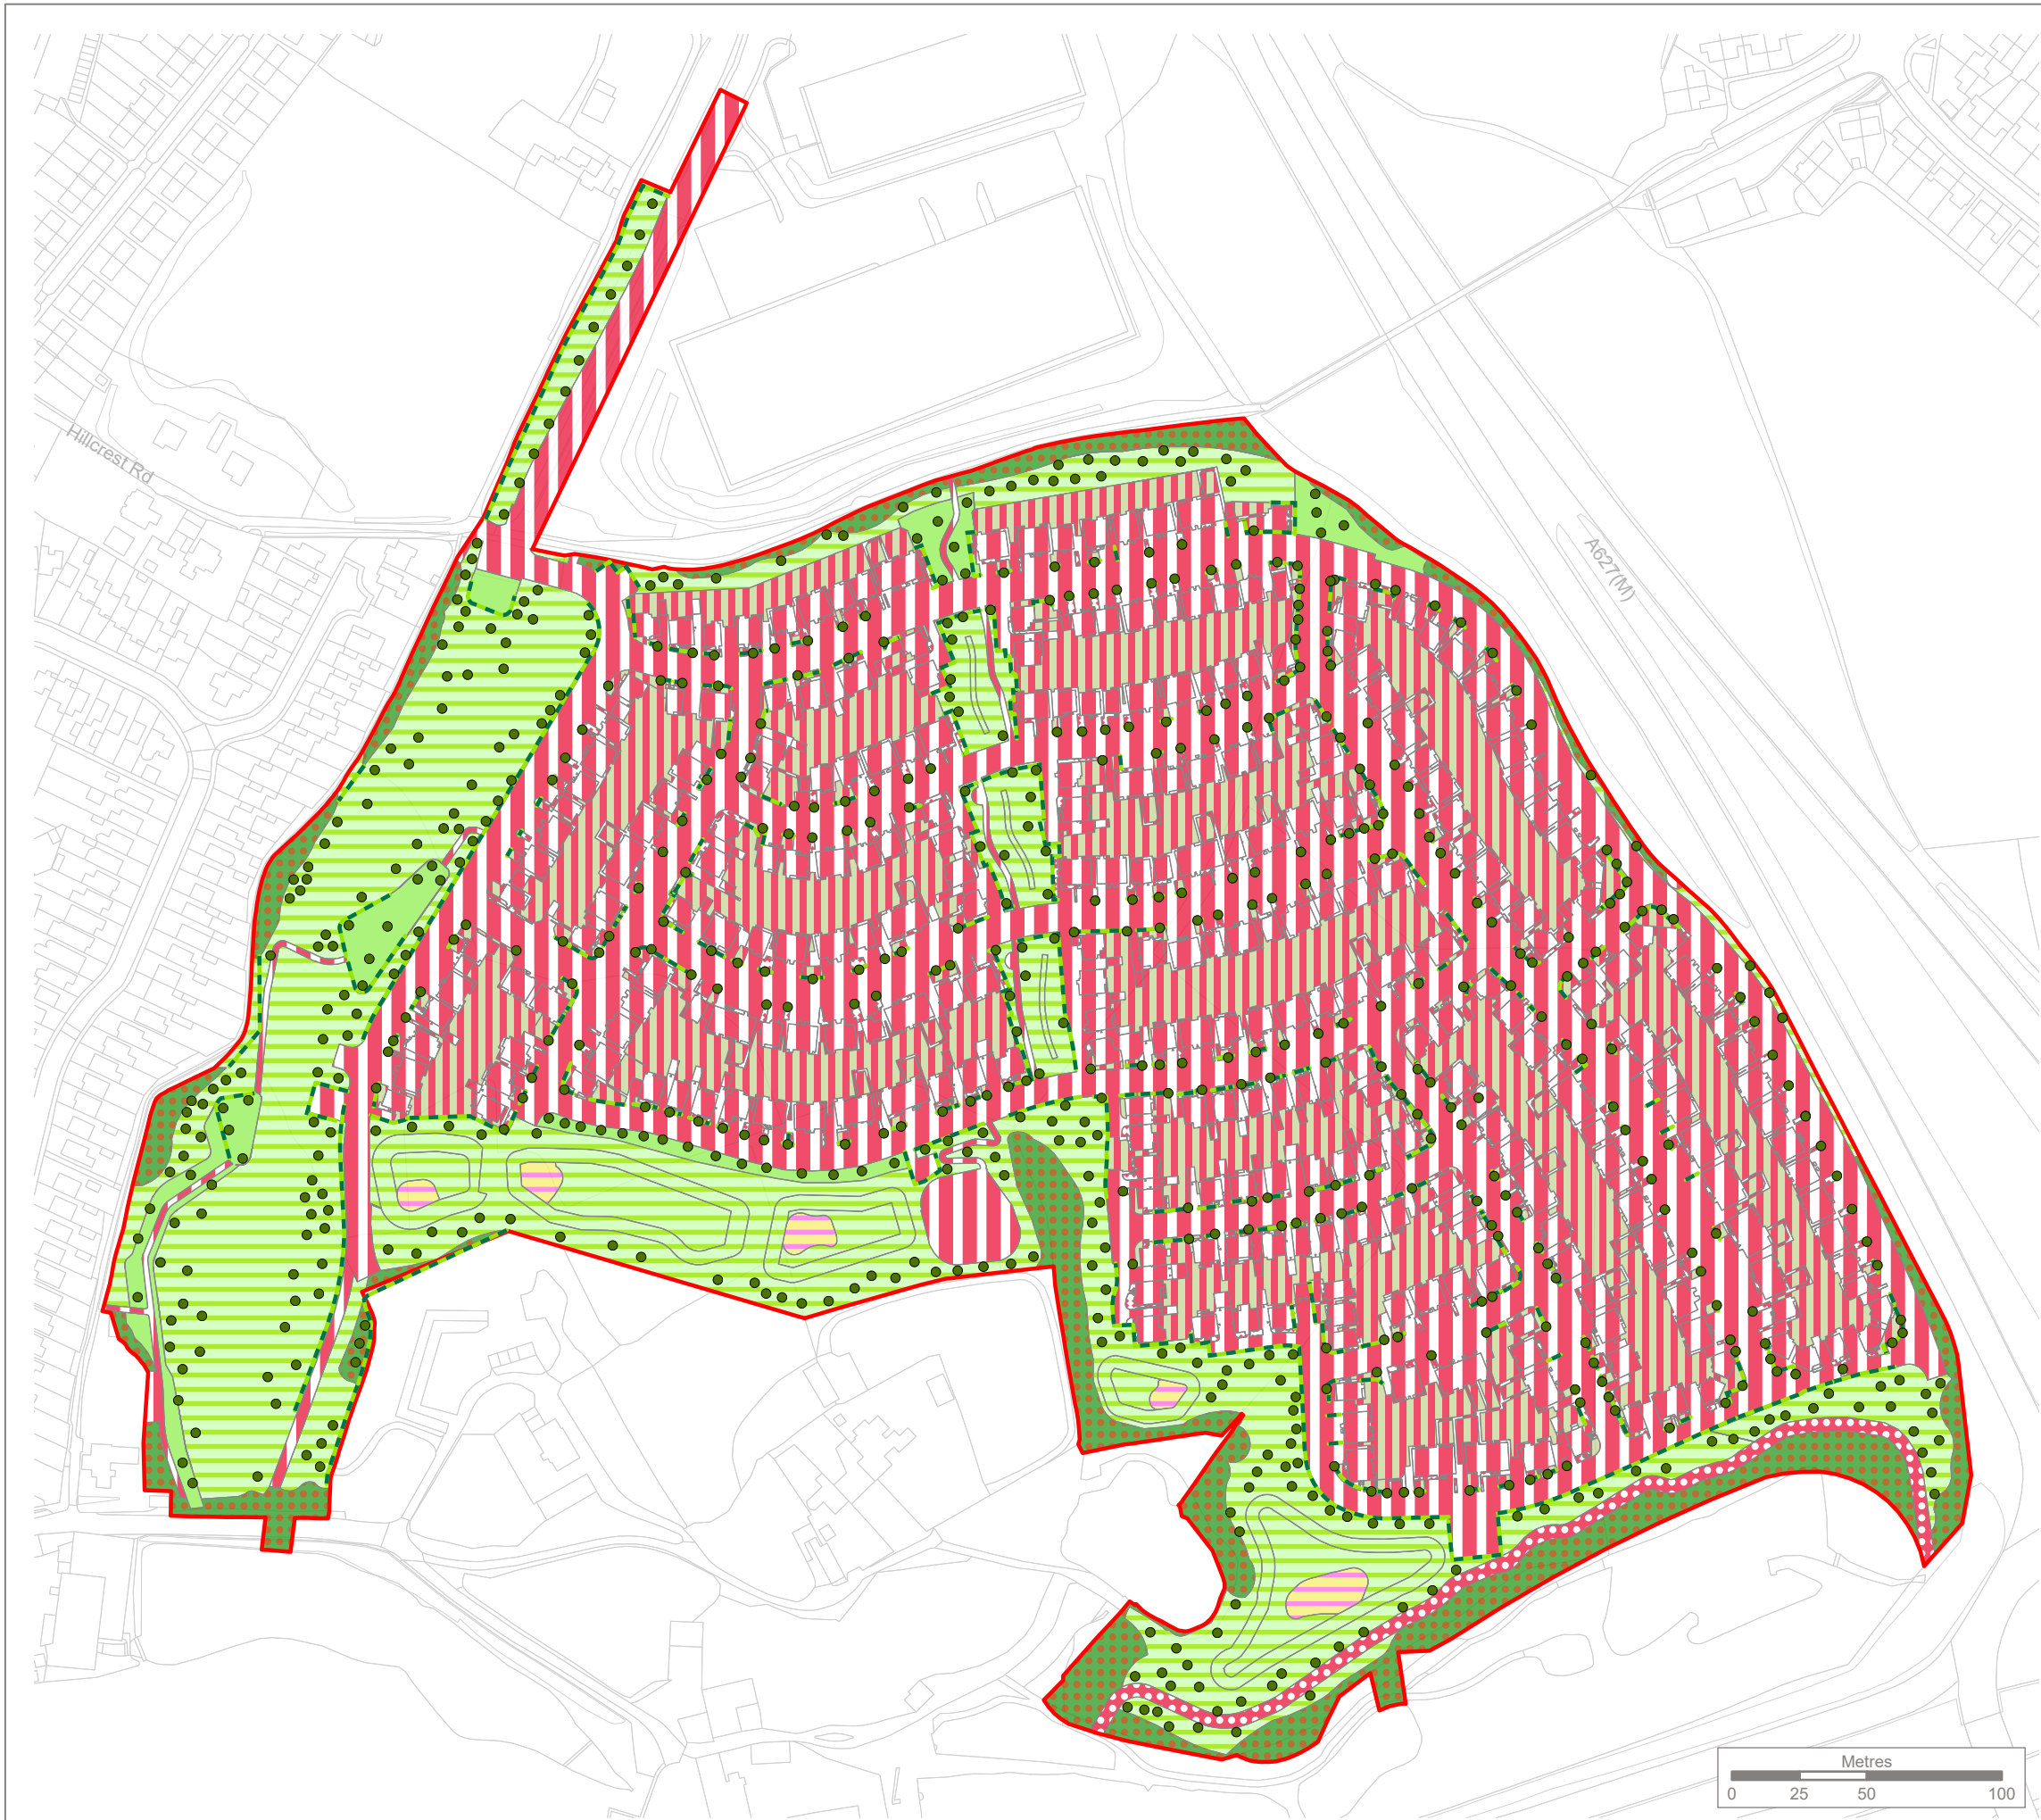

KEY

Urban Trees

- Proposed tree planting

Hedgerows

- Species-rich native hedgerow

Wetland

- Reedbeds

Grassland

- Modified grassland
- Other neutral grassland

Woodland and Forest

- Other woodland, broadleaved


Urban

- Artificial unvegetated, unsealed surface
- Developed land, sealed surface
- Introduced shrub
- Vegetated garden

Note:

The locations of habitats and habitat features are indicative.

Reproduced by permission of Ordnance Survey on behalf of Her Majesty's Stationery Office.
Contains OS data © Crown Copyright and database right 2024. All rights reserved.
Contains data from OS Zoomstack. Licence number 0100057890.
Based on drawing TRO1902 PP01 P4 Planting Plans provided by client.

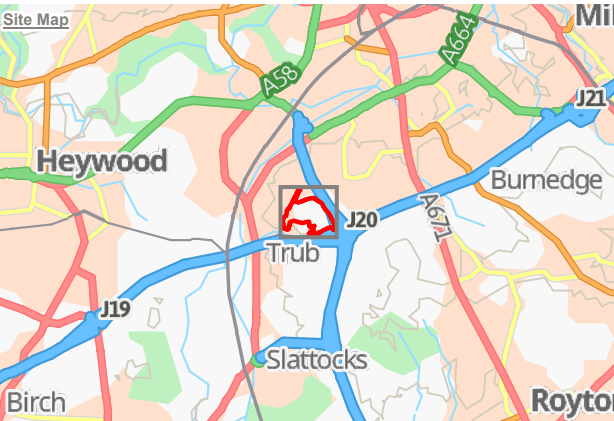

D	UK habitats update following client comment.	MG	CT	03/09/2025
C	UK habitats update.	MK	PB	18/11/2024
Rev	Description	Drawn	Approved	Date



401 Faraday Street, Birchwood Park, Warrington, WA3 6GA
Tel 01925 844004 e-mail tep@tep.uk.com www.tep.uk.com

Project
Crown Top, Rochdale

Title
Proposed UK Habitat Plan

Drawing Number
G8666.009D

Drawn	Checked	Approved	Scale	Date
MK	CW	IH	1:2,500 @ A3	03/09/2025