


Moorside Farm2



LOCATION PLAN (ATTACHED)

REF: MH. 190326.A.2.

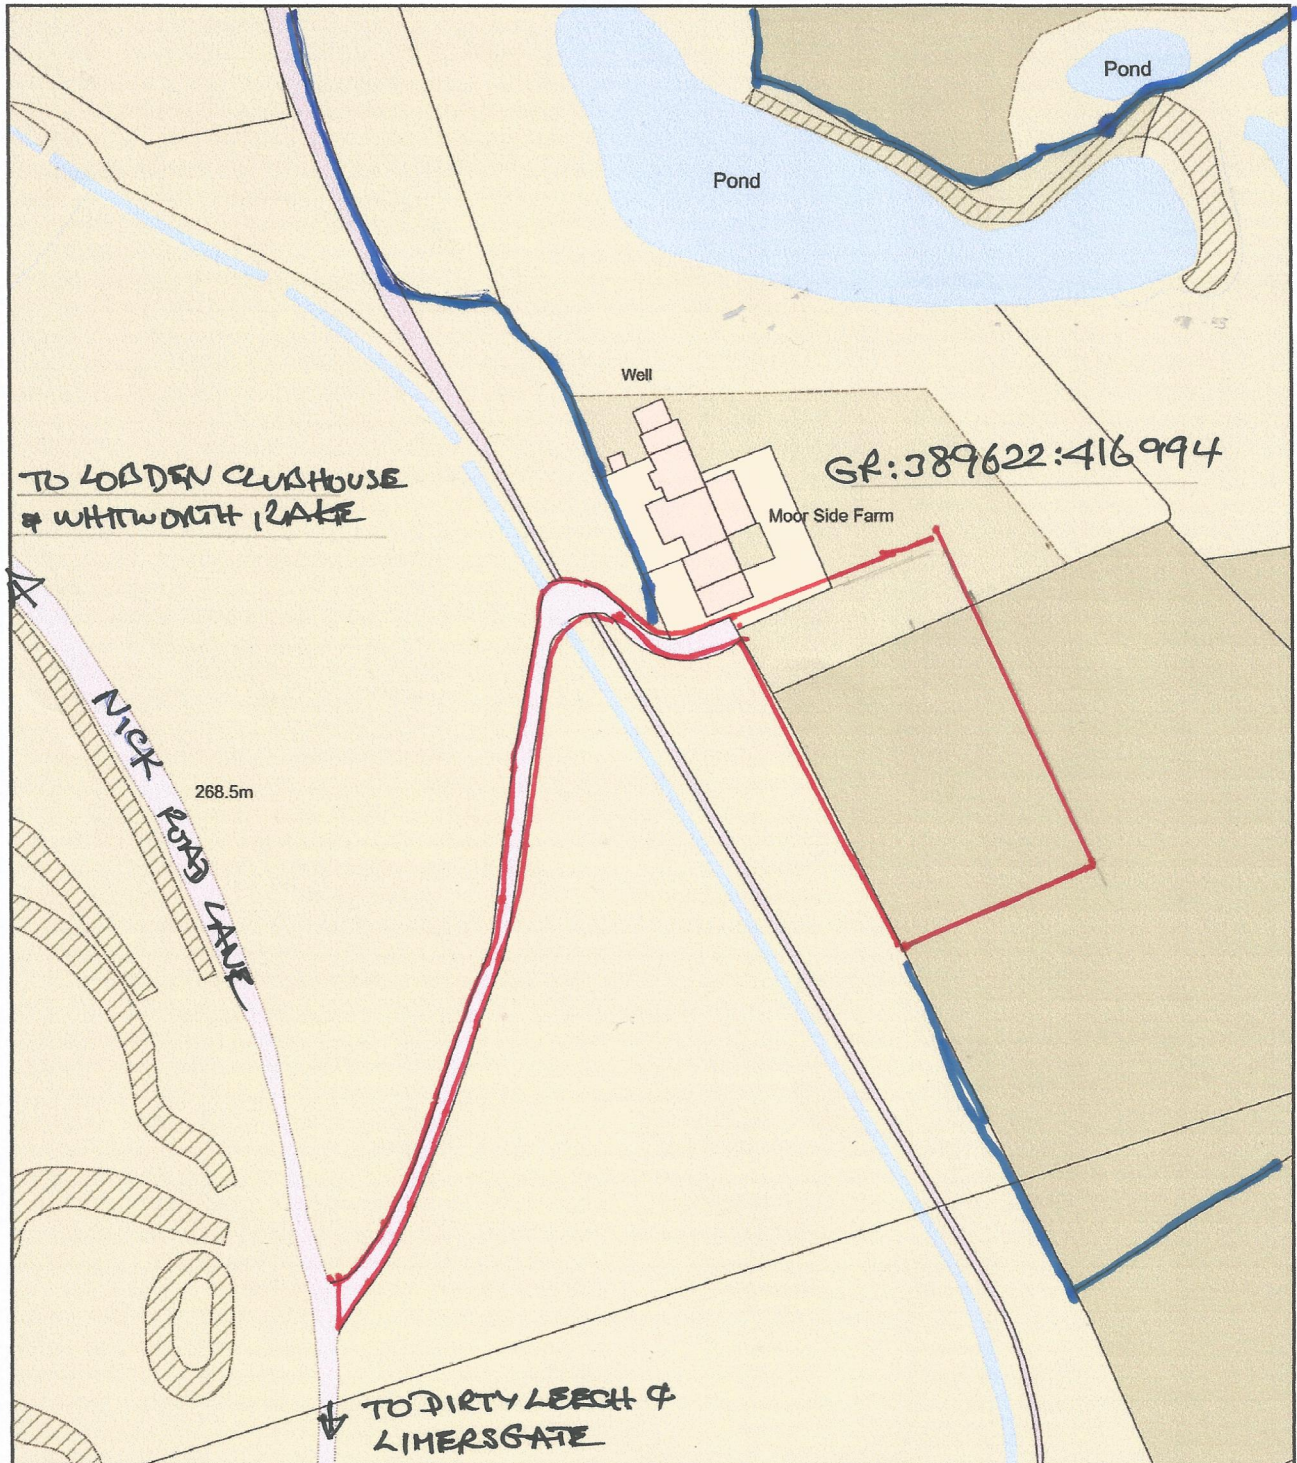

Plan Produced for: Moorside Farm2
Date Produced: 02 Apr 2026
Plan Reference Number: TQRQM26092075405148
Scale: 1:1250 @ A4