


OS Plan

Scale 1:500

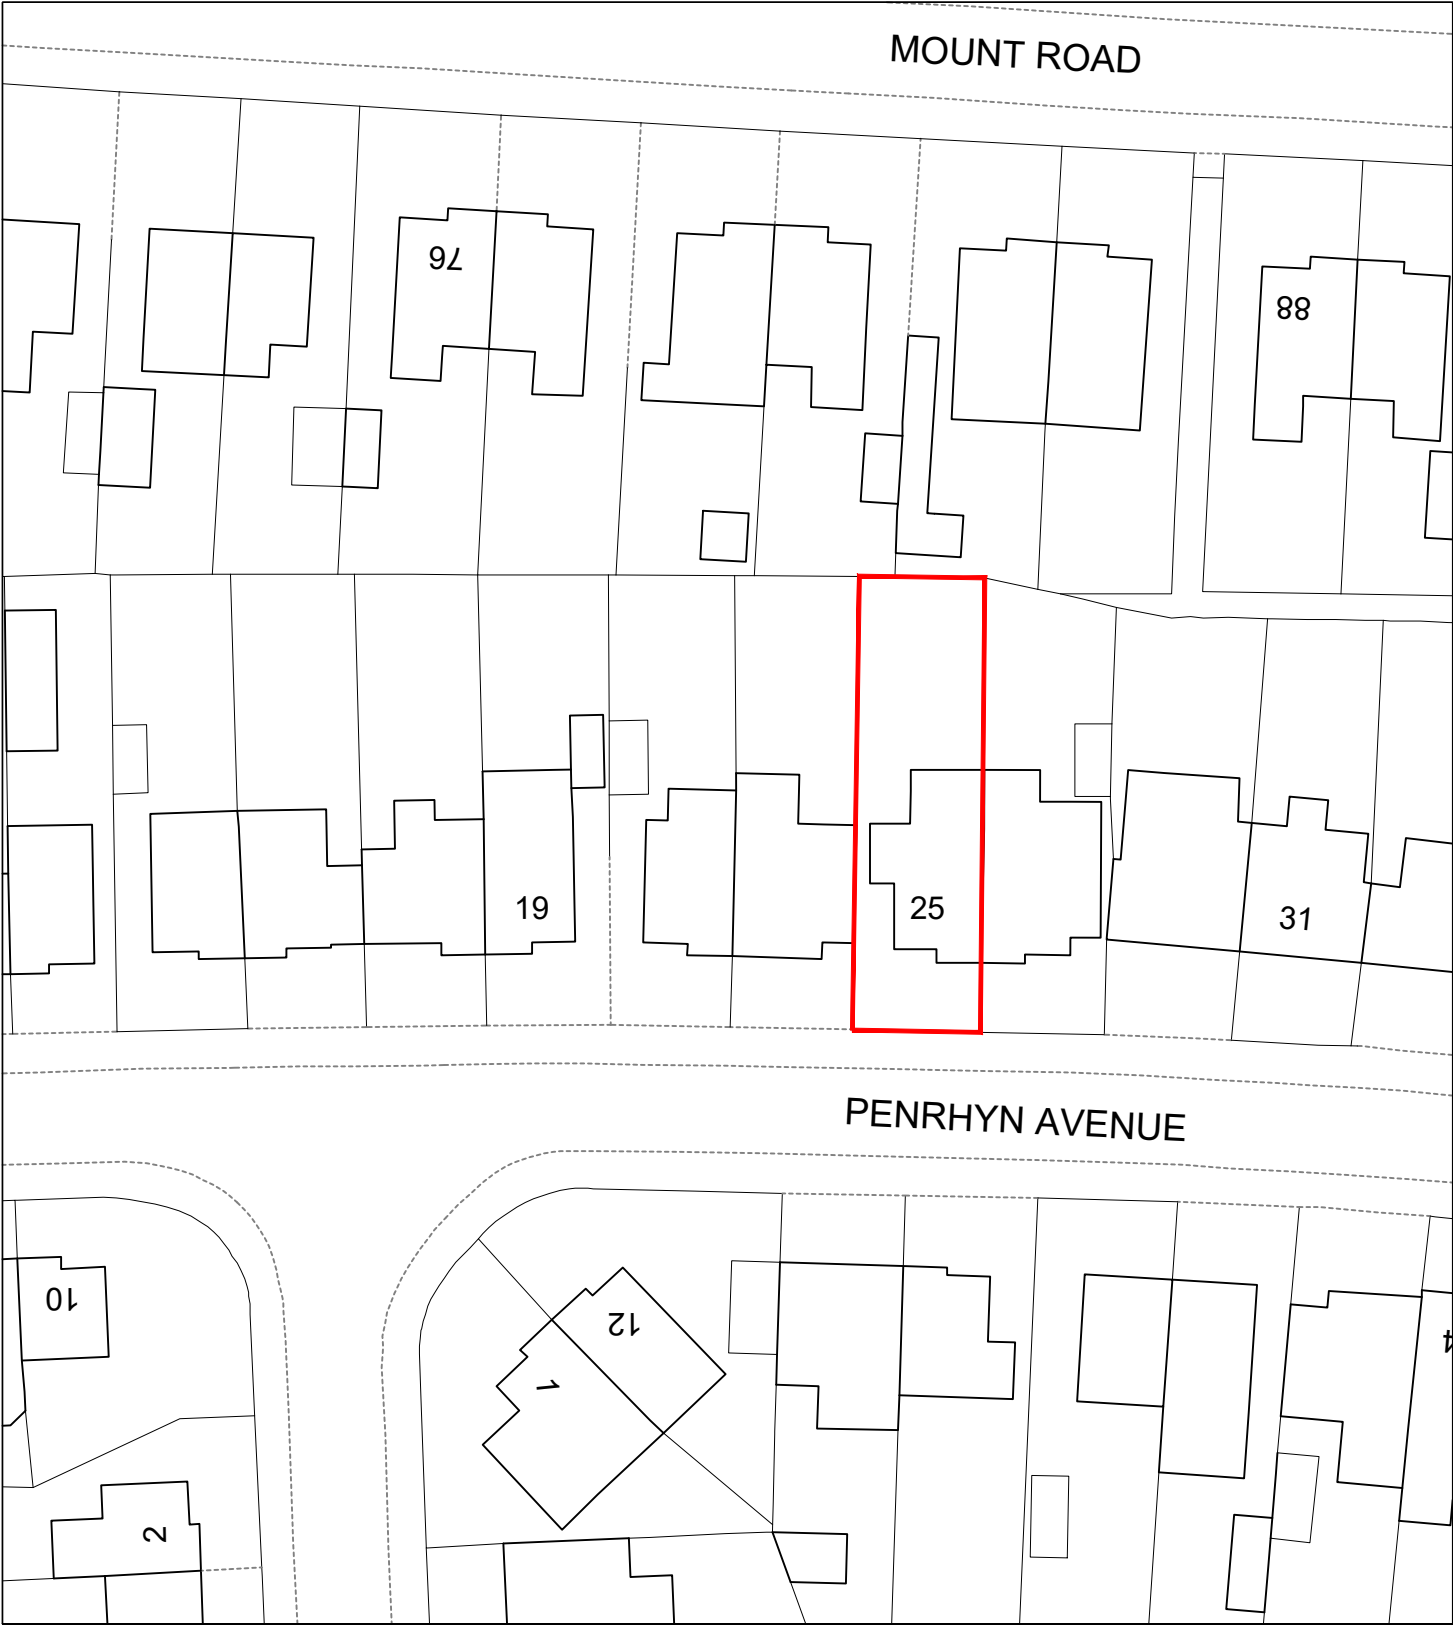

Location Plan

Scale 1:500

PROJECT Single Storey Rear Extension: no.25 Penrhyn Avenue, Middleton, M24 1FP		DRAWING NUMBER PA - 001		
DRAWING OS and Location Plan		REVISION	DRAWN MV DATE Mar 2026	SCALE 1:500/ 1250@A3